
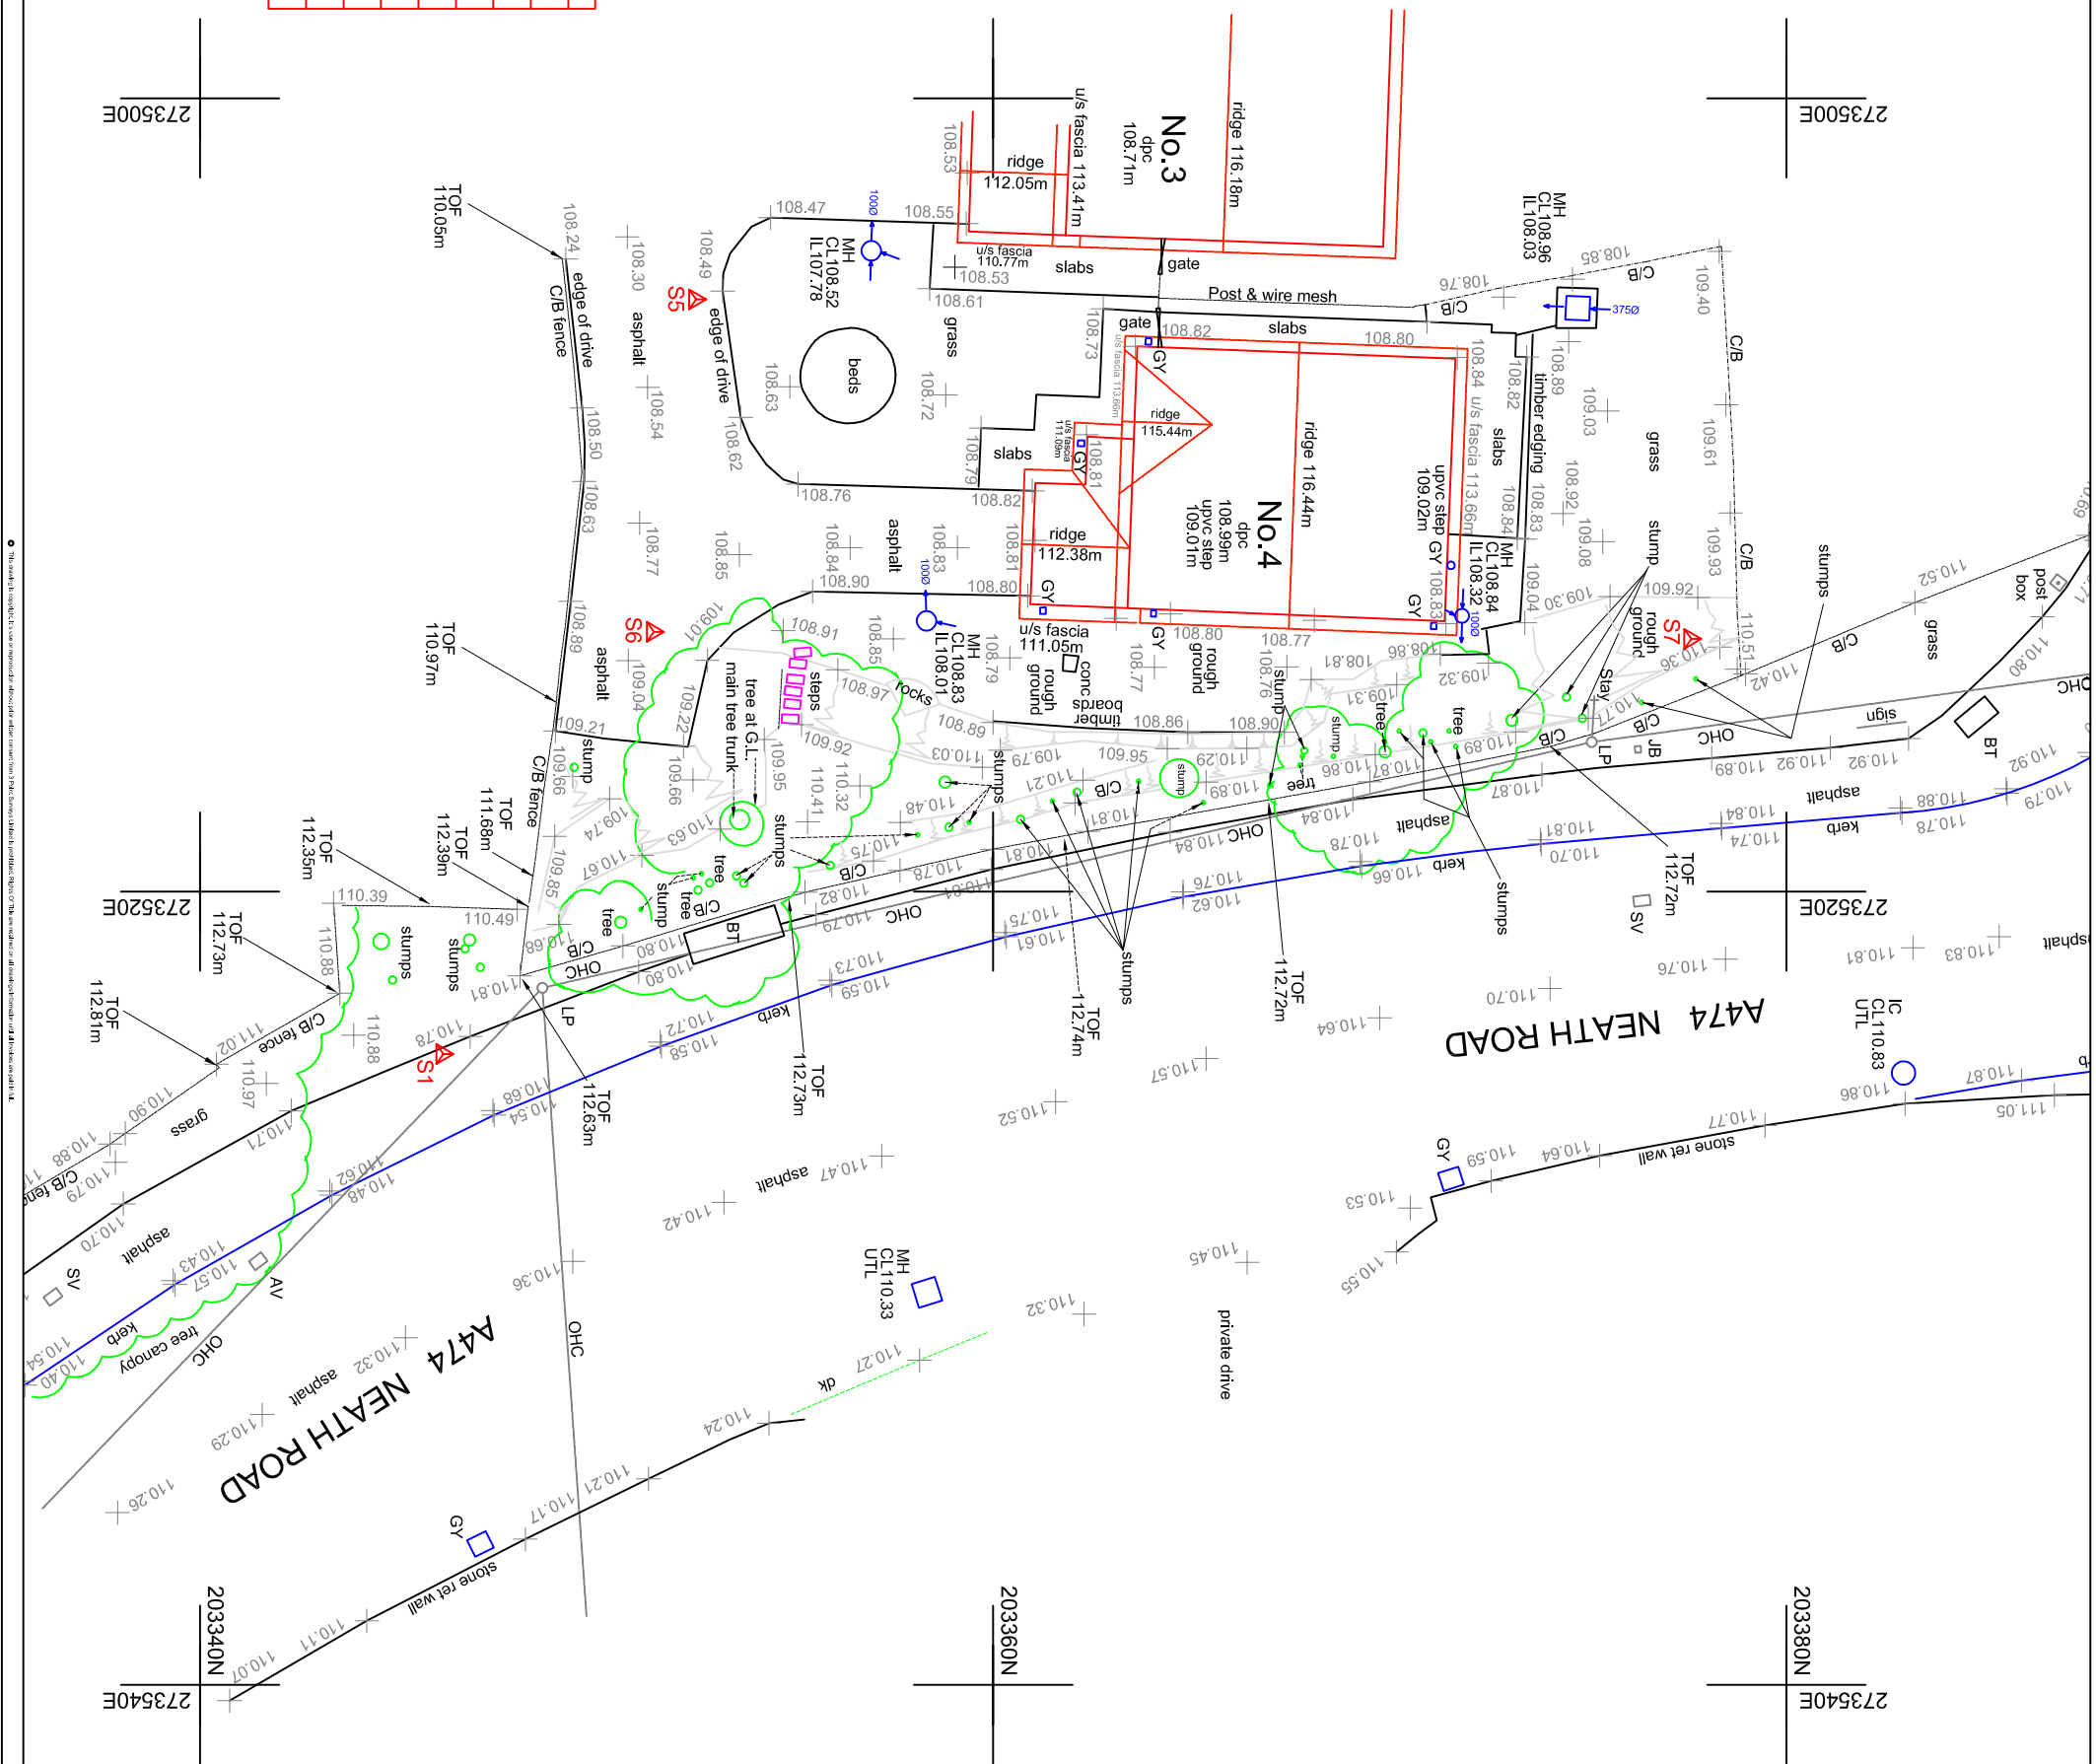


Station Coordinates			
Station	Easting	Northing	Level
S1	275524.095	203346.137	110.759
S2	273512.861	203390.185	110.745
S3	273486.405	203389.888	110.160
S4	273479.375	203344.003	107.284
S5	275605.069	203352.509	108.467
S6	273513.451	203351.445	108.973
S7	273513.632	203377.605	110.301

[illegible][illegible]

Notes :

1. All levels and grid relate to Ordnance Survey Datum derived by GPS.
2. Do not scale from this drawing.

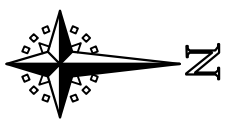

Rev	Description	Date
-----	-------------	------



65 Crymlyn Road, Skewen, Neath, SA10 6EG
tel: 07787 348818
email: rob@3pointsurveys.co.uk
www.3pointsurveys.co.uk.

Malcolm Cronin.

Site: 4, Maes Y Cornel, Rhos, SA8 3DR.

Drawing: Topographic Survey

Scale: A3@1:200	Date: May 2021
Drawn by: R.S.L.	
Drawing No.:	

No.

Rev -

Rev -