
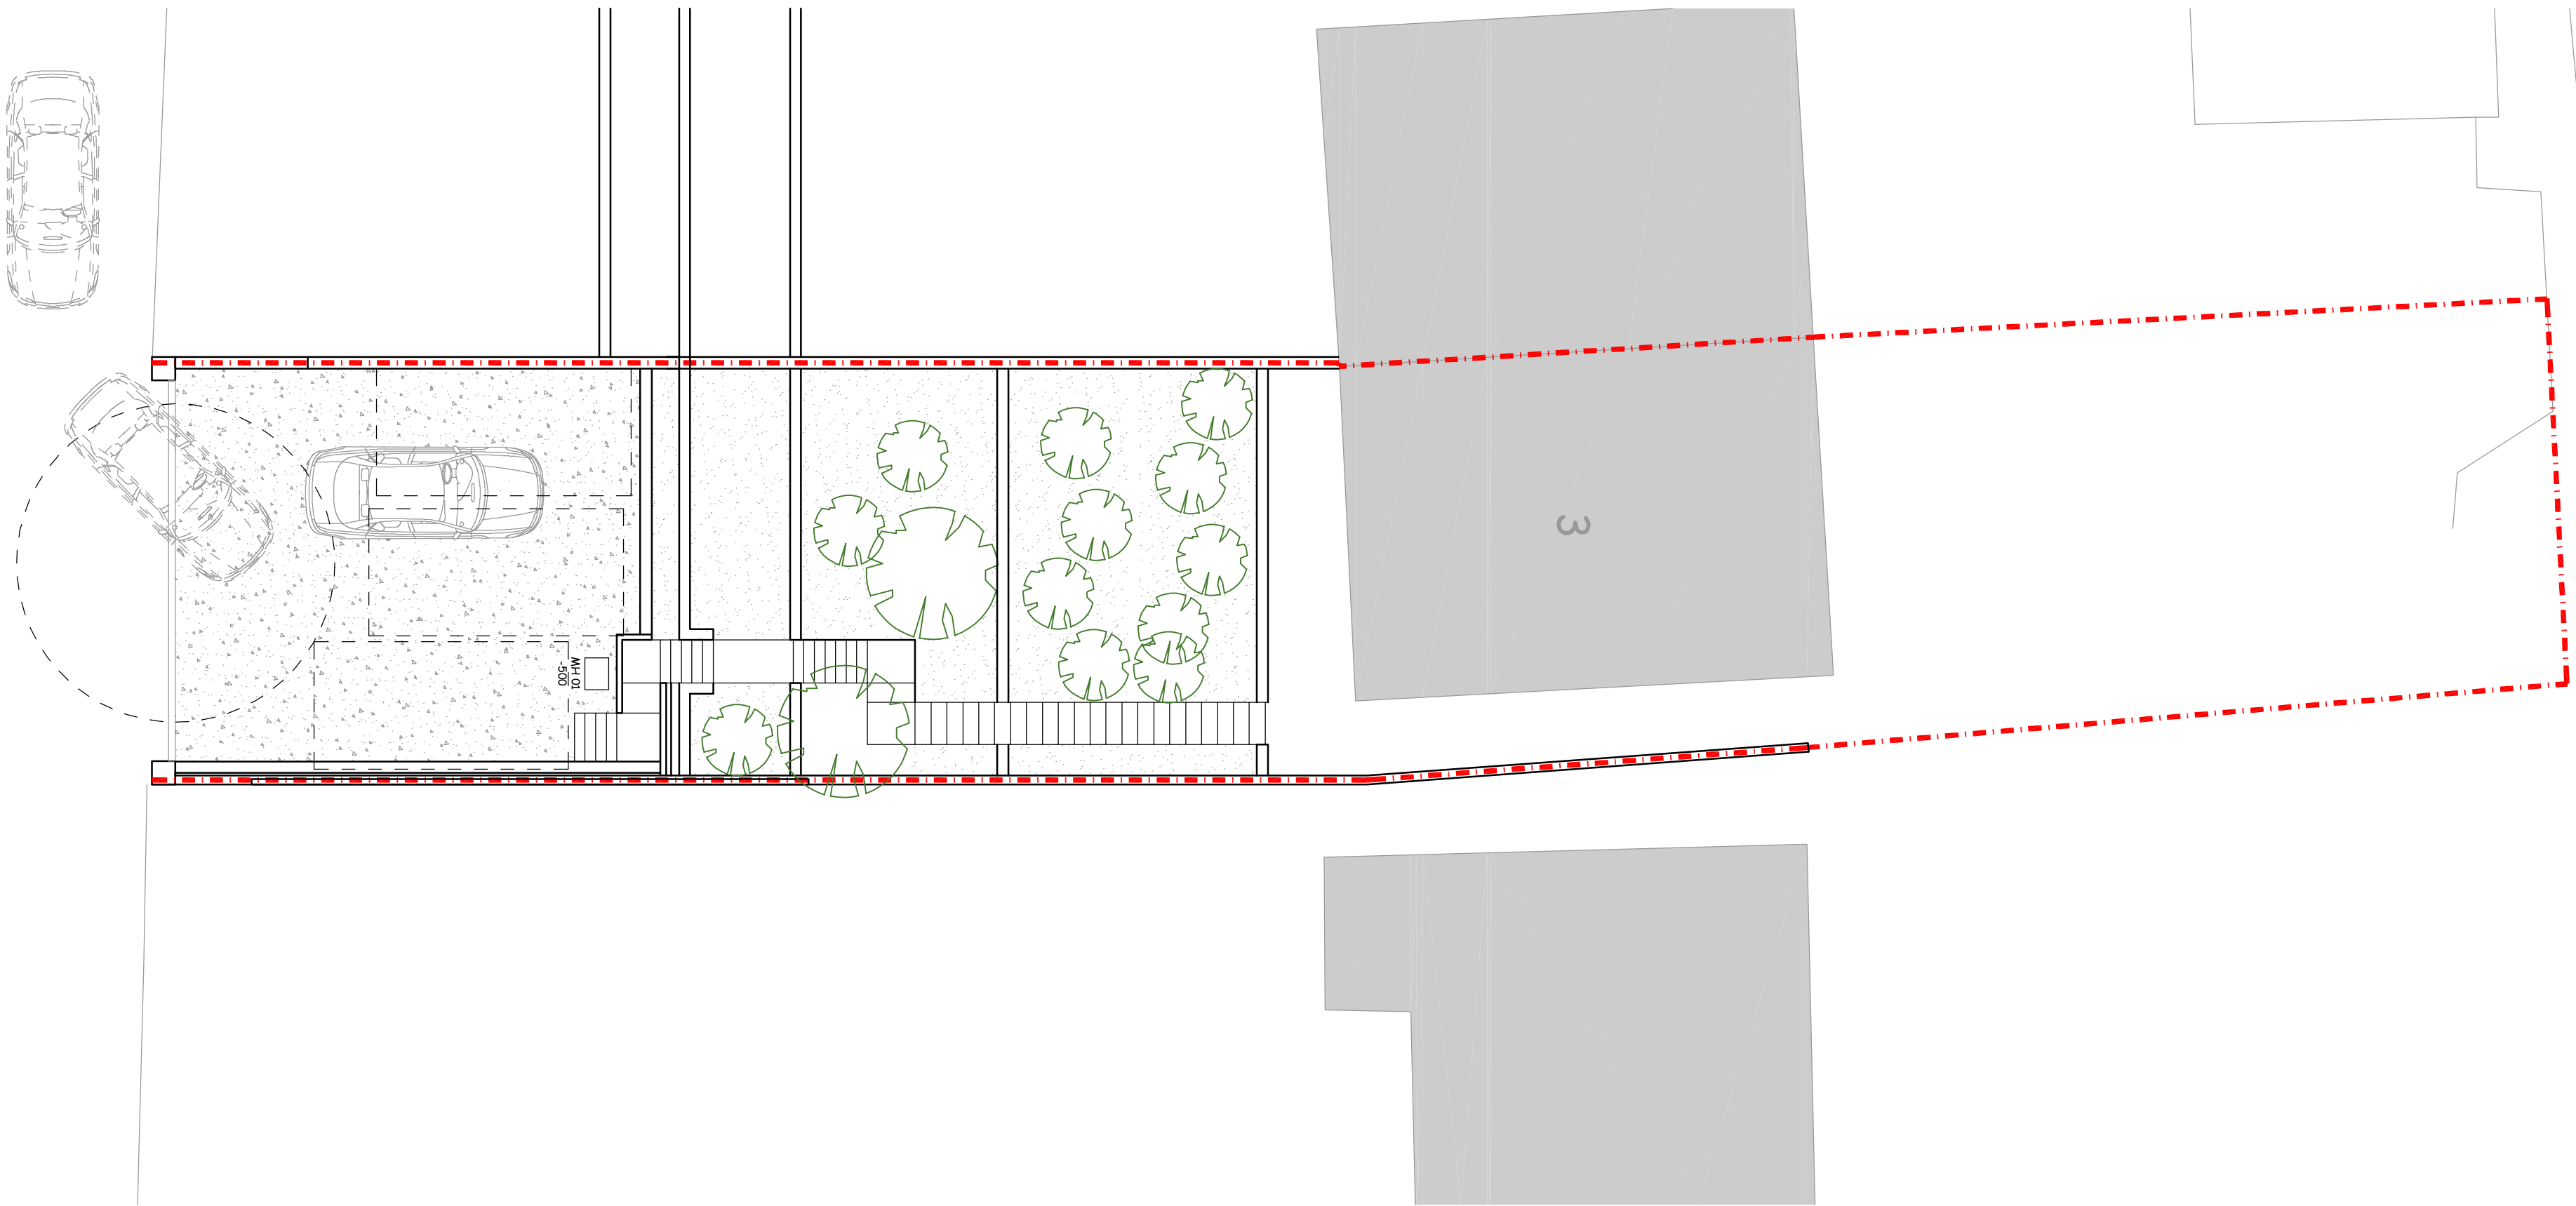


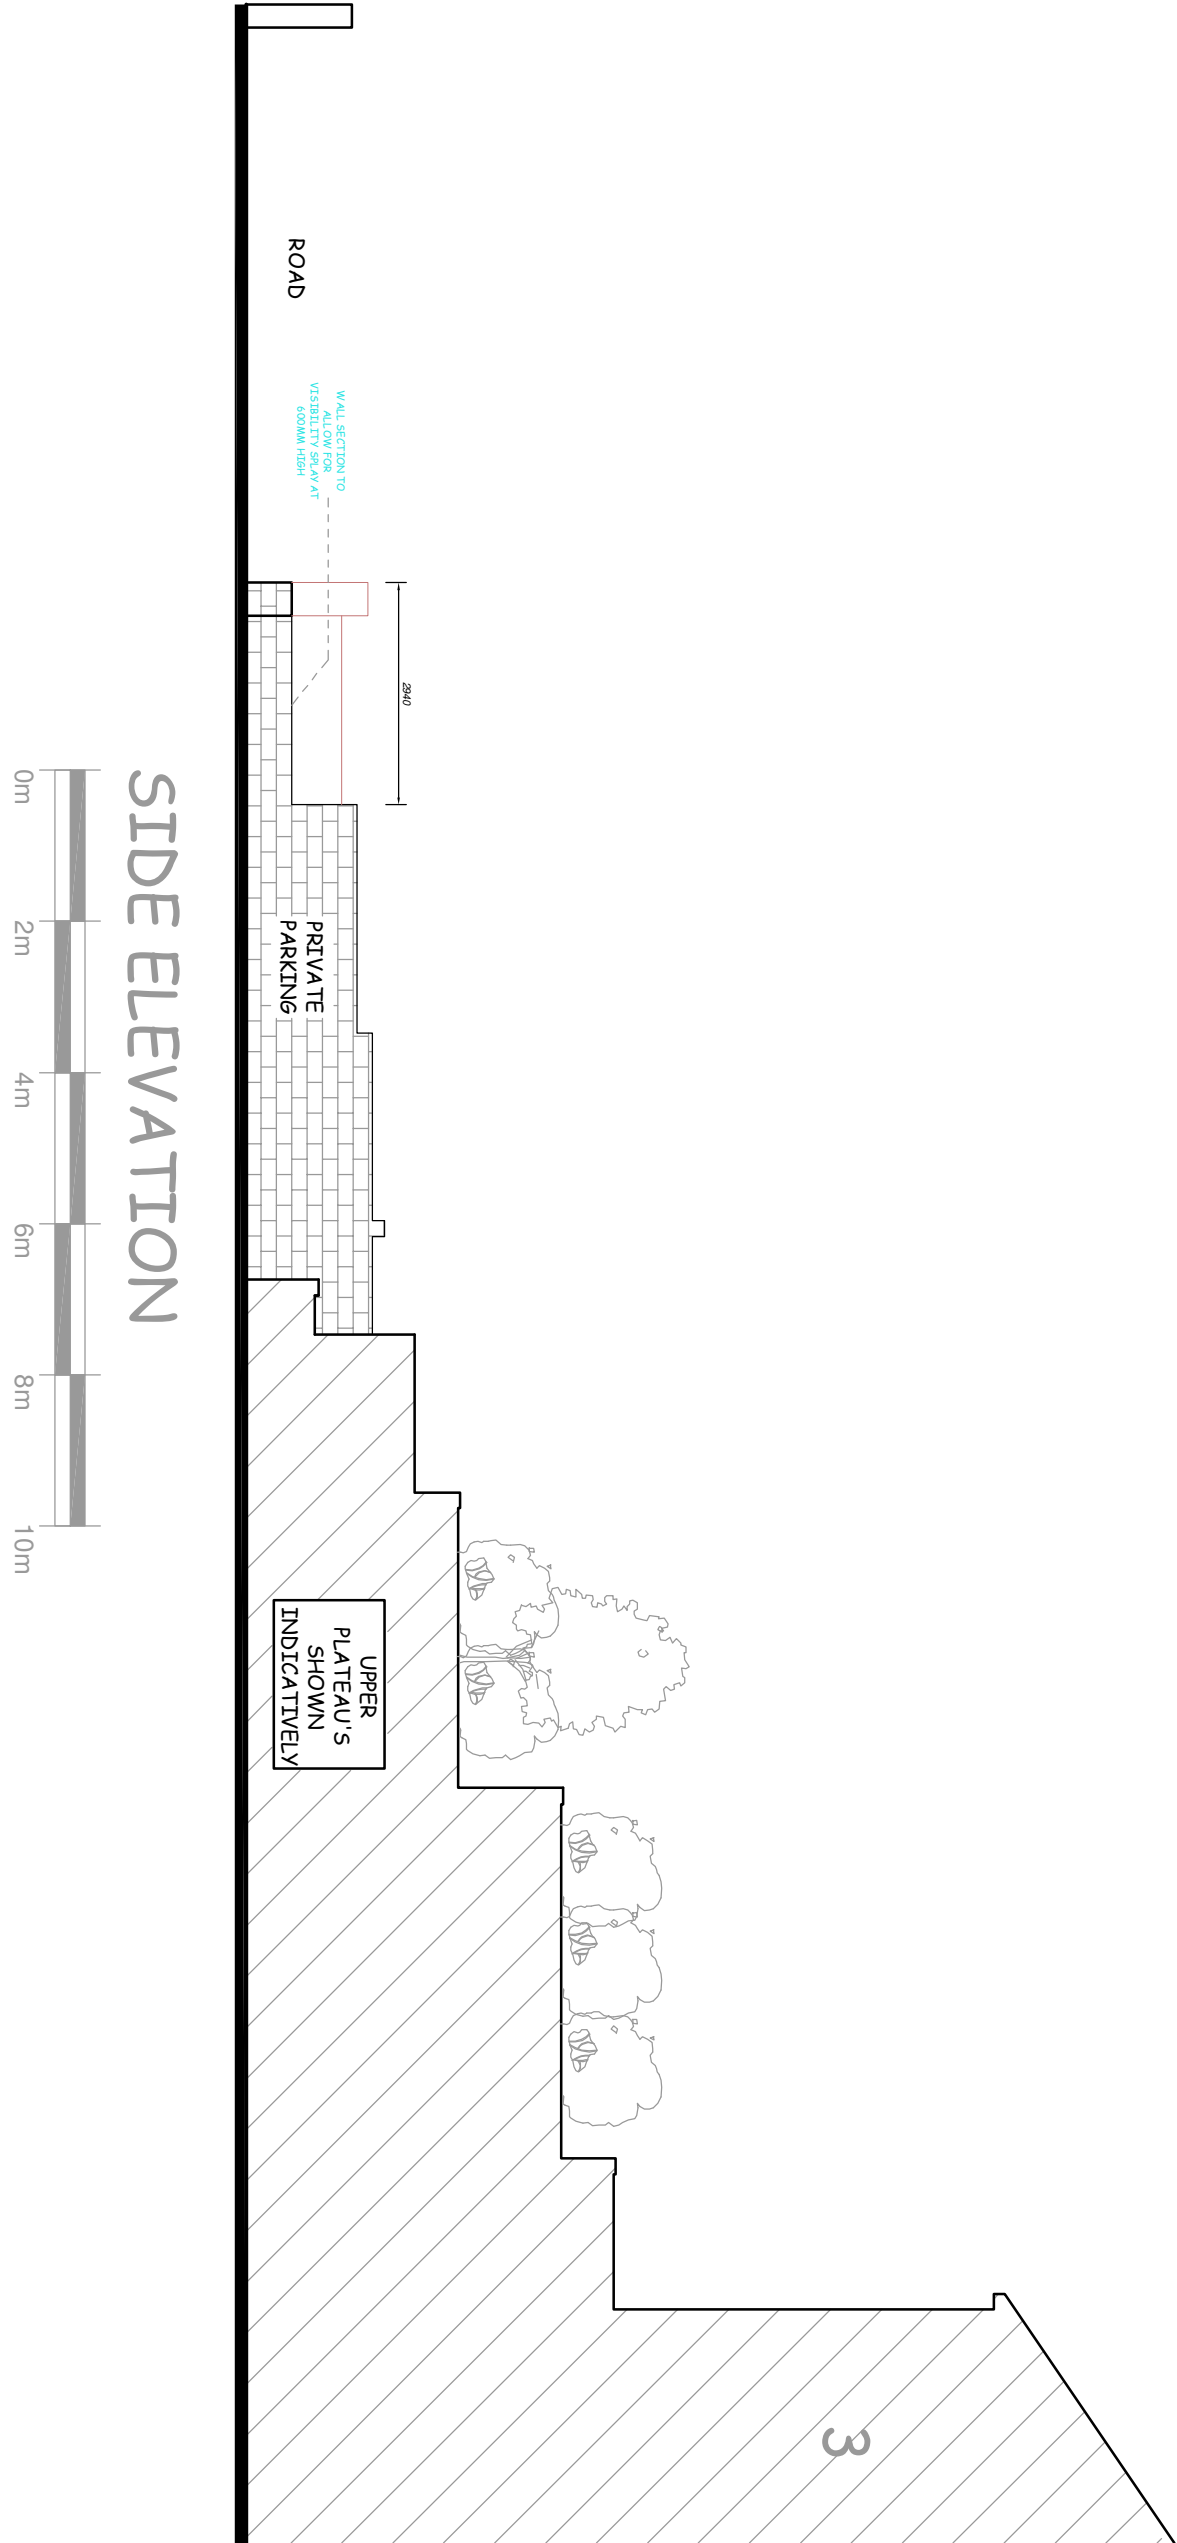

Drawing No **PEN-03 A1**

THIS DRAWING IS COPYRIGHT. UNLESS SPECIFICALLY STATED OTHERWISE, NO PART OF THIS DRAWING IS TO BE REPRODUCED OR TRANSMITTED IN ANY FORM OR BY ANY MEANS, WITHOUT PERMISSION IN WRITING FROM THE ARCHITECT.


REVISIONS	


Job: **3, PEN-Y-CAE RD
PORT TALBOT
SSA1 3 2EP**

Drawing: **PROPOSED CAR
PARK PLAN AND
ELEVATIONS**

Number: **PEN-03 A1**
Scale: 1:100
Date: 03/21
Drawn: MB
Checked: RA