


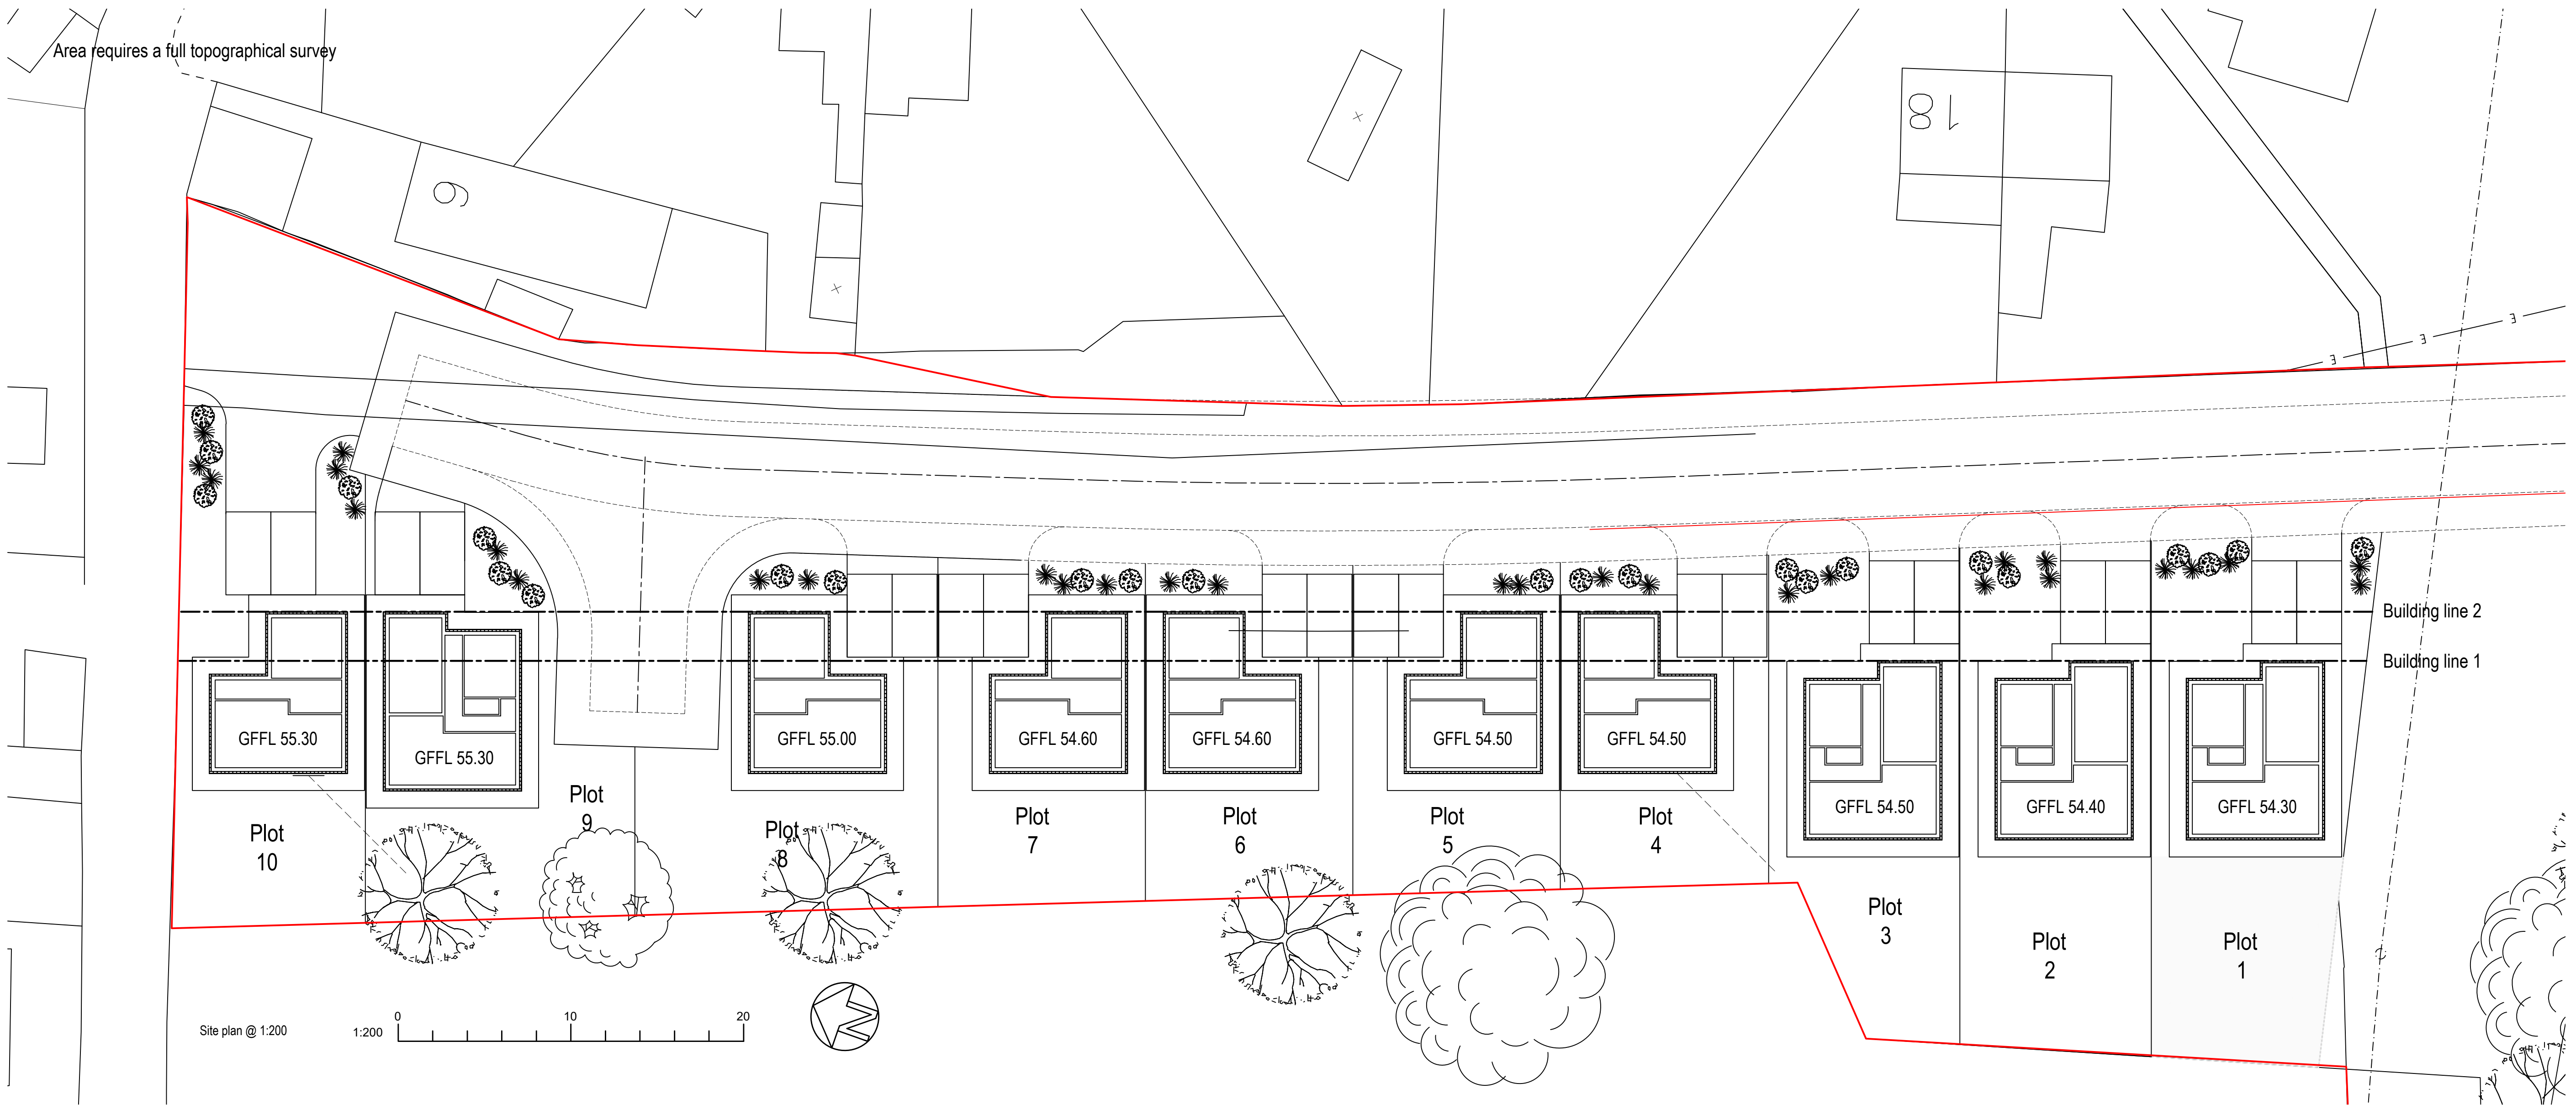

New road junction to Vale Consultancy's layouts

DRAFT prior to a full
topographical survey