


PROPOSED LAYOUT - FRONT OF PROPERTY

15 SYCAMORE AVENUE


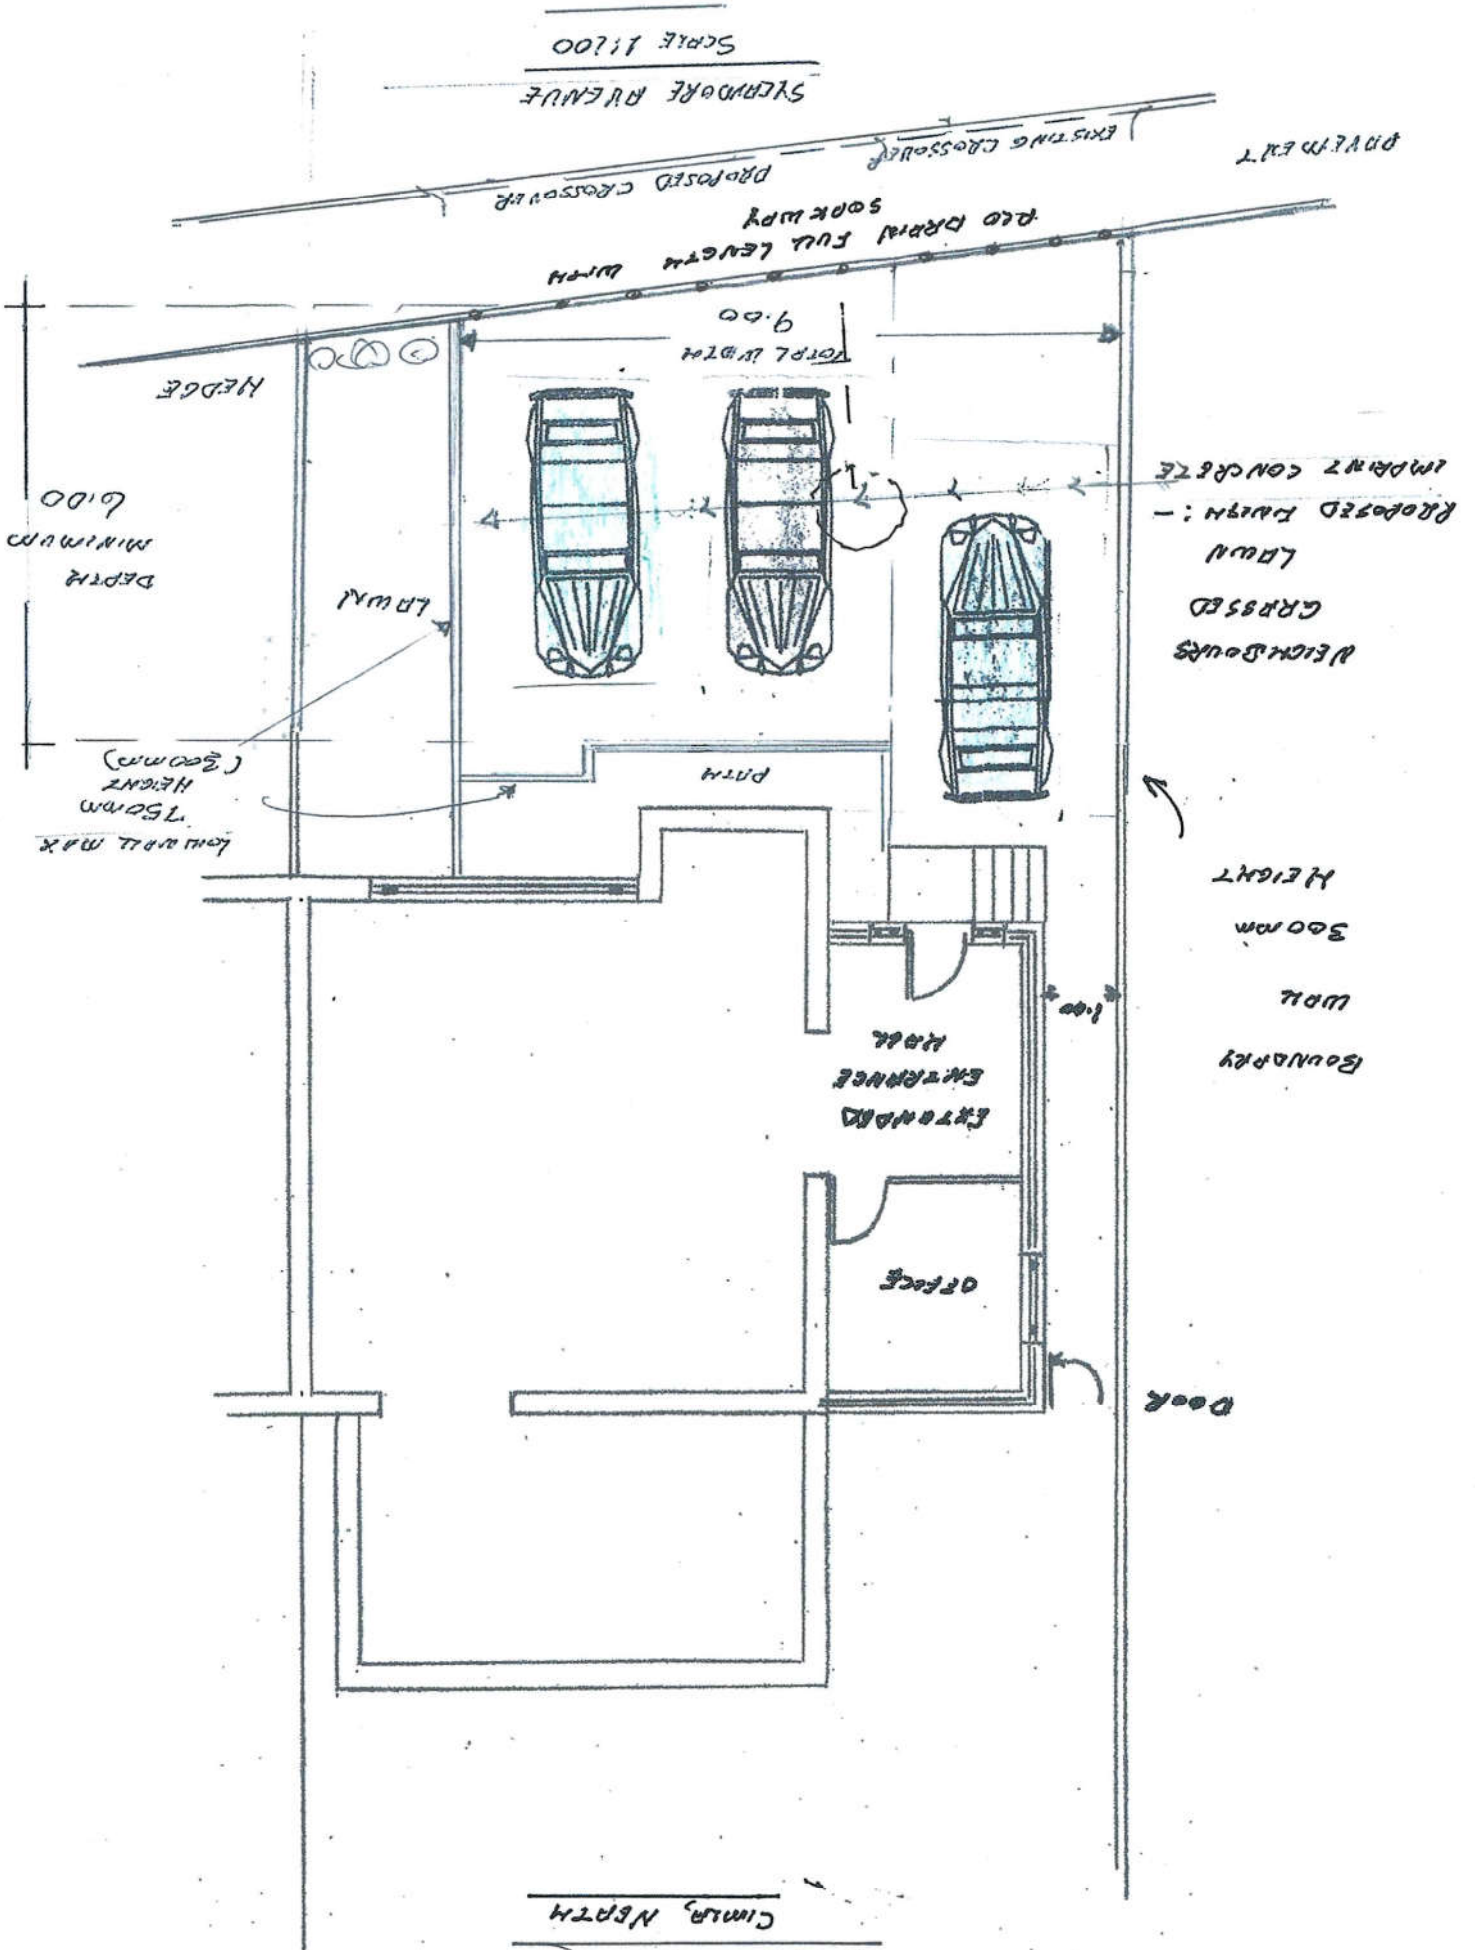

SYCAMORE AVENUE

SCALE 1:100


PROPOSED CROSSLING

EXISTING CROSSLING


9.00


HEDGE

6.00

DEPTH

MINIMUM

LAWN

750MM

HEIGHT

LOW WALL MAX

IMPRINT CONCRETE





HEIGHT

300MM

WALL

BOUNDARY


ENTRANCE

OFFICE

DOOR

HALL

BACK