


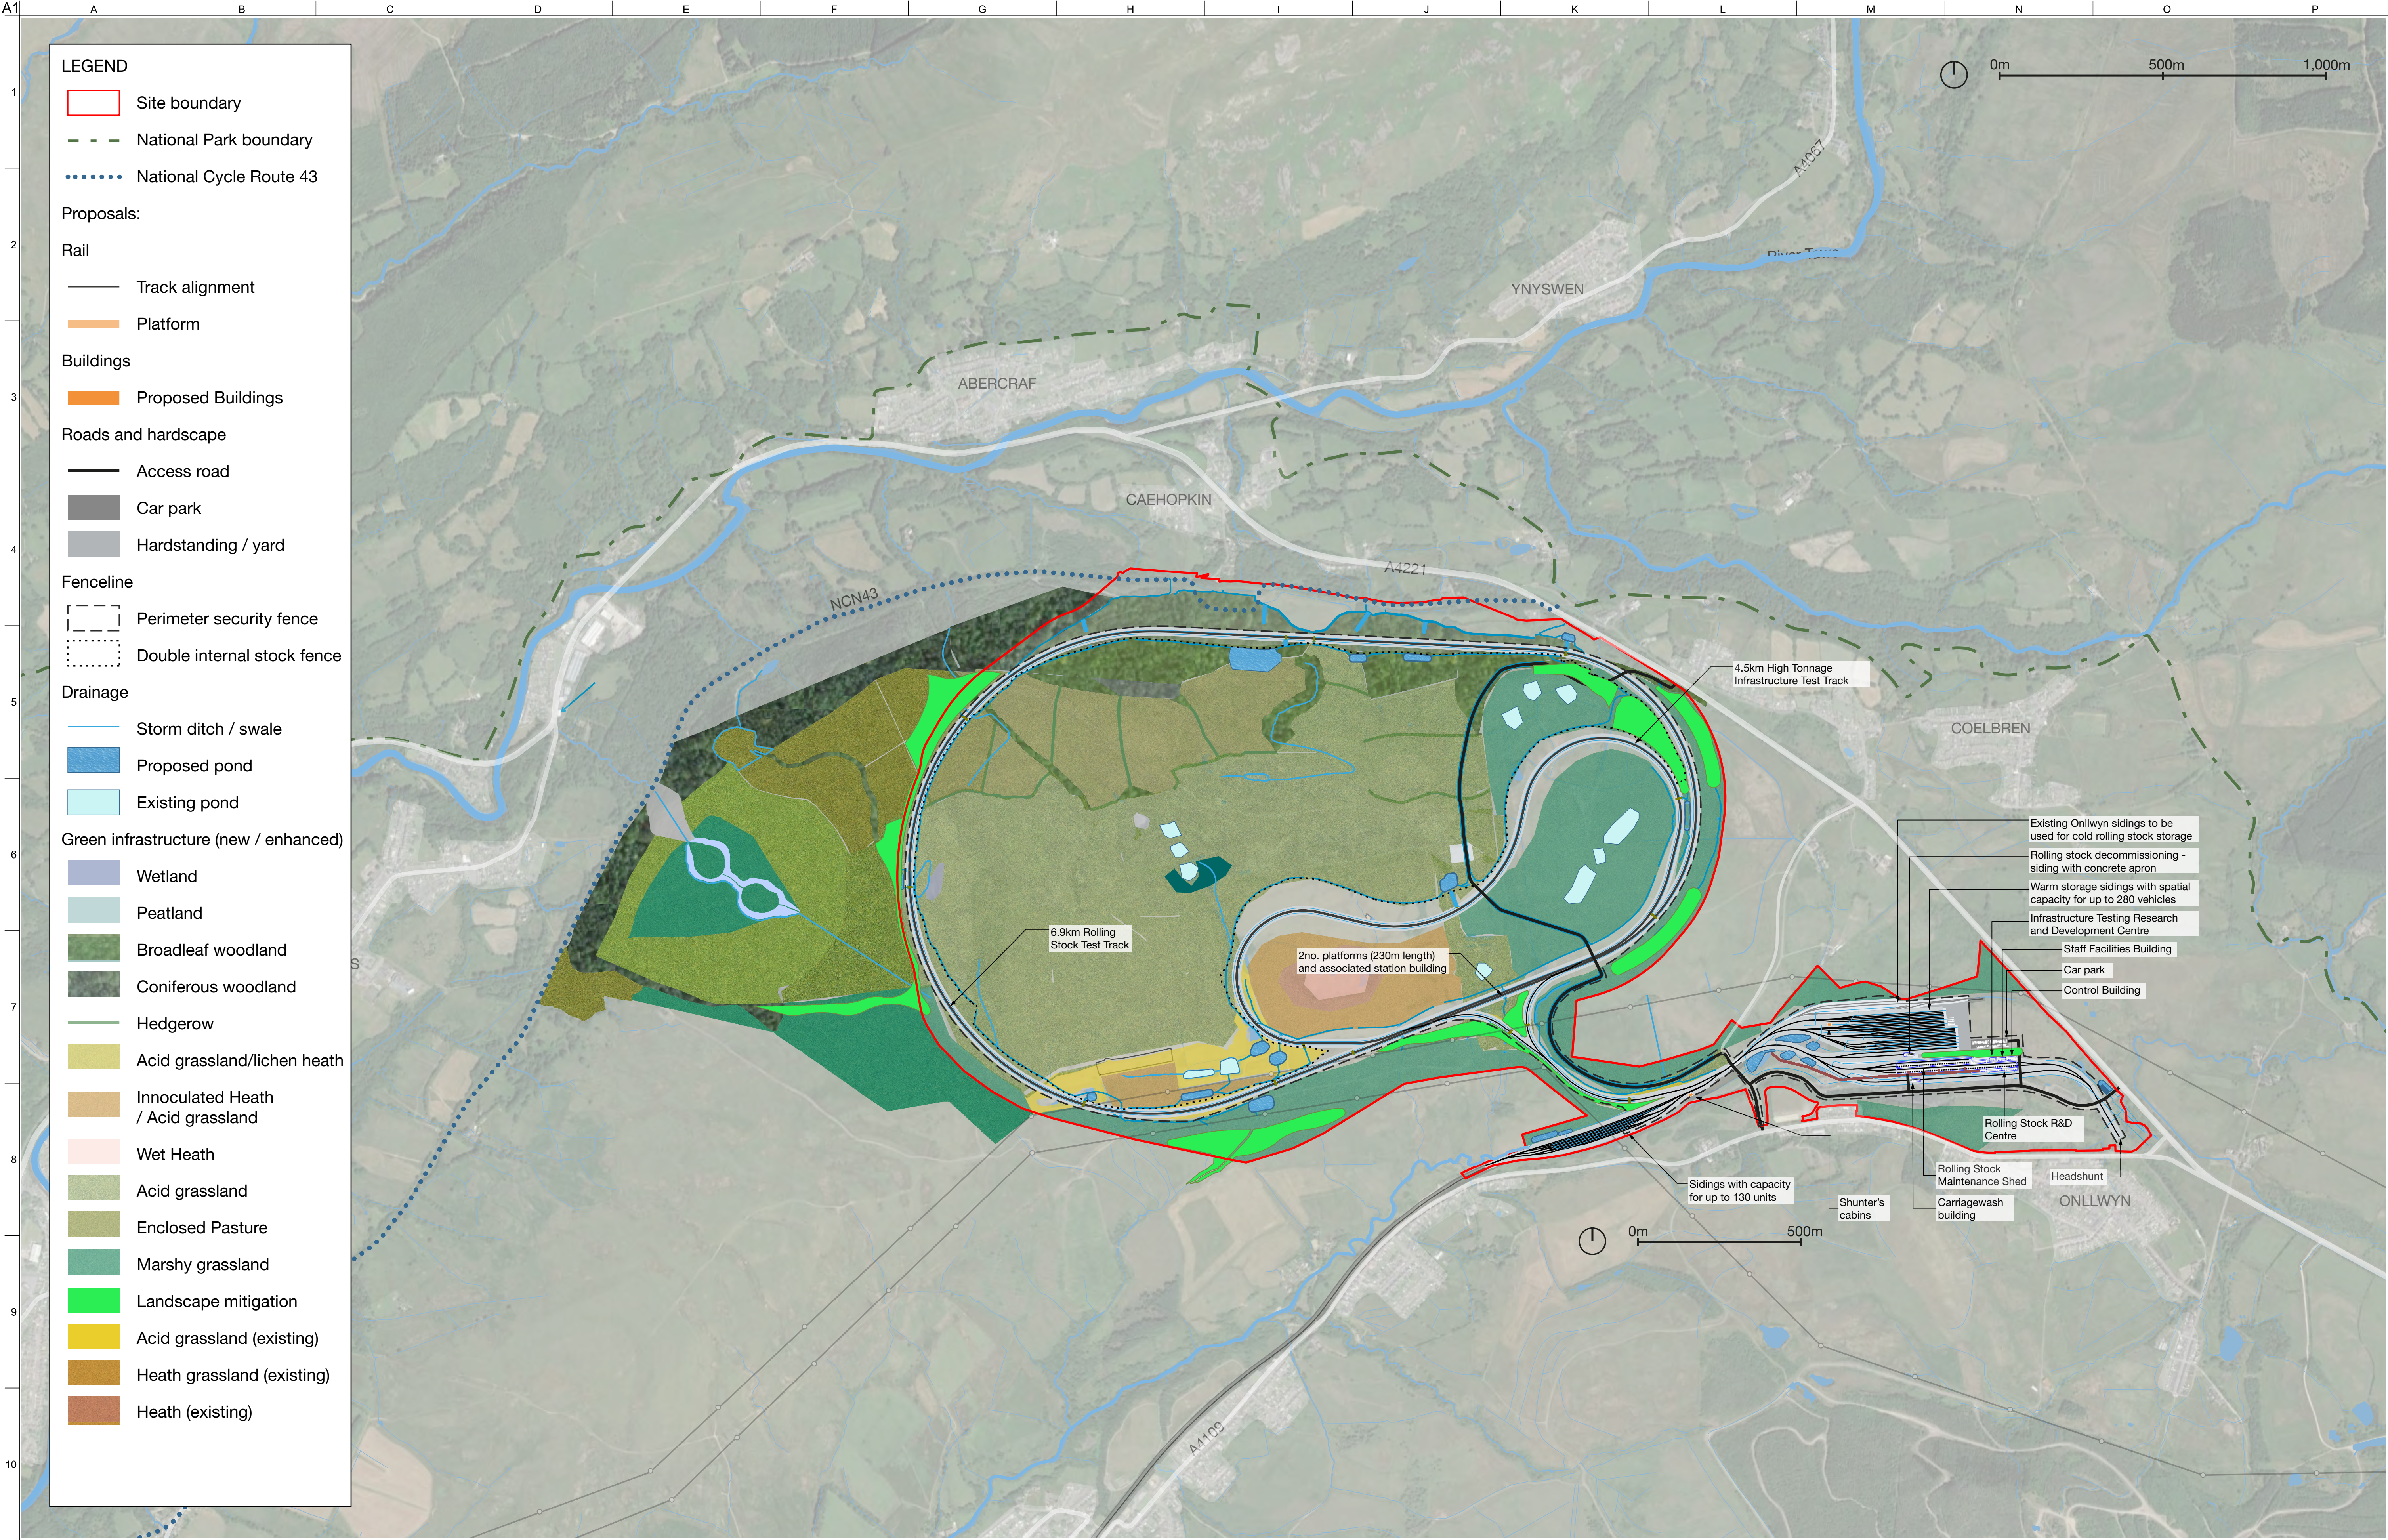

02

25/05/21

BS

ER

DB

Issue

Date

By

Chkd

Appd

4 Pierhead St, Capital Waterside
Cardiff, CF10 4QP
T +44(0)29 20475727 F +44(0)29 20472277
www.arup.com

ARUP

Client
Welsh Government

Job Title
Global Centre for Rail Excellence

Drawing Title
Illustrative Masterplan

Scale at A1
1:10,000

Discipline
Planning

Job No
264904-00

Drawing Status
PLANNING

Drawing No
003A

Issue
02