


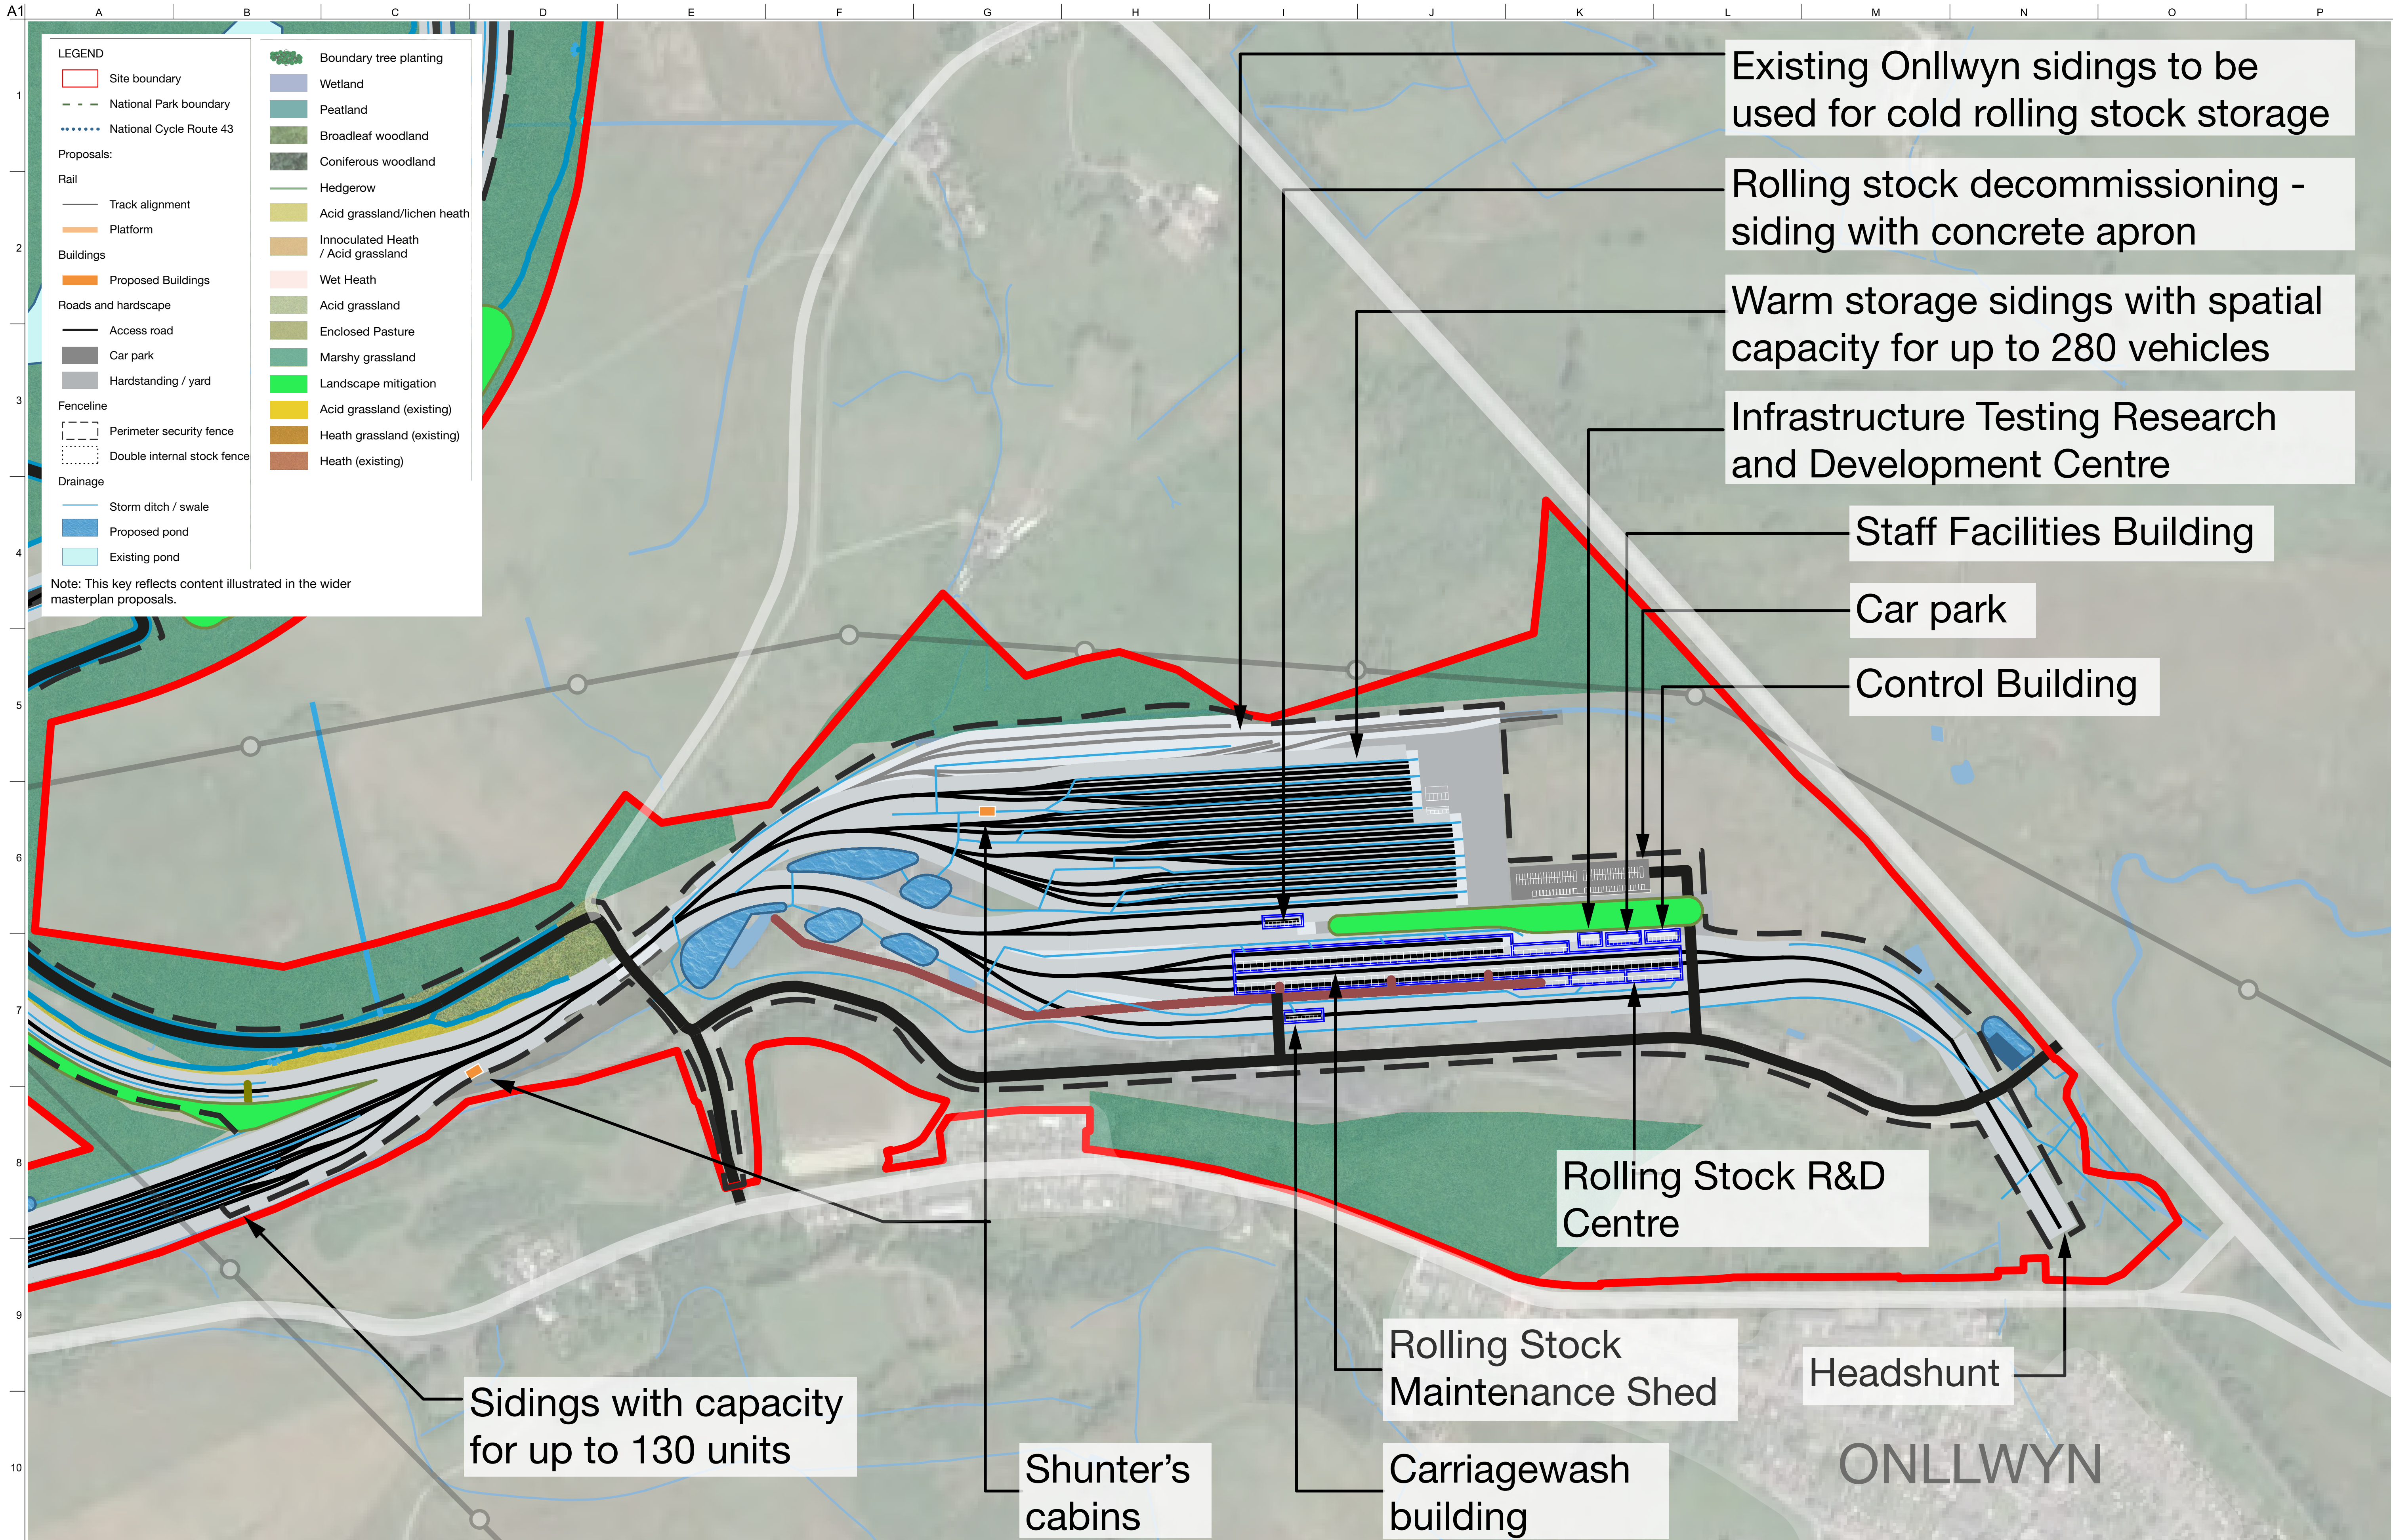

Do not scale

02	25/05/21	BS	ER	DB
Issue	Date	By	Chkd	Appd

ARUP

4 Pierhead St, Capital Waterside
Cardiff, CF10 4QP
T +44(0)29 20472727 F +44(0)29 20472277
www.arup.com

Client
Welsh Government

Job Title
Global Centre for Rail Excellence

Drawing Title
Illustrative Masterplan -
Washery Proposals

Scale at A1
1:2,500

Discipline Planning	Drawing Status PLANNING
Job No 264904-00	Issue 003B
Drawing No 003B	Issue 02

© Arup