


ALDI Store, Neath Abbey Road - Access Road SAB Soft Landscape Proposals

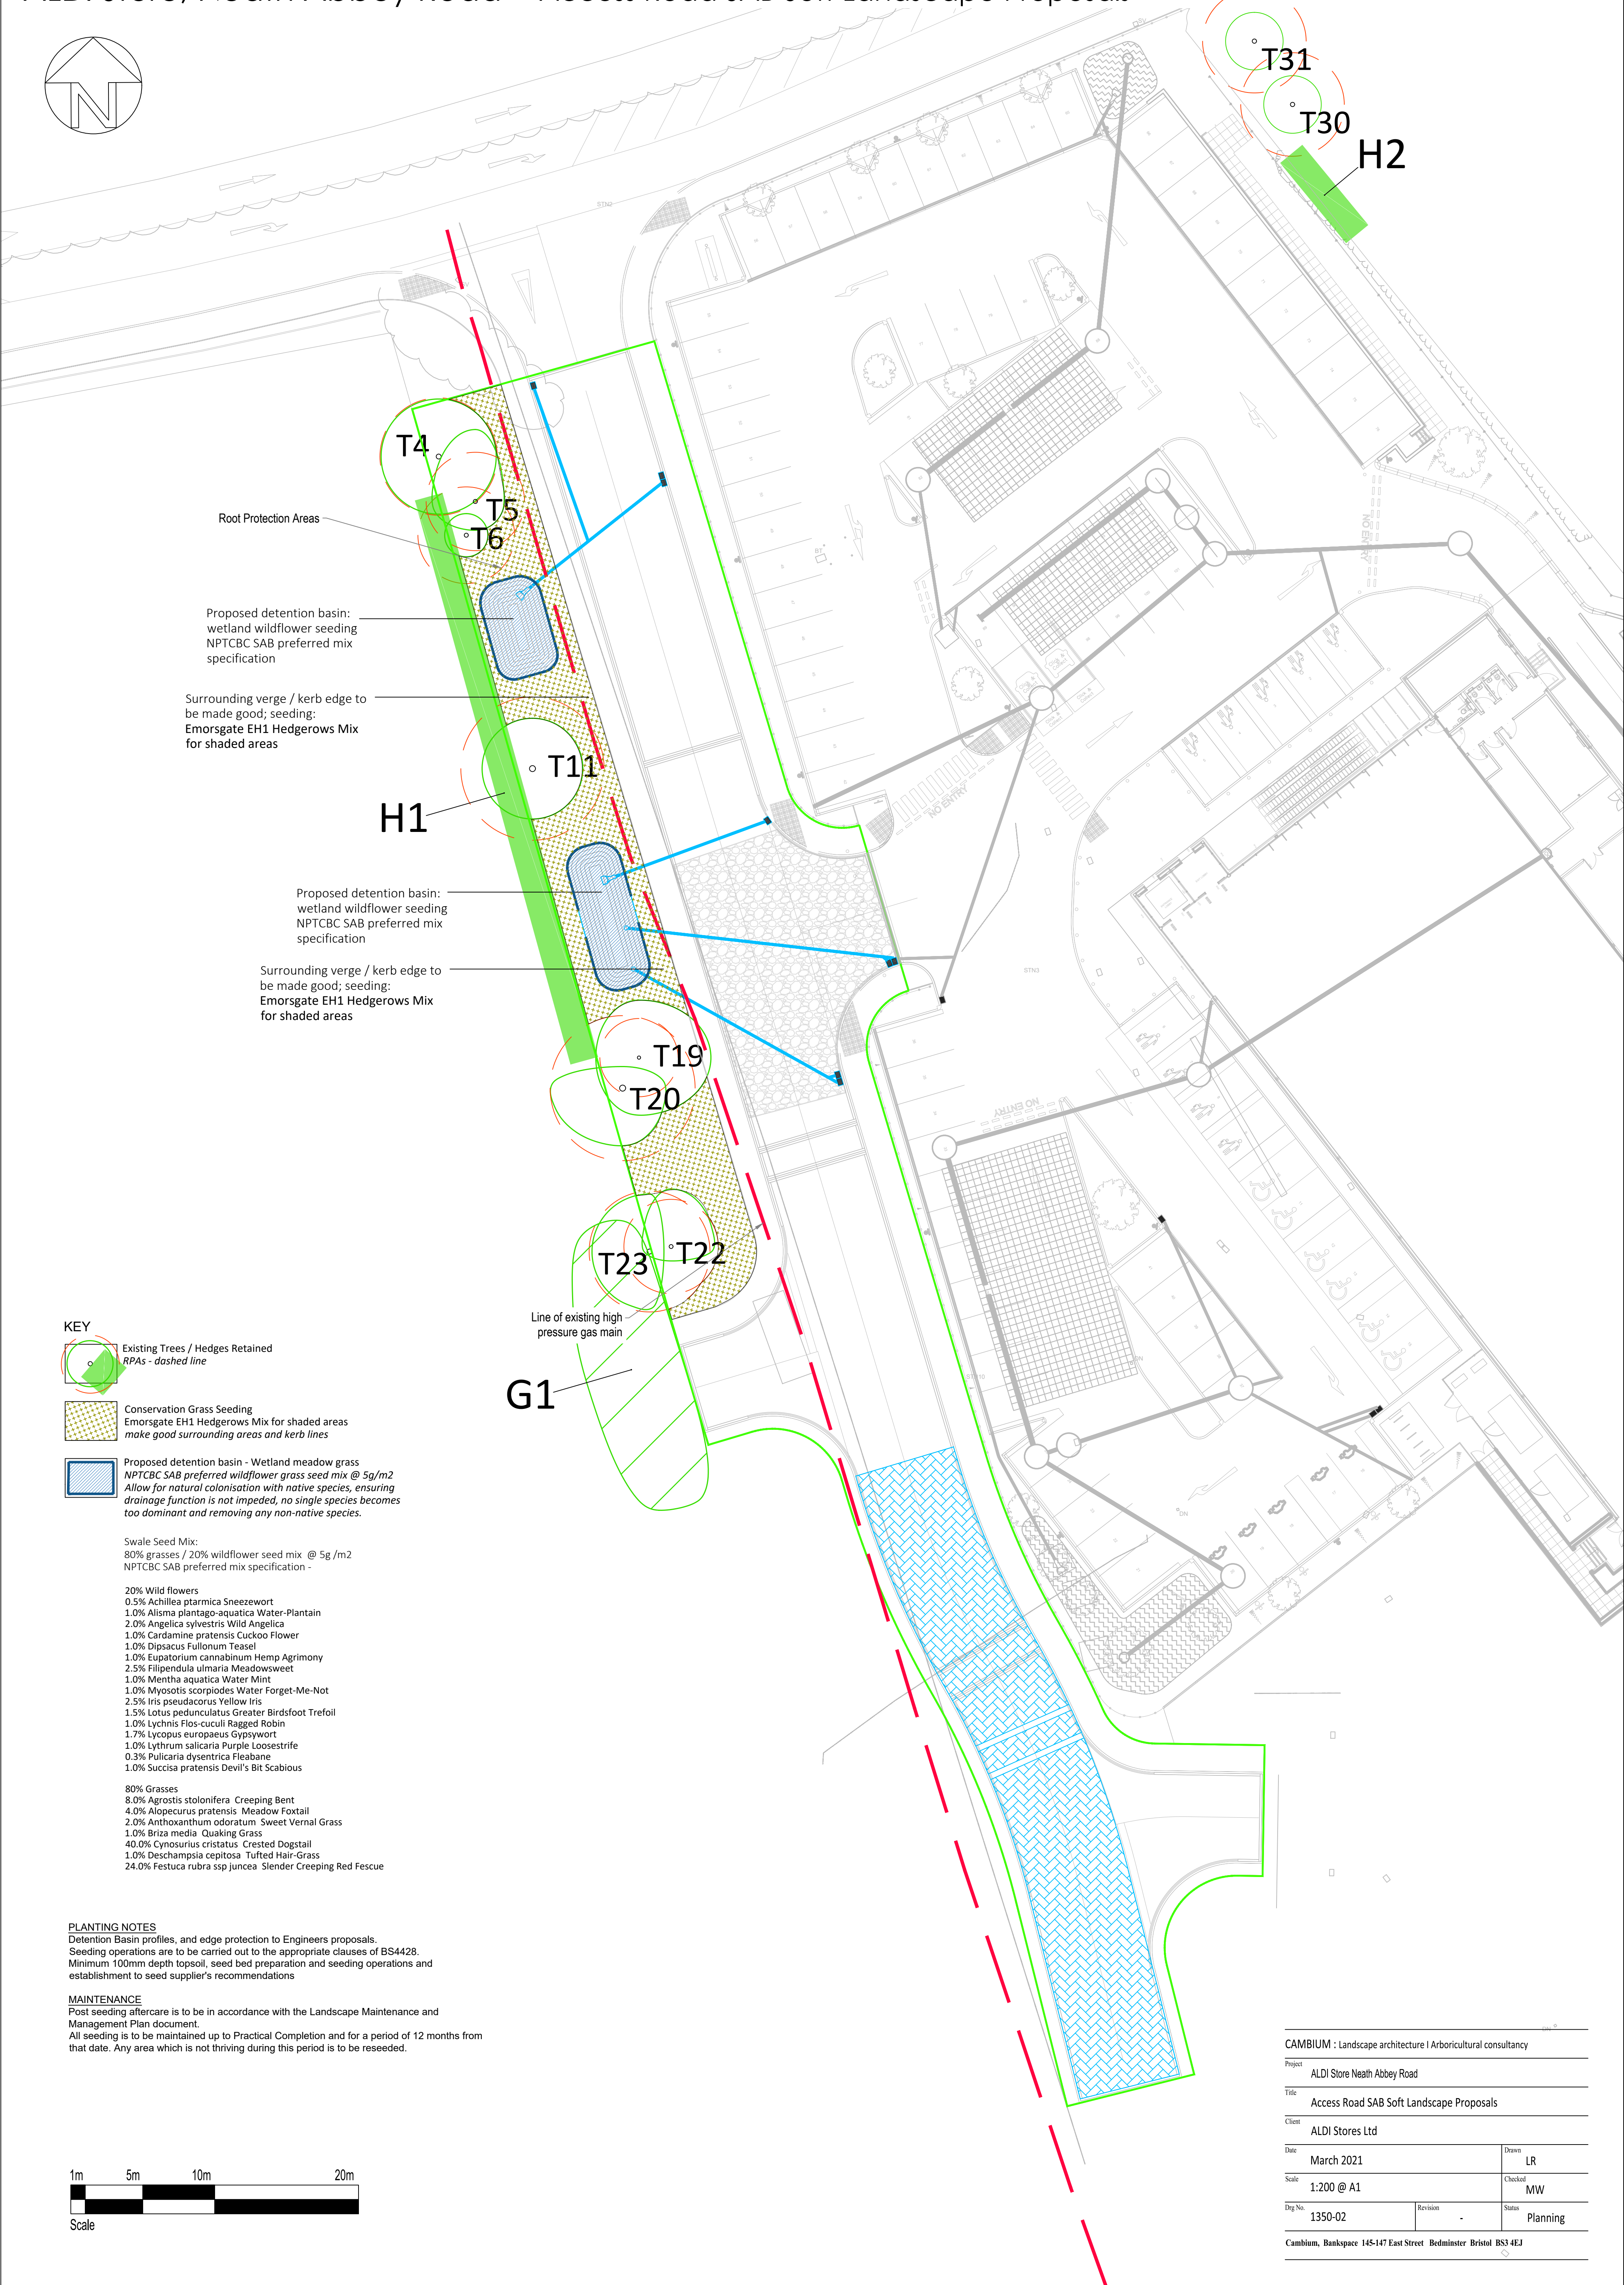

KEY

- Existing Trees / Hedges Retained
RPAs - dashed line
- Conservation Grass Seeding
Emorsgate EH1 Hedgerows Mix for shaded areas
make good surrounding areas and kerb lines
- Proposed detention basin - Wetland meadow grass
NPTCBC SAB preferred wildflower grass seed mix @ 5g/m2
Allow for natural colonisation with native species, ensuring
drainage function is not impeded, no single species becomes
too dominant and removing any non-native species.

Swale Seed Mix:
80% grasses / 20% wildflower seed mix @ 5g /m2
NPTCBC SAB preferred mix specification -

20% Wild flowers
0.5% Achillea ptarmica Sneezewort
1.0% Alisma plantago-aquatica Water-Plantain
2.0% Angelica sylvestris Wild Angelica
1.0% Cardamine pratensis Cuckoo Flower
1.0% Dipsacus Fullonum Teasel
1.0% Eupatorium cannabinum Hemp Agrimony
2.5% Filipendula ulmaria Meadowsweet
1.0% Menta aquatica Water Mint
1.0% Myosotis scorpioides Water Forget-Me-Not
2.5% Iris pseudacorus Yellow Iris
1.5% Lotus pedunculatus Greater Birdsfoot Trefoil
1.0% Lychnis Flos-cuculi Ragged Robin
1.7% Lycopodium europaeus Gypsywort
1.0% Lythrum salicaria Purple Loosestrife
0.3% Pulicaria dysenterica Fleabane
1.0% Succisa pratensis Devil's Bit Scabious


80% Grasses
8.0% Agrostis stolonifera Creeping Bent
4.0% Alopecurus pratensis Meadow Foxtail
2.0% Anthoxanthum odoratum Sweet Vernal Grass
1.0% Briza media Quaking Grass
40.0% Cynosurus cristatus Crested Dogtail
1.0% Deschampsia cespitosa Tufted Hair-Grass
24.0% Festuca rubra ssp juncea Slender Creeping Red Fescue

PLANTING NOTES

Detention Basin profiles, and edge protection to Engineers proposals.
Seeding operations are to be carried out to the appropriate clauses of BS4428.
Minimum 100mm depth topsoil, seed bed preparation and seeding operations and
establishment to seed supplier's recommendations

MAINTENANCE

Post seeding aftercare is to be in accordance with the Landscape Maintenance and
Management Plan document.
All seeding is to be maintained up to Practical Completion and for a period of 12 months from
that date. Any area which is not thriving during this period is to be reseeded.

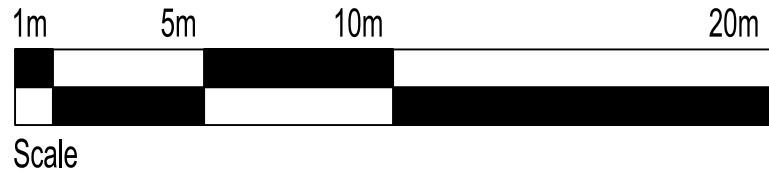

CAMBIUM : Landscape architecture Arboricultural consultancy			
Project ALDI Store Neath Abbey Road			
Title Access Road SAB Soft Landscape Proposals			
Client ALDI Stores Ltd			
Date March 2021		Drawn LR	
Scale 1:200 @ A1		Checked MW	
Dwg No. 1350-02	Revision -	Status Planning	
Cambium, Bankspace 145-147 East Street Bedminster Bristol BS3 4EJ			