


Superseded

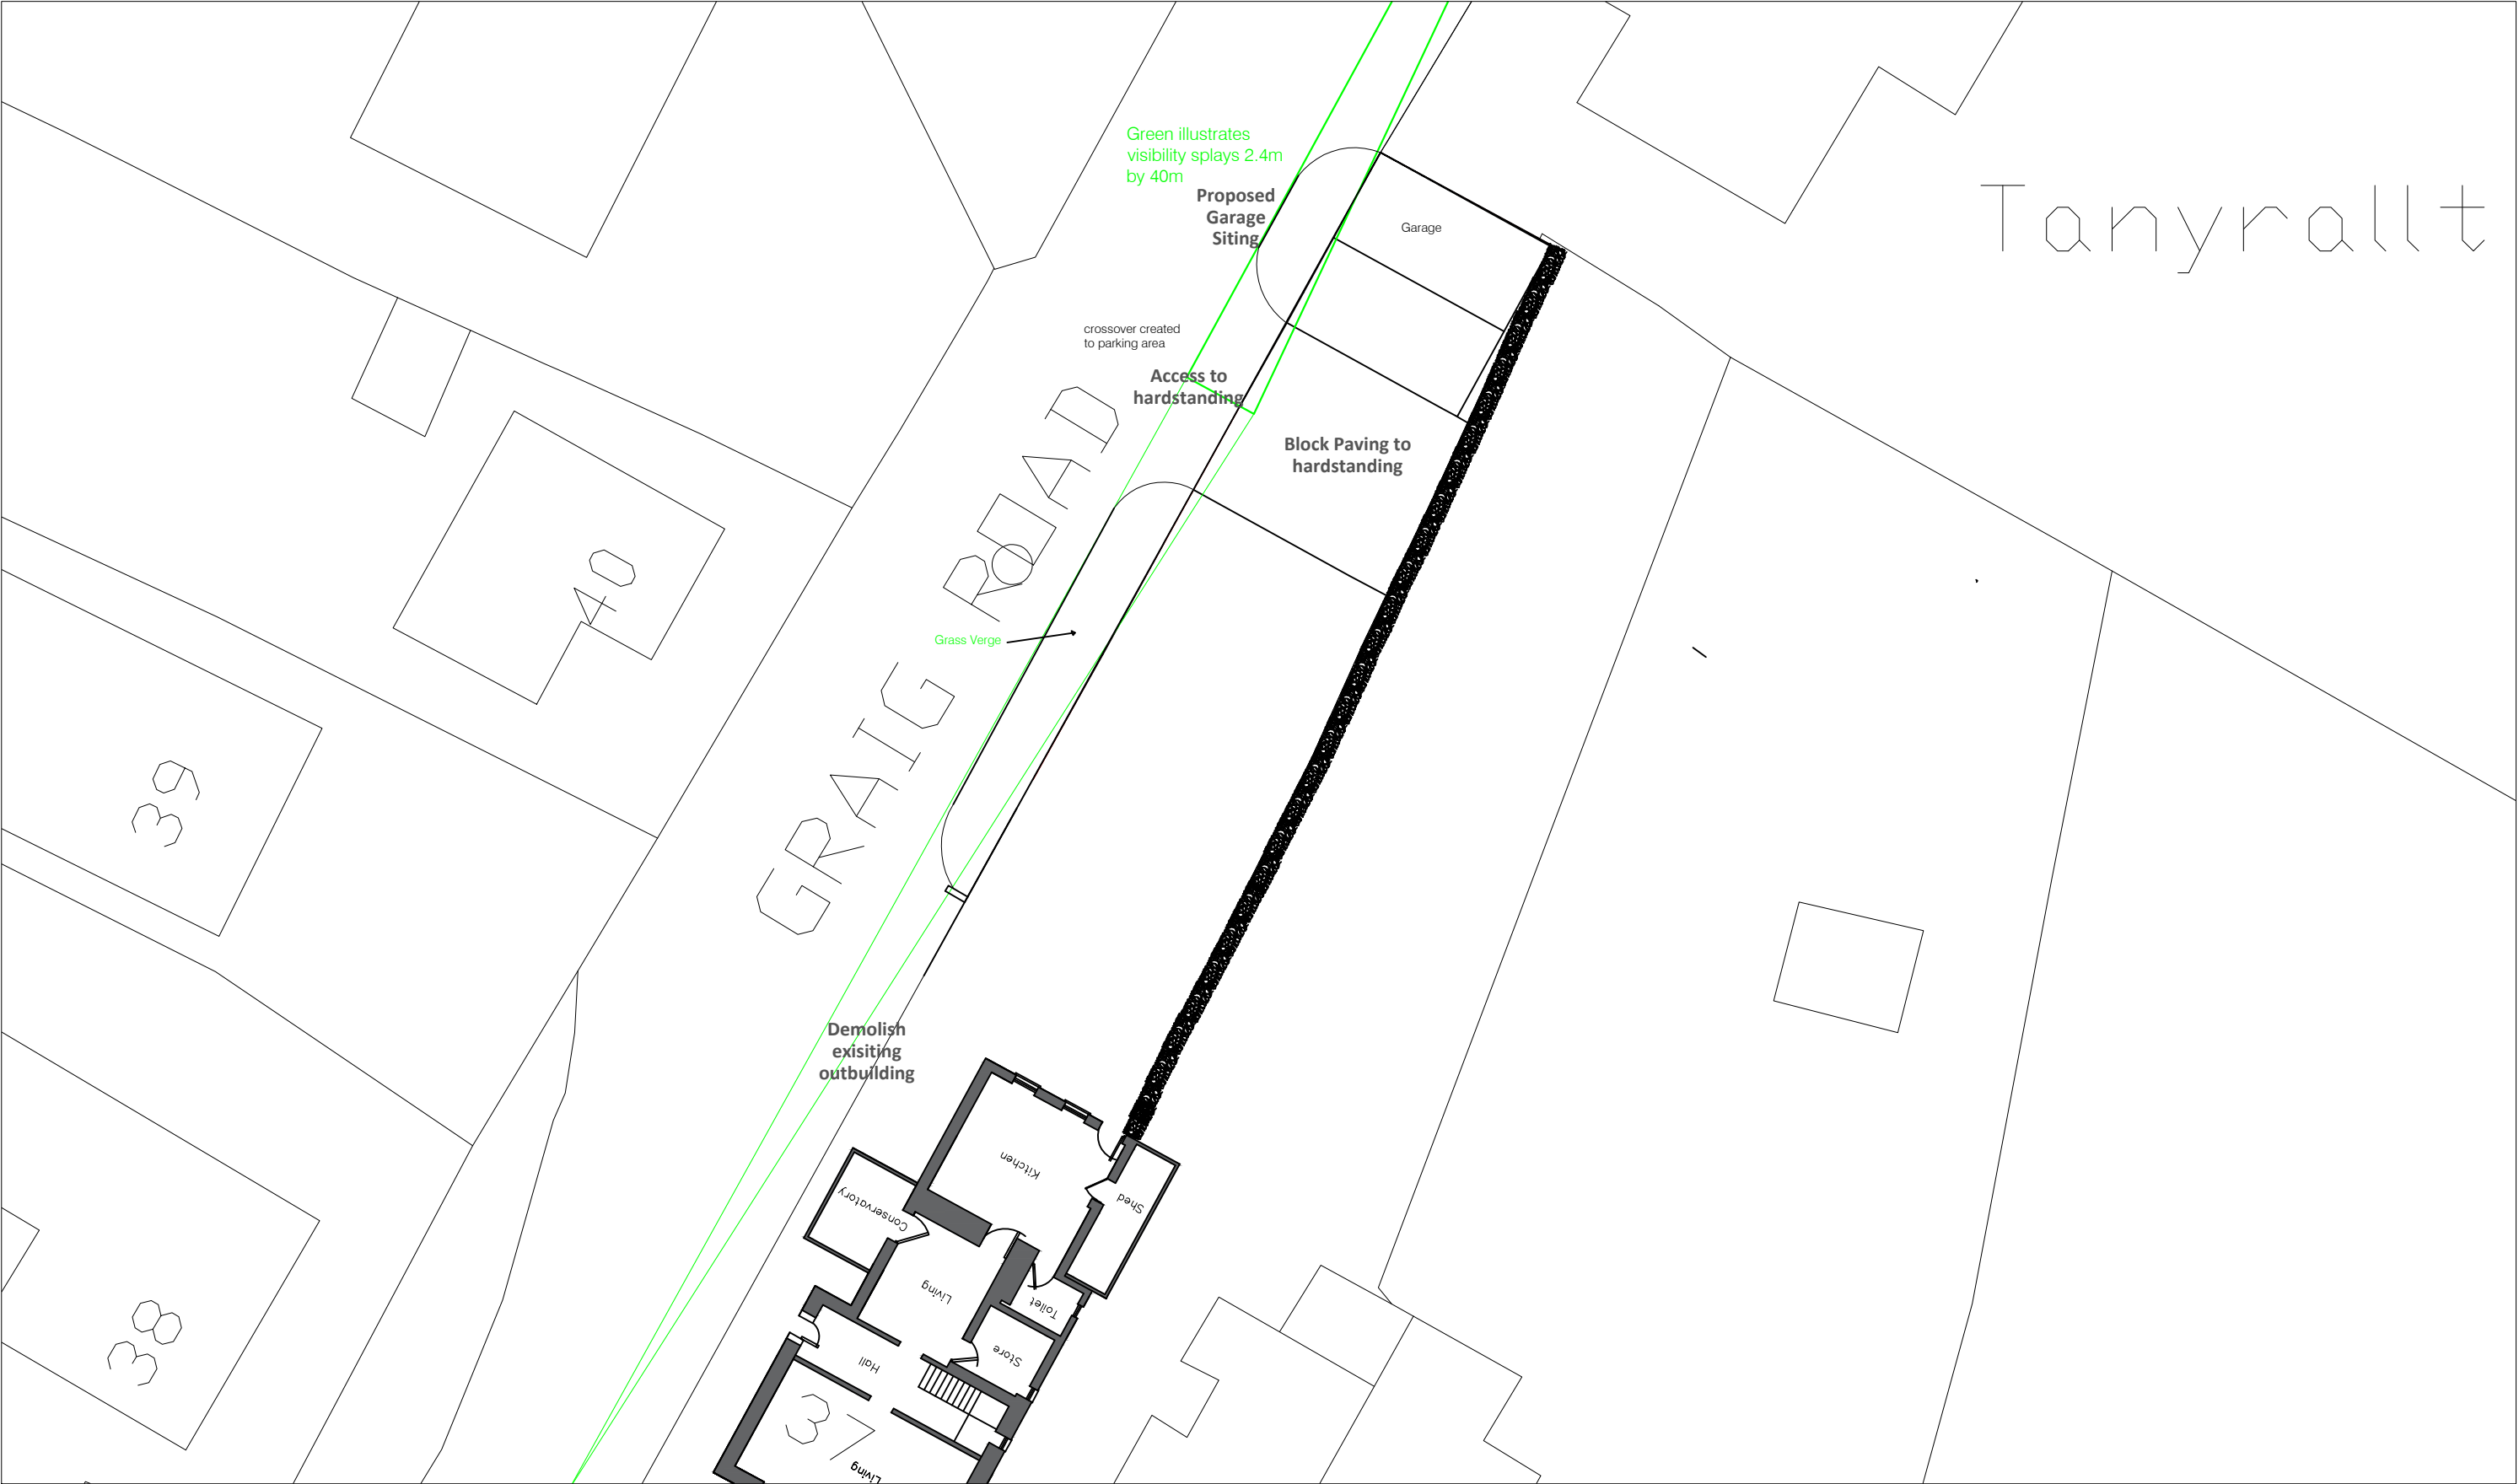

Site: Land at 37 Graig Road	Drawing No. PA/2021/5a
Drawing Title: Proposed Block Plan	
Date: April 2021	Scale: 1:200 at A3
	Note: Do Not Scale. For Planning Purposes only