


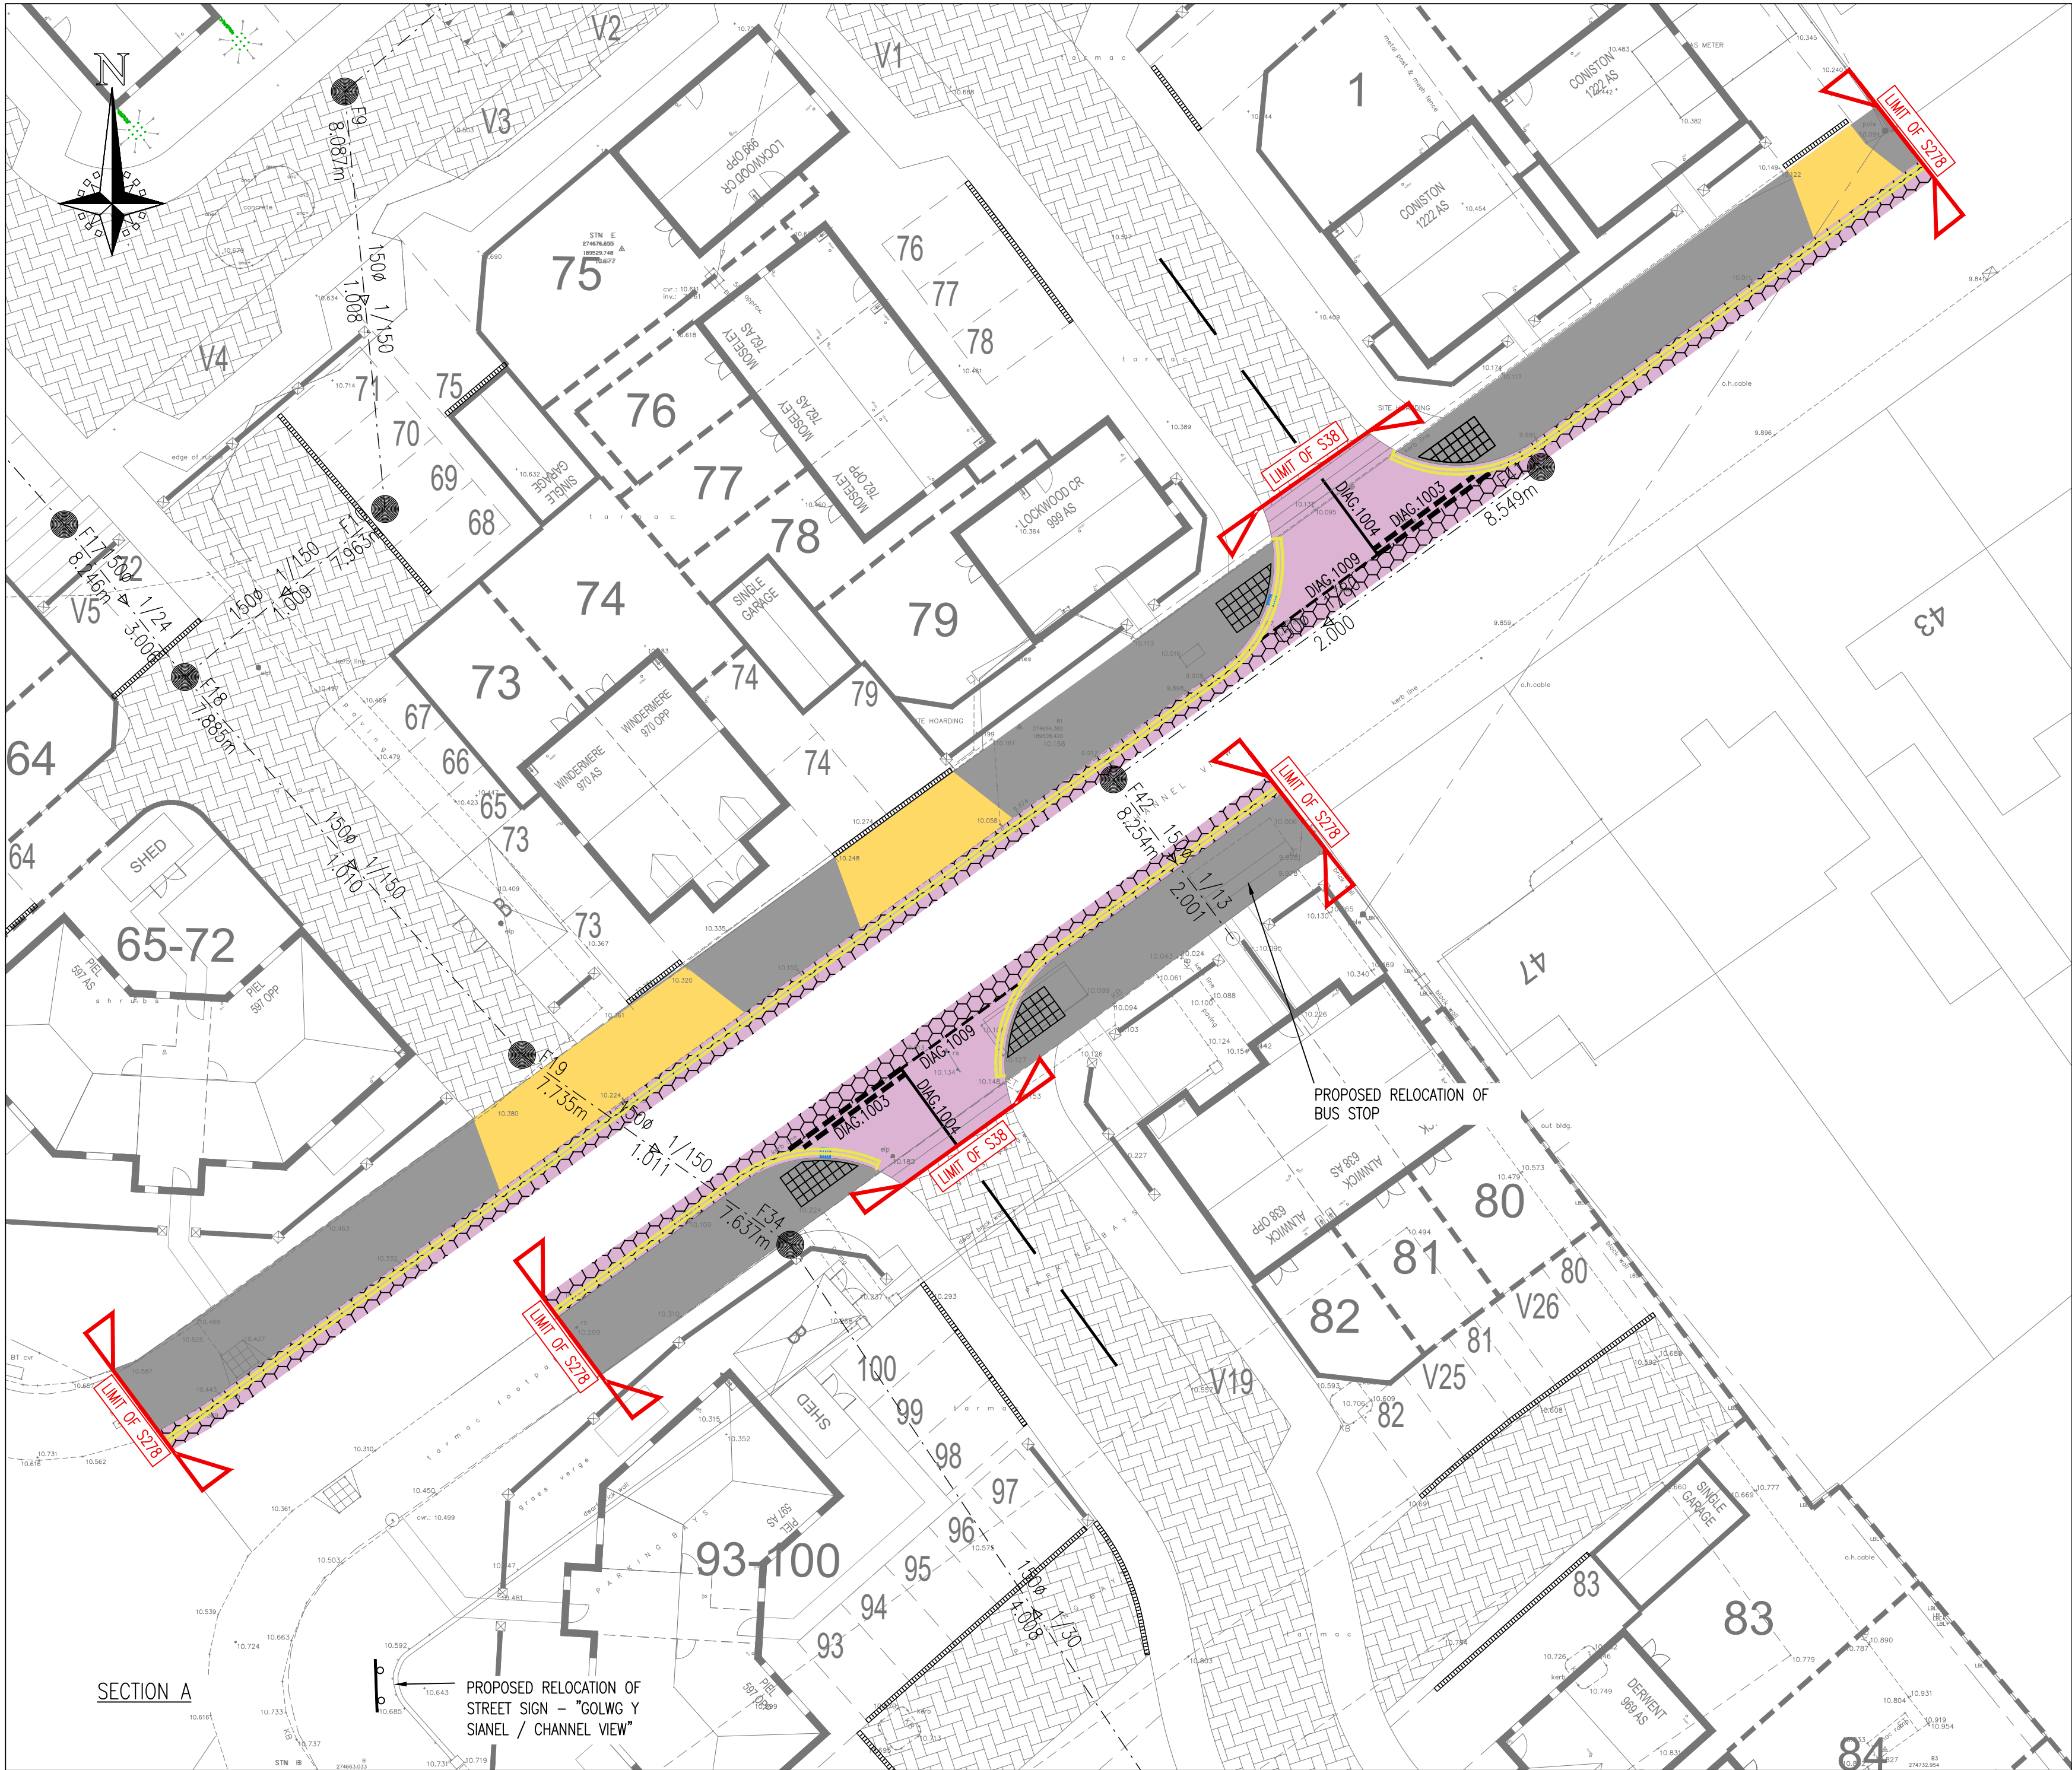

- GENERAL NOTES
1. DO NOT SCALE
 2. THE CONTRACTOR IS TO CHECK AND VERIFY ALL BUILDINGS AND SITE DIMENSIONS AND LEVELS, INCLUDING SEWER INVERT LEVELS, BEFORE WORKS START ON SITE. THE CONTRACTOR IS TO COMPLY IN ALL ASPECTS WITH THE CURRENT BUILDING LEGISLATION, BRITISH STANDARDS, BUILDING REGULATIONS ETC.
 3. POSITIONS OF EXISTING SERVICES/STATUTORY UNDERTAKERS APPARATUS ADJACENT TO OR CROSSING PROPOSED EXCAVATIONS ARE TO BE CHECKED BY THE CONTRACTOR PRIOR TO STARTING WORK
 4. THIS DRAWING IS TO BE READ IN CONJUNCTION WITH AND CHECKED AGAINST ALL OTHER DRAWINGS, ENGINEERING DETAILS, SPECIFICATION AND ANY STRUCTURAL, GEOTECHNICAL OR OTHER SPECIALIST DOCUMENT PROVIDED.
 5. ANY ANOMALY OR CONTRADICTION BETWEEN ANY OF THE ABOVE IS TO BE REPORTED TO PERSIMMON HOMES WEST WALES.
 6. THIS DRAWING IS SCHEMATIC FOR CLARITY ONLY, POSITIONS OF PIPE RUNS AND MANHOLES MAY VARY ON SITE DUE TO SITE CONDITIONS.

THIS DRAWING IS SUBJECT TO TECHNICAL APPROVALS FROM THE RELEVANT ADOPTING BODIES AND IS SUBJECT TO CHANGE DURING THE APPROVAL PERIOD.




SITE LOCATION

NTS

KEY:

- ADOPTABLE CARRIAGEWAY
- TIE IN TO EXISTING CARRIAGEWAY
- ADOPTABLE FOOTWAY
- ADOPTABLE VEHICLE CROSSOVER
- PROPOSED HIGHWAY GULLY (CONNECTION TO BE AGREED ON SITE)
- PROPOSED TACTILE CROSSINGS
- PROPOSED DOUBLE YELLOW LINE TO TIE IN TO EXISTING YELLOW LINES
- FOUL MANHOLE AND SEWER TO BE ADOPTED BY DCWW
- PRIVATE ACO DRAINAGE
- PROPOSED RUMBLE STRIP

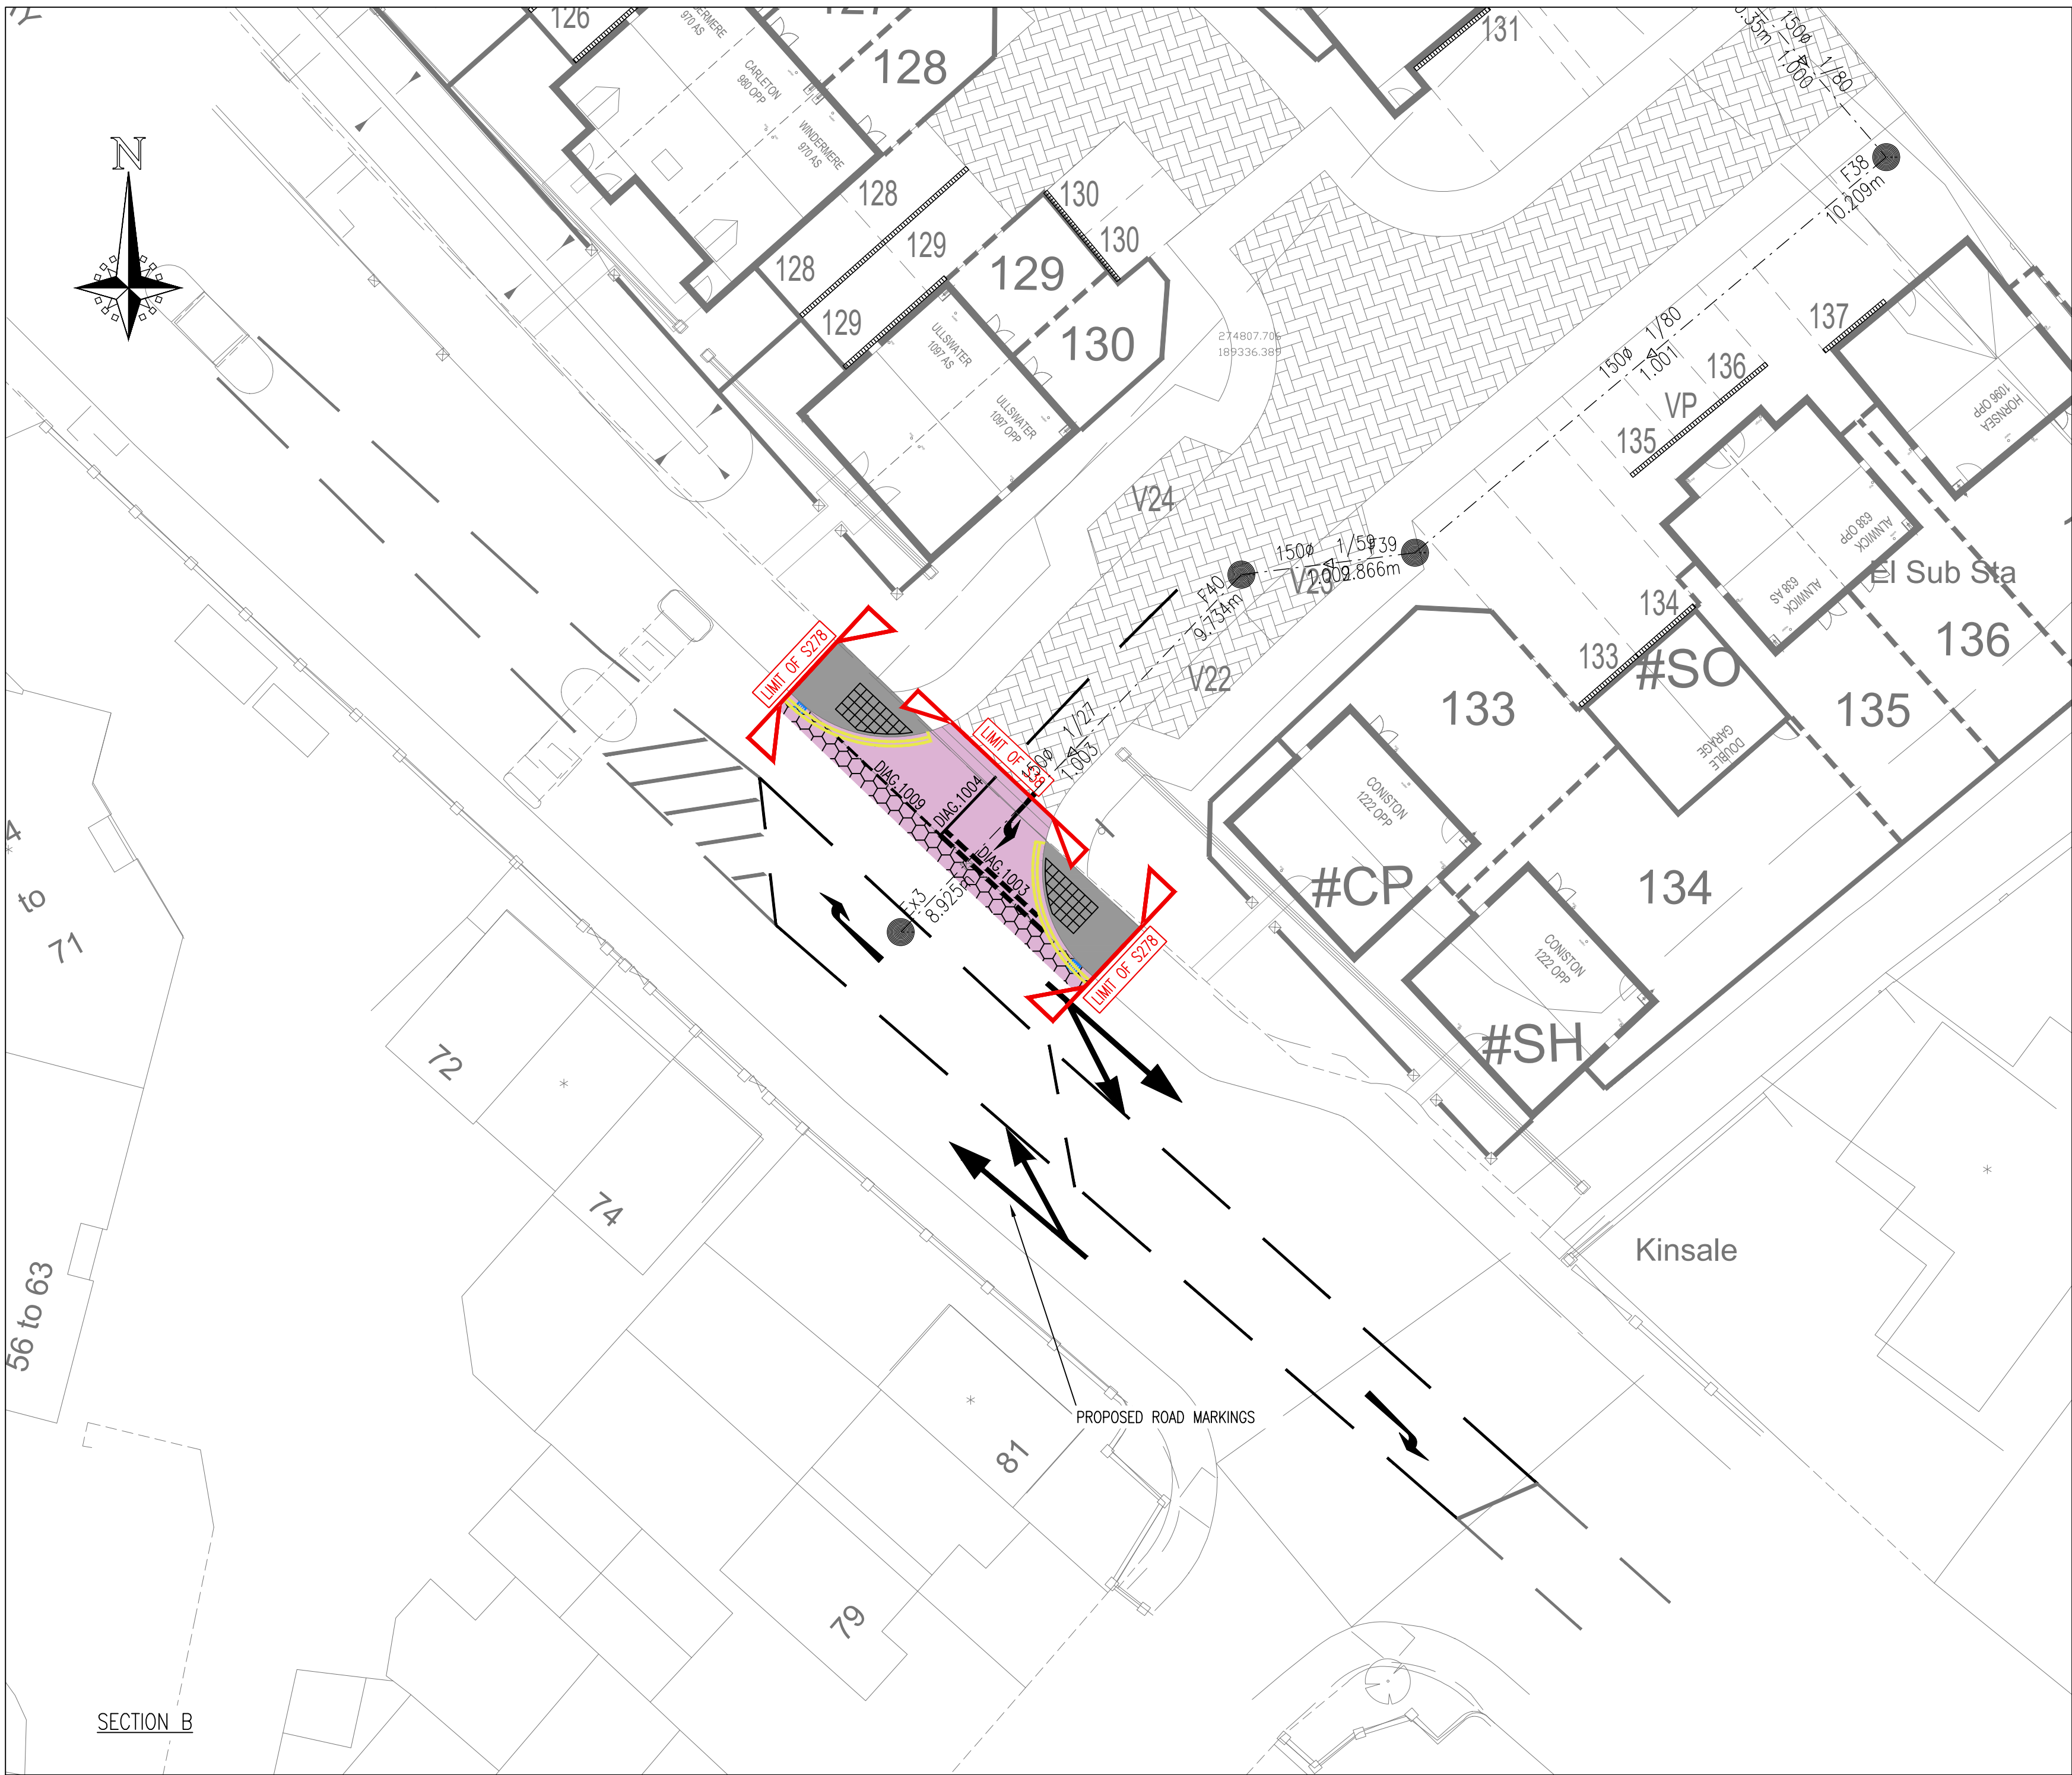

Project: Afon Lido

Client: PERSIMMON

Drawing: Section 278 Plan General Arrangement

Scale: 1:200 @ A1 Date: June 2021 Drawn by: JS

Drawing No: 10267-S278-01 Rev: -

PHOENIX DESIGN Partnership Ltd.
Unit 8, Watney Garage, Markbury, Bath BA2 9HN
Tel: 01761 479950
email: enquiries@phoenixdesign.co.uk www.phoenixdesign.co.uk

This drawing is the copyright of Phoenix Design Partnership Ltd. No liability will be accepted for amendments by others to either the printed or digital format.

Dwg Status: FOR APPROVAL