


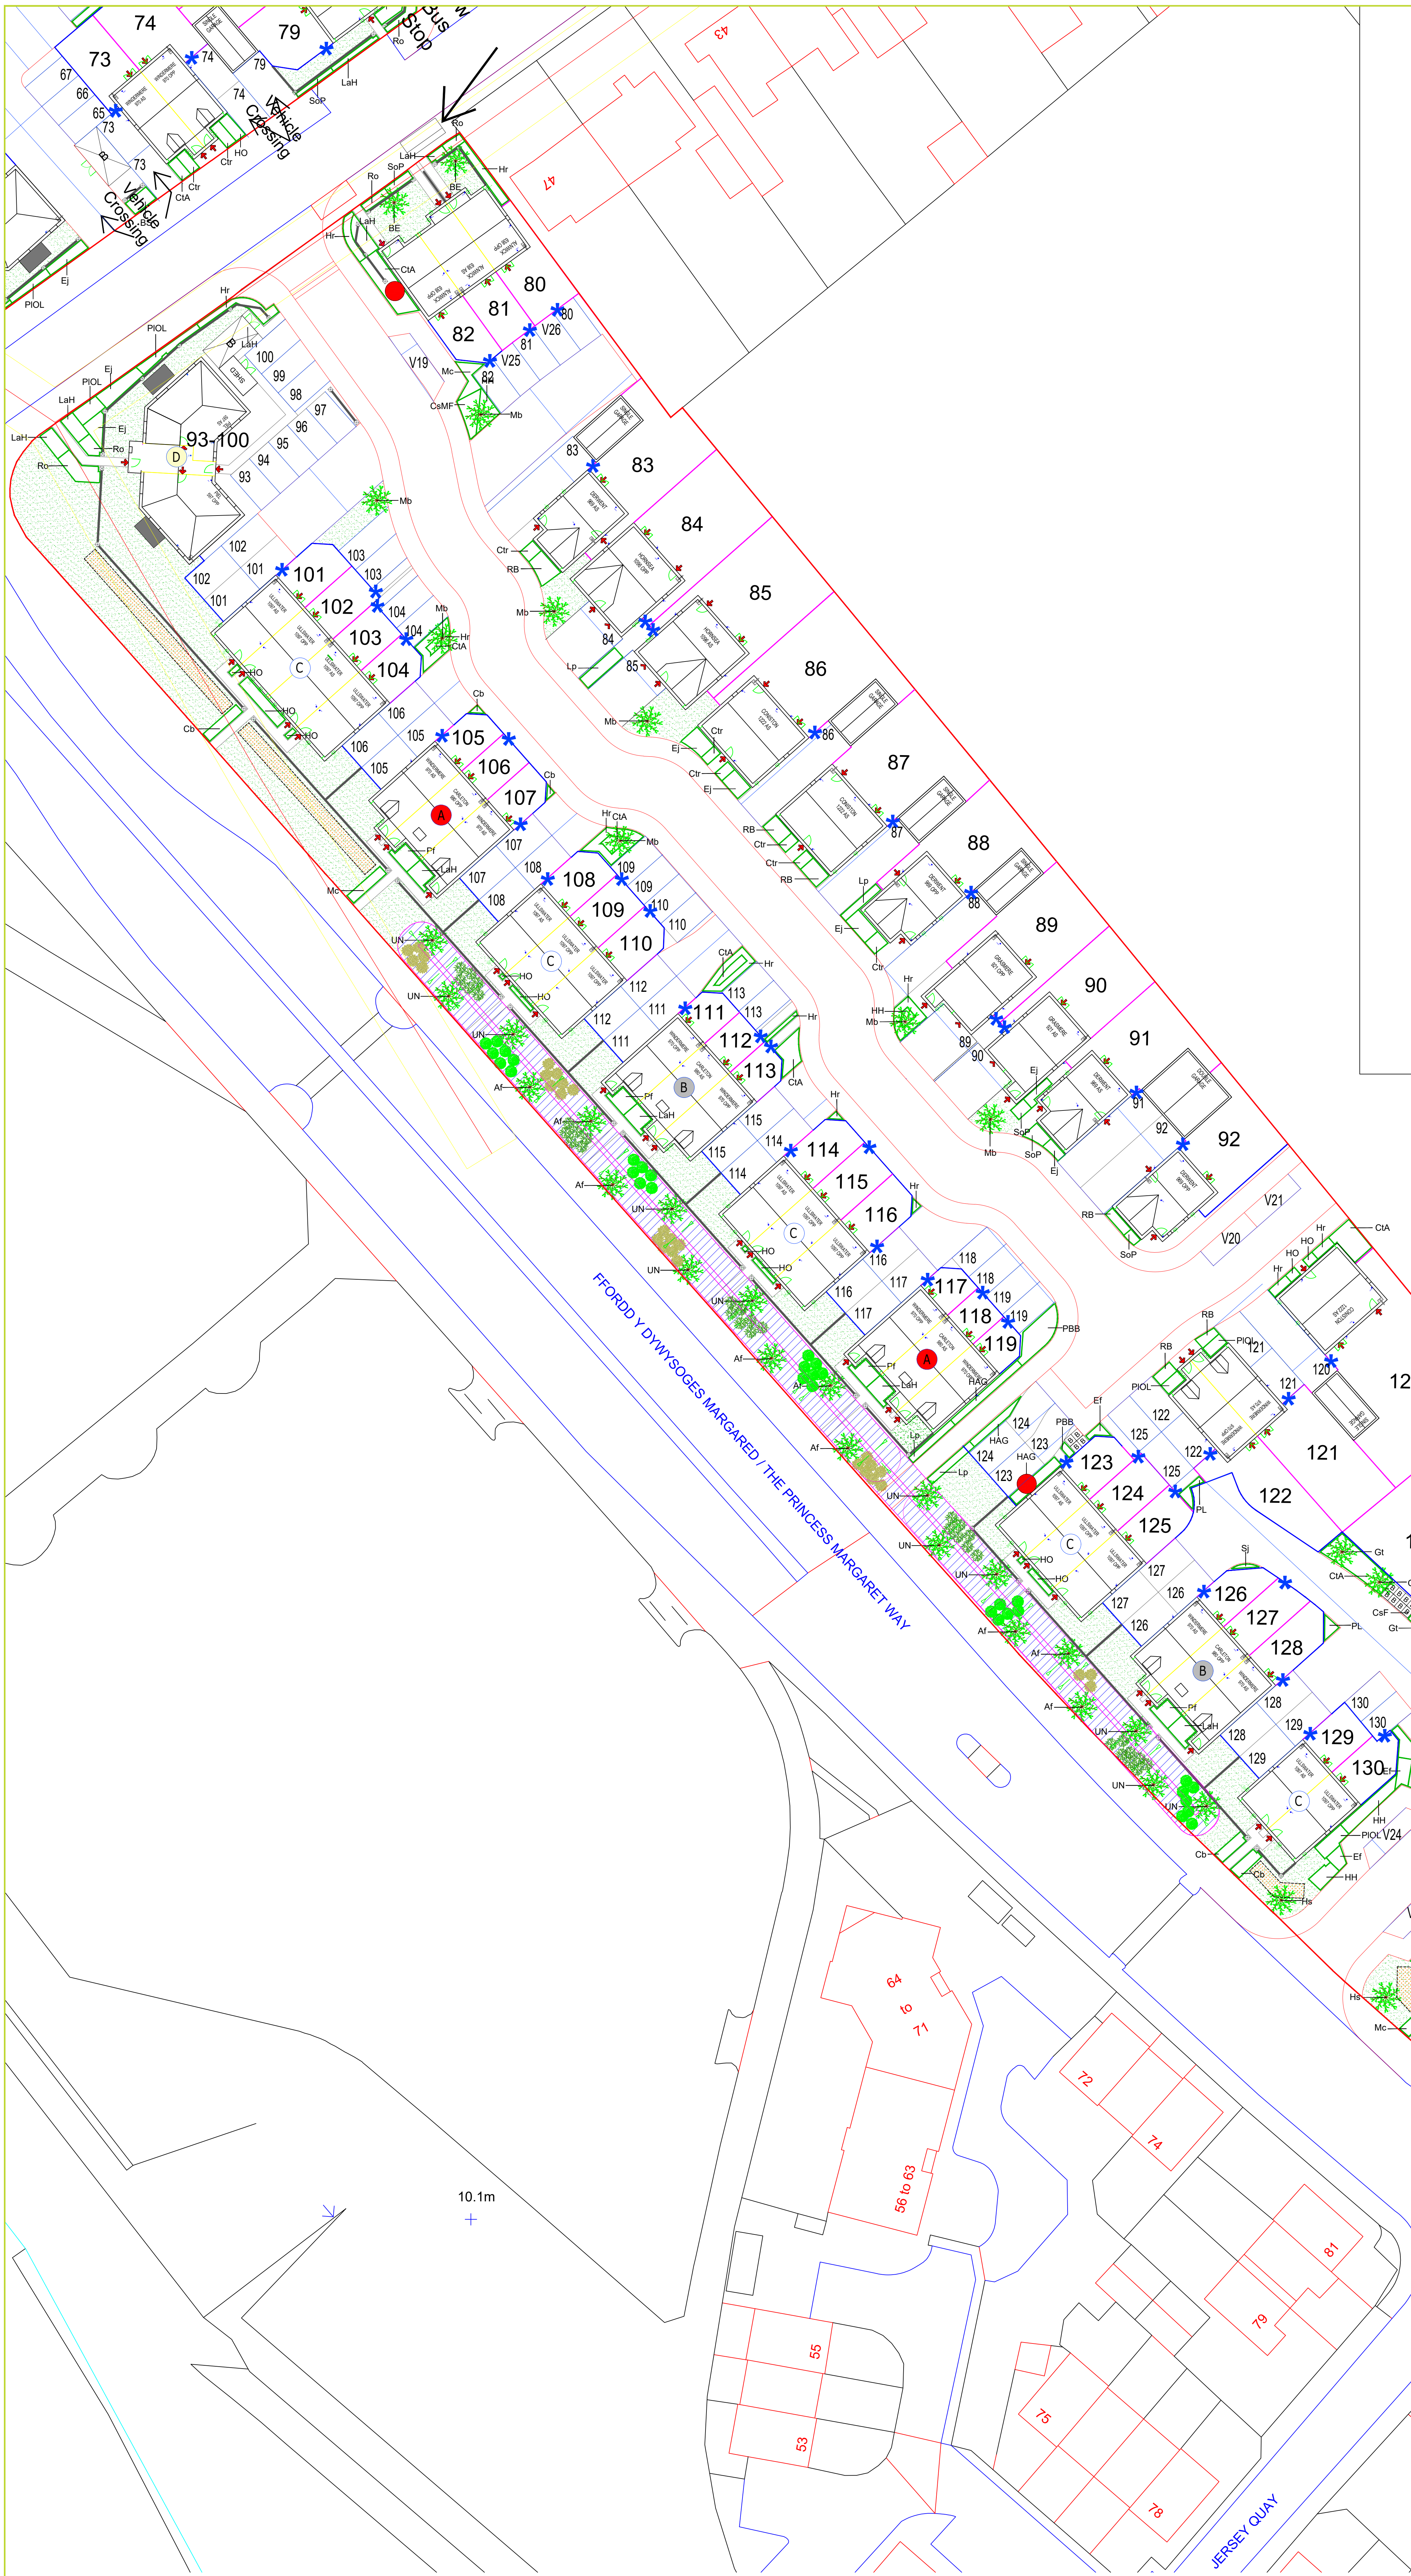

SOFT LANDSCAPE KEY:

- PROPOSED TREE PLANTING (Refer to plant schedule for species)
- PROPOSED SHRUB PLANTING (Refer to plant schedule for species / densities)
- PROPOSED GRASS AREAS (Rolawn Medallion)
- PROPOSED BULB PLANTING (Refer to plant schedule for species / densities)
- PROPOSED WILDFLOWER PLANTING (Heritage Sandy Soils 100% Wildflower Seed Mix)

PLANT SCHEDULES

ORNAMENTAL TREE PLANTING

ABBREV	SPECIES	DENSITY	HEIGHT/GIRTH	ROOT COND.	POT SIZE	TOTAL
AcS	Acer campestre 'Streetwise'	12 - 14 (g)	12 - 14 (g)	ROOTBALLED	--	--
Al	Acer x freemanii 'Armstrong'	16 - 18 (g)	12 - 14 (g)	ROOTBALLED	--	--
BE	Betula Edinburgh	12 - 14 (g)	12 - 14 (g)	ROOTBALLED	--	--
CI	Clethra alnifolia 'Draives Street Keeper'	12 - 14 (g)	12 - 14 (g)	ROOTBALLED	--	--
Hi	Hippophae salicifolia 'Streetwise'	16 - 18 (g)	12 - 14 (g)	ROOTBALLED	--	--
LI	Liriodendron tulipifera 'Fastigiatum'	12 - 14 (g)	12 - 14 (g)	ROOTBALLED	--	--
Mb	Malus baccata 'Street Parade'	12 - 14 (g)	12 - 14 (g)	ROOTBALLED	--	--
PcC	Pyrus calleryana 'Chanticleer'	16 - 18 (g)	12 - 14 (g)	ROOTBALLED	--	--
TcR	Tilia cordata 'Ranch'	12 - 14 (g)	12 - 14 (g)	ROOTBALLED	--	--
UN	Ulmus New Horizons	16 - 18 (g)	12 - 14 (g)	ROOTBALLED	--	--

SHRUB / GRASS PLANTING

ABBREV	SPECIES	DENSITY	HEIGHT/GIRTH	ROOT COND.	POT SIZE	TOTAL
BS	Brachyglottis Sunshine	4 sqm	30 - 40 (h)	CON	--	--
CaMF	Cornus sanguinea Midwinter Fire	3 sqm	30 - 40 (h)	CON	--	--
Cb	Carex buchananii	5 sqm	30 - 40 (h)	CON	--	--
CI	Ceanothus thyrsiflorus repens	5 sqm	30 - 40 (h)	CON	--	--
CIA	Choisya ternata 'Apple Blossom'	4 sqm	30 - 40 (h)	CON	--	--
DI	Daphne transatlantica 'Eternal Frag.'	4 sqm	30 - 40 (h)	CON	--	--
EJ	Euonymus fortunei 'Emerald Gaiety'	4 sqm	30 - 40 (h)	CON	--	--
EF	Euonymus fortunei 'Emerald Gaiety'	4 sqm	30 - 40 (h)	CON	--	--
EJ	Euonymus japonicus 'Green Rocket'	4 sqm	30 - 40 (h)	CON	--	--
HAG	Hebe 'Autumn Glory'	4 sqm	30 - 40 (h)	CON	--	--
HH	Hypericum hidcotense 'Hidcot'	3 sqm	30 - 40 (h)	CON	--	--
Hr	Hebe rakainensis	4 sqm	30 - 40 (h)	CON	--	--
Ho	Heuchera 'Obsidian'	6 sqm	30 - 40 (h)	CON	--	--
LaH	Lavandula angustifolia 'Hidcot'	5 sqm	30 - 40 (h)	CON	--	--
Lp	Lonicera pileata	4 sqm	30 - 40 (h)	CON	--	--
Me	Malva sylvestris 'soft caress'	3 sqm	30 - 40 (h)	CON	--	--
Mc	Molnia caerulea caerulea 'Heidebraut'	4 sqm	30 - 40 (h)	CON	--	--
PBB	Phormium Bronze Baby	4 sqm	30 - 40 (h)	CON	--	--
PI	Potentilla fruticosa lovely pink	4 sqm	30 - 40 (h)	CON	--	--
PL	Protea fraseri 'Little Red Robin'	4 sqm	30 - 40 (h)	CON	--	--
PIOL	Prunus laurocerasus 'Olla Luyken'	3 sqm	30 - 40 (h)	CON	--	--
RB	Rhododendron Bloombox	4 sqm	30 - 40 (h)	CON	--	--
Ro	Rosmarinus officinalis	4 sqm	30 - 40 (h)	CON	--	--
Sh	Sarcococca hookeriana var. digyna	3 sqm	30 - 40 (h)	CON	--	--
Sj	Skimmia japonica 'Rubella'	3 sqm	30 - 40 (h)	CON	--	--
SoP	Salvia officinalis Purpurascens	6 sqm	30 - 40 (h)	CON	--	--

BULB PLANTING

ABBREV	SPECIES	DENSITY	HEIGHT/GIRTH	ROOT COND.	POT SIZE	TOTAL
	Anemone nemorosa (20%)	--	--	BULB	--	--
	Eranthis hyemalis (10%)	--	--	BULB	--	--
AS KEY	galanthus nivalis (20%)	--	--	BULB	--	--
	hyacinthus non-scriptus (20%)	--	--	BULB	--	--
	Narcissus pseudonarcissus (20%)	--	--	BULB	--	--
	Viola riviniana (10%)	--	--	BULB	--	--

SUDS FEATURE PLANTING


- Calamagrostis brachytricha (40-60 cm containerised - density as shown)
- Deschampsia cespitosa (40-60 cm containerised - density as shown)
- Miscanthus sinensis 'Malepartus' (40-60 cm containerised - density as shown)

SHEET 2 OF 2

NOTE:

Proposed ornamental trees to be set a minimum of 1m back from carriageway where possible. Where this is not possible, tree to be planted with GreenBlue Urban root barriers.

This drawing was produced at 1:250 @ A1 and is a colour drawing. Do not rely on reduced or monochrome copies

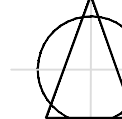D	Amended site layout	AMP	10.06
TDA CANNA STUDIO LLANGAN VALE OF GLAMORGAN CF35 5DR TEL: 01446 771250		 TDA Environment Landscape Design	
CLIENT PERSIMMON HOMES WEST WALES			
DRAWING NUMBER TDA.2569.01		SCALE 1:250 @ A0	
DRAWN RHC/AMP		DATE OCTOBER 2020	
			
PROJECT RESIDENTIAL DEVELOPMENT, AFAN LIDO, ABERAVON			
DRAWING TITLE DETAILED SOFT LANDSCAPE PROPOSALS			