


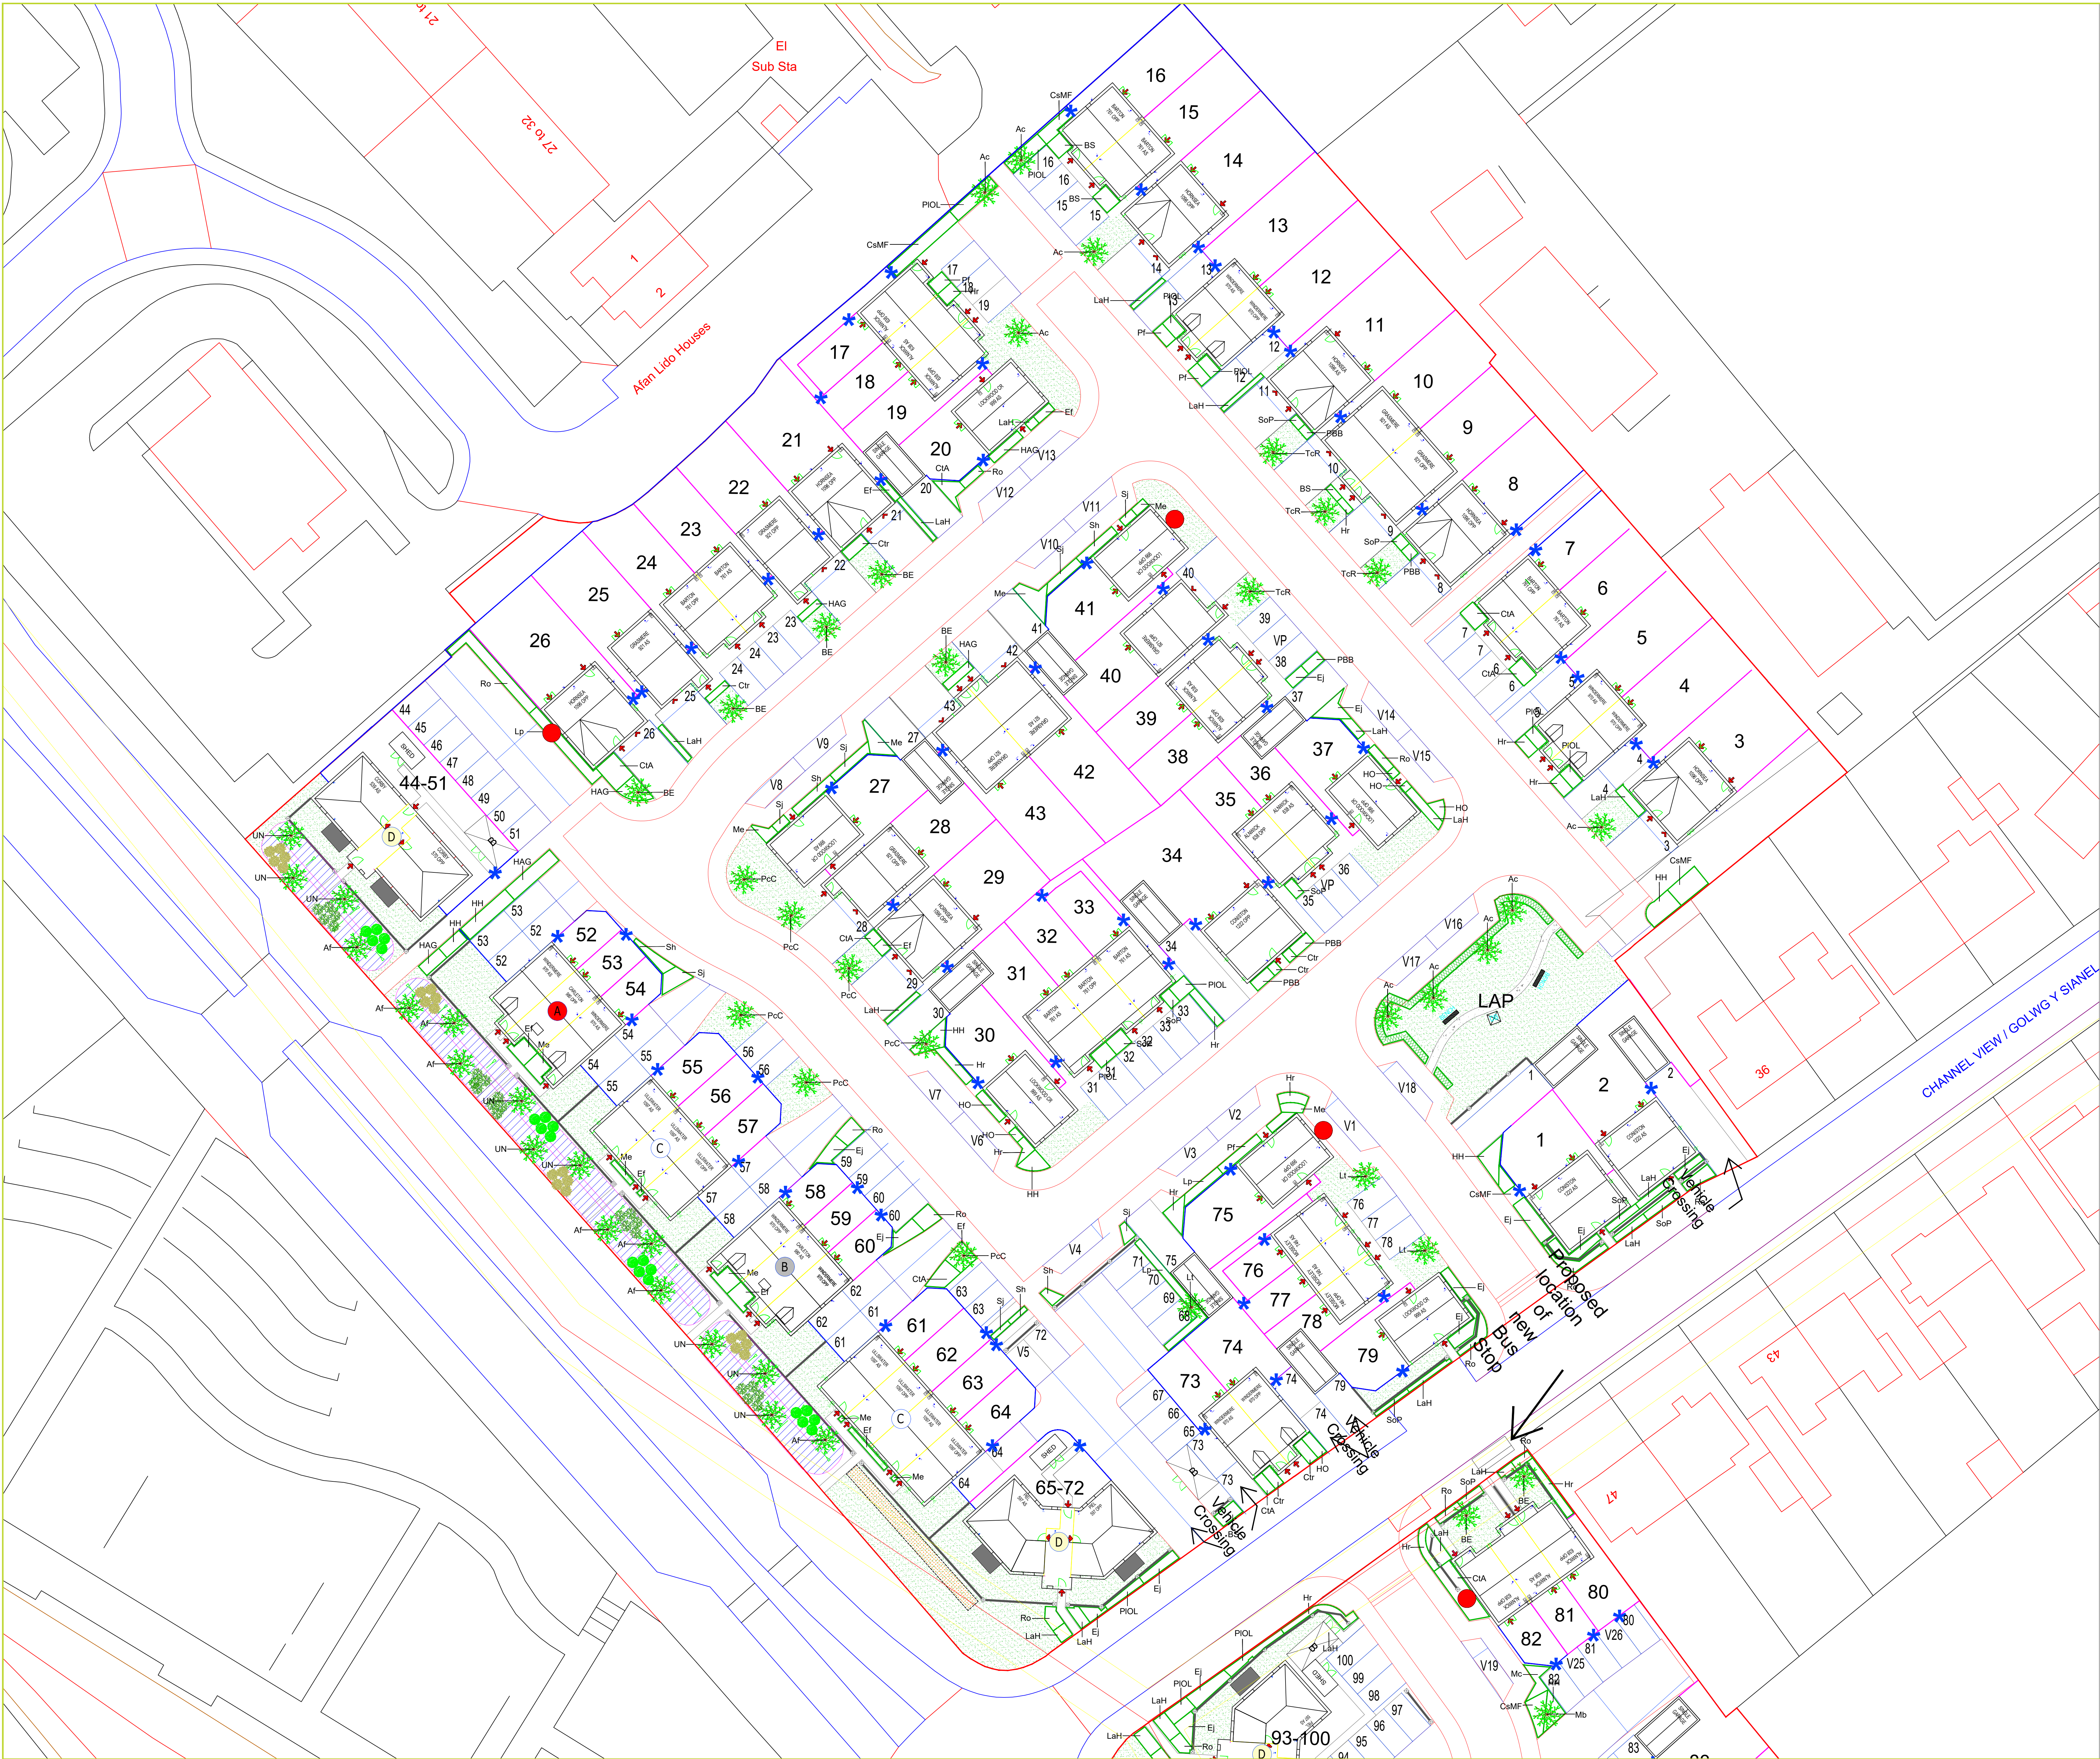

- SOFT LANDSCAPE KEY:**
- PROPOSED TREE PLANTING (Refer to plant schedule for species)
  - PROPOSED SHRUB PLANTING (Refer to plant schedule for species / densities)
  - PROPOSED GRASS AREAS (Rolawn Medallion)
  - PROPOSED BULB PLANTING (Refer to plant schedule for species / densities)
  - PROPOSED WILDFLOWER PLANTING (Heritage Sandy Soils 100% Wildflower Seed Mix)

**PLANT SCHEDULES**

**ORNAMENTAL TREE PLANTING**

| ABBREV | SPECIES                                | DENSITY     | HEIGHT/GIRTH | ROOT COND. | POT SIZE | TOTAL |
|--------|----------------------------------------|-------------|--------------|------------|----------|-------|
| AcS    | Acer campestre Streetwise              | 12 - 14 (g) | ROOTBALLED   | ---        | ---      | ---   |
| Al     | Acer x freemanii 'Armstrong'           | 16 - 18 (g) | ROOTBALLED   | ---        | ---      | ---   |
| BE     | Betula Edinburgh                       | 12 - 14 (g) | ROOTBALLED   | ---        | ---      | ---   |
| Gl     | Gleditsia triaca. Draves Street Keeper | 12 - 14 (g) | ROOTBALLED   | ---        | ---      | ---   |
| Hs     | Hippophae salicifolia 'Streetwise'     | 16 - 18 (g) | ROOTBALLED   | ---        | ---      | ---   |
| Li     | Liriodendron tulipifera Fastigiatum    | 12 - 14 (g) | ROOTBALLED   | ---        | ---      | ---   |
| Mb     | Malus baccata Street Parade            | 12 - 14 (g) | ROOTBALLED   | ---        | ---      | ---   |
| PoC    | Pyrus calleryana Chanticleer           | 16 - 18 (g) | ROOTBALLED   | ---        | ---      | ---   |
| TcR    | Tilia cordata Rancho                   | 12 - 14 (g) | ROOTBALLED   | ---        | ---      | ---   |
| UN     | Ulmus New Horizons                     | 16 - 18 (g) | ROOTBALLED   | ---        | ---      | ---   |

**SHRUB / GRASS PLANTING**

| ABBREV | SPECIES                                | DENSITY | HEIGHT/GIRTH | ROOT COND. | POT SIZE | TOTAL |
|--------|----------------------------------------|---------|--------------|------------|----------|-------|
| BS     | Brachyglottis Sunshine                 | 4 sqm   | 30 - 40 (h)  | CON        | ---      | ---   |
| CaMF   | Cornus sanguinea Midwinter Fire        | 3 sqm   | 30 - 40 (h)  | CON        | ---      | ---   |
| Cb     | Carex buechananii                      | 5 sqm   | 30 - 40 (h)  | CON        | ---      | ---   |
| Ctr    | Ceanothus thyrsiflorus repens          | 5 sqm   | 30 - 40 (h)  | CON        | ---      | ---   |
| CIA    | Choisya ternata 'Apple Blossom'        | 4 sqm   | 30 - 40 (h)  | CON        | ---      | ---   |
| Di     | Daphne transatlantica 'Eternal Frag'   | 4 sqm   | 30 - 40 (h)  | CON        | ---      | ---   |
| Ej     | Eucryphia fortunei 'Emerald Gaiety'    | 4 sqm   | 30 - 40 (h)  | CON        | ---      | ---   |
| Ef     | Eucryphia fortunei 'Emerald Gaiety'    | 4 sqm   | 30 - 40 (h)  | CON        | ---      | ---   |
| Ej     | Eucryphia japonica 'Green Rocket'      | 4 sqm   | 30 - 40 (h)  | CON        | ---      | ---   |
| HAG    | Hebe 'Autumn Glory'                    | 4 sqm   | 30 - 40 (h)  | CON        | ---      | ---   |
| HH     | Hypericum hidcoteense 'Hidcote'        | 3 sqm   | 30 - 40 (h)  | CON        | ---      | ---   |
| Hr     | Hebe rakainensis                       | 4 sqm   | 30 - 40 (h)  | CON        | ---      | ---   |
| Ho     | Heuchera 'Obsidian'                    | 6 sqm   | 30 - 40 (h)  | CON        | ---      | ---   |
| LaH    | Lavandula angustifolia 'Hidcote'       | 5 sqm   | 30 - 40 (h)  | CON        | ---      | ---   |
| Lp     | Lonicera pileata                       | 4 sqm   | 30 - 40 (h)  | CON        | ---      | ---   |
| Me     | Malva laevis 'Soft caress'             | 4 sqm   | 30 - 40 (h)  | CON        | ---      | ---   |
| Mc     | Molonia caerulea caerulea 'Heidebraut' | 4 sqm   | 30 - 40 (h)  | CON        | ---      | ---   |
| PBB    | Prunella 'Brooks Baby'                 | 4 sqm   | 30 - 40 (h)  | CON        | ---      | ---   |
| PI     | Philadelphus fruticosus 'lovely pink'  | 4 sqm   | 30 - 40 (h)  | CON        | ---      | ---   |
| PL     | Photinia fraseri 'Little Red Robin'    | 4 sqm   | 30 - 40 (h)  | CON        | ---      | ---   |
| PIOL   | Prunus laurocerasus 'Otto Luyken'      | 3 sqm   | 30 - 40 (h)  | CON        | ---      | ---   |
| RB     | Rhododendron Bloombox                  | 4 sqm   | 30 - 40 (h)  | CON        | ---      | ---   |
| Ro     | Rosa 'Rosa officinalis'                | 4 sqm   | 30 - 40 (h)  | CON        | ---      | ---   |
| Sh     | Sarcococca hookeriana var. digyna      | 3 sqm   | 30 - 40 (h)  | CON        | ---      | ---   |
| Sj     | Skimmia japonica 'Rubella'             | 3 sqm   | 30 - 40 (h)  | CON        | ---      | ---   |
| SoP    | Salvia officinalis Purpurascens        | 6 sqm   | 30 - 40 (h)  | CON        | ---      | ---   |

**BULB PLANTING**

| ABBREV | SPECIES                         | DENSITY | HEIGHT/GIRTH | ROOT COND. | POT SIZE | TOTAL |
|--------|---------------------------------|---------|--------------|------------|----------|-------|
| AS KEY | Anemone nemorosa (20%)          | ---     | ---          | BULB       | ---      | ---   |
|        | Eranthis hyemalis (10%)         | ---     | ---          | BULB       | ---      | ---   |
|        | Galanthus nivalis (20%)         | ---     | ---          | BULB       | ---      | ---   |
|        | Hyacinthoides non-scripta (20%) | ---     | ---          | BULB       | ---      | ---   |
|        | Narcissus pseudonarcissus (20%) | ---     | ---          | BULB       | ---      | ---   |
|        | Viola riviniana (10%)           | ---     | ---          | BULB       | ---      | ---   |

- SUDS FEATURE PLANTING**
- Calamagrostis brachytricha (40-60 cm containerised - density as shown)
  - Deschampsia cespitosa (40-60 cm containerised - density as shown)
  - Miscanthus sinensis 'Malepartus' (40-60 cm containerised - density as shown)

## SHEET 1 OF 2

**NOTE:**

Proposed ornamental trees to be set a minimum of 1m back from carriageway where possible. Where this is not possible, tree to be planted with GreenBlue Urban root barriers.

This drawing was produced at 1:250 @ A1 and is a colour drawing. Do not rely on reduced or monochrome copies

|                                                                                      |                      |     |          |
|--------------------------------------------------------------------------------------|----------------------|-----|----------|
| D                                                                                    | Amended site layout  | AMP | 10.06.21 |
| TDA<br>CANNA STUDIO<br>LLANGAN<br>VALE OF GLAMORGAN<br>CF35 5DR<br>TEL: 01446 771250 |                      |     |          |
| CLIENT<br>PERSIMMON HOMES WEST WALES                                                 |                      |     |          |
| DRAWING NUMBER<br>TDA.2569.01                                                        | SCALE<br>1:250 @ A0  |     |          |
| DRAWN<br>RHG/AMP                                                                     | DATE<br>OCTOBER 2020 |     |          |
| PROJECT<br>RESIDENTIAL DEVELOPMENT,<br>AFAN LIDO, ABERAVON                           |                      |     |          |
| DRAWING TITLE<br>DETAILED SOFT LANDSCAPE<br>PROPOSALS                                |                      |     |          |