
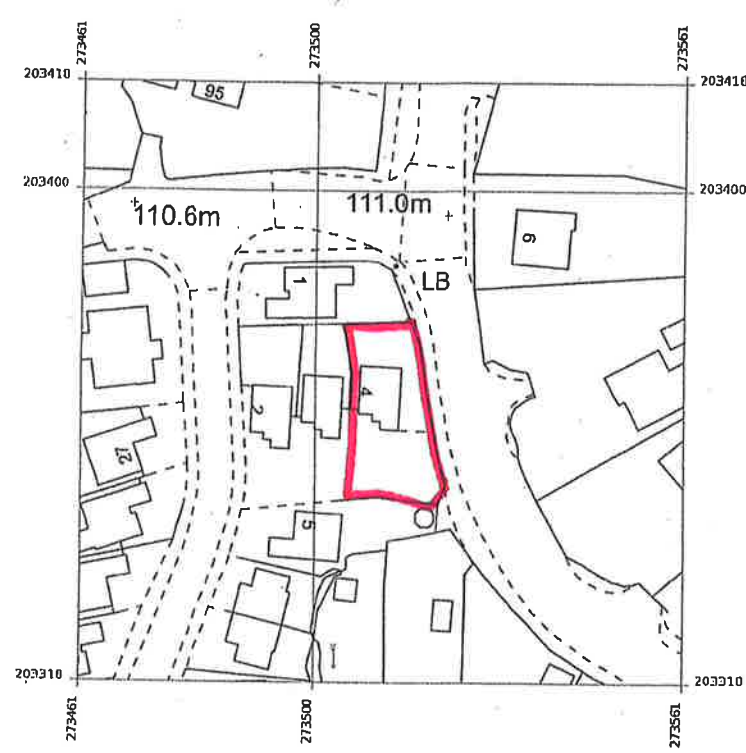
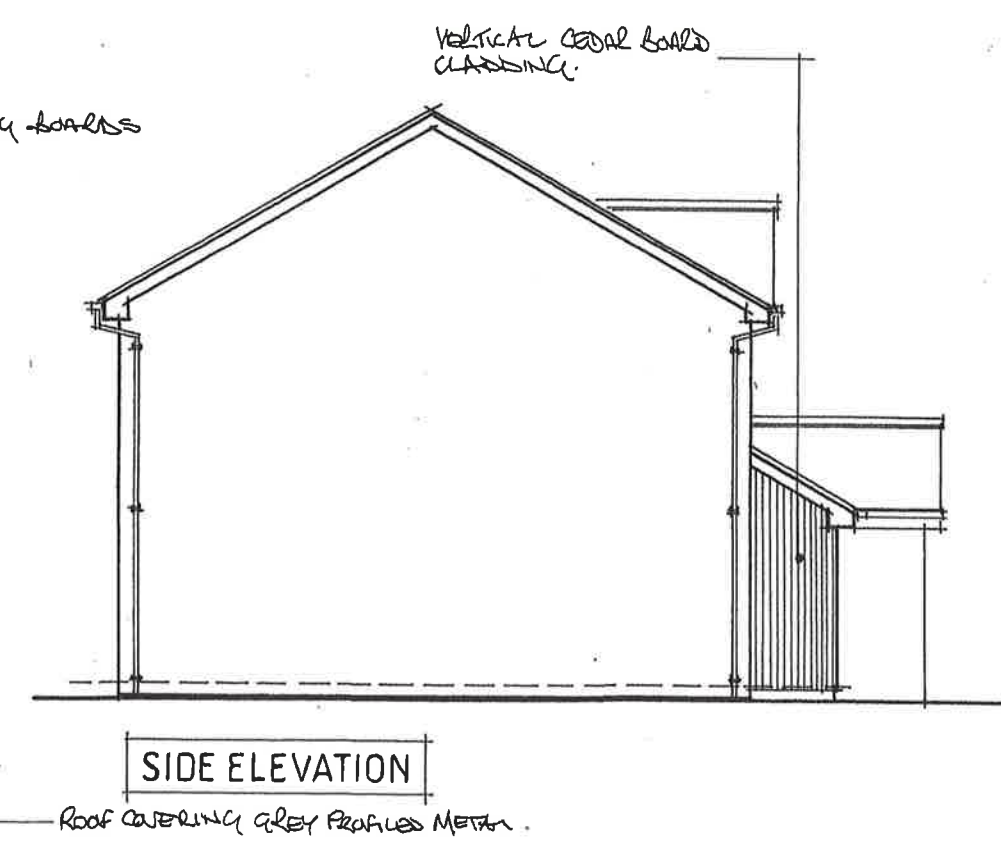
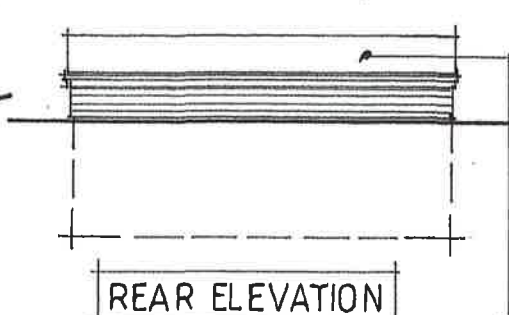
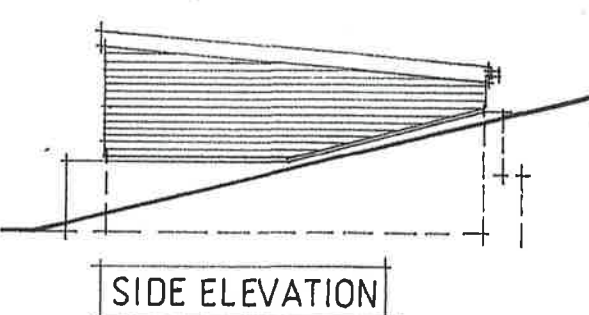
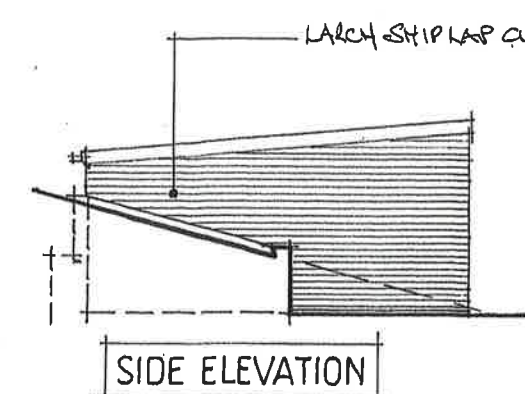
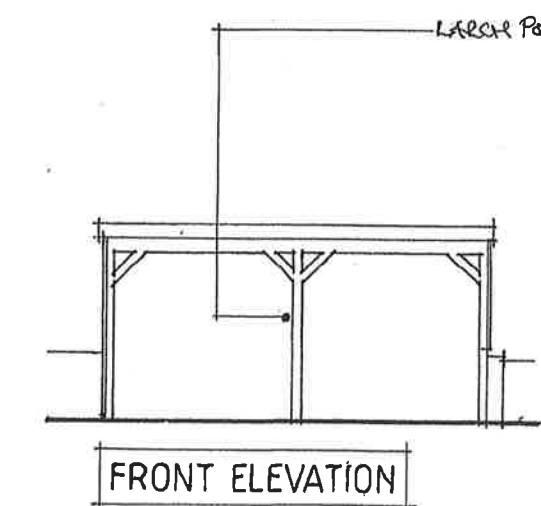
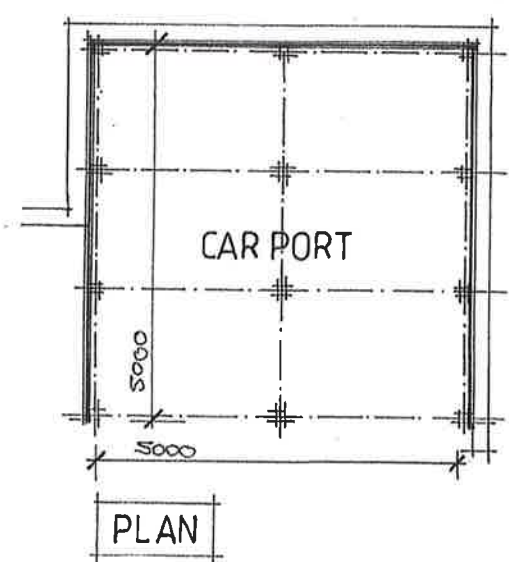


PROPOSED CAR PORT

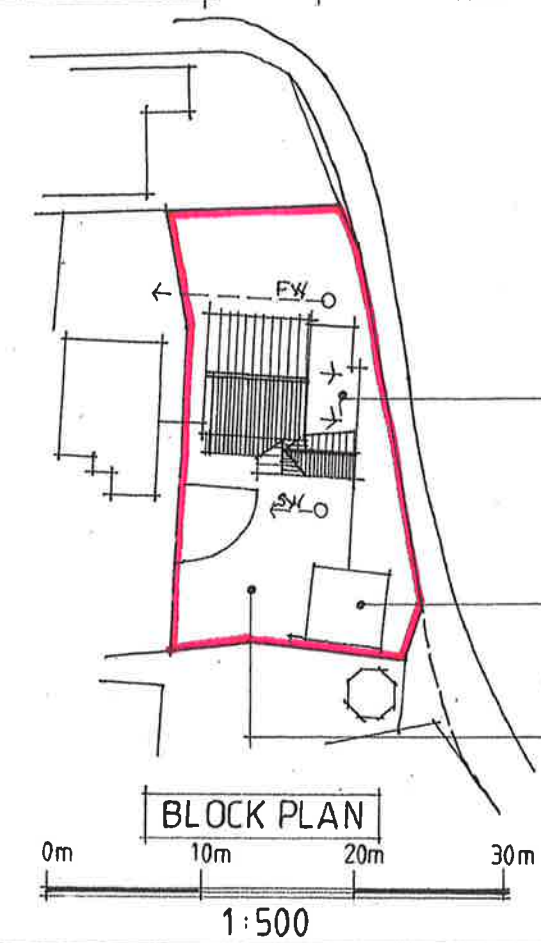

Rev. A 12.05.21 GARAGE ROOF AMENDED

mjs designs (cymru) ltd
architectural design - project management
07530 134442 martyn@mjsdesigns.co.uk

NOTES:

0m 1m 2m 3m 4m 5m 6m 7m

All dimensions must be checked on site and not scaled from this drawing.

Client
Mr & Mrs Malcolm Cronin

Job Title
4 Maes-y-Cornel, Rhos, SA8 3DR

Scale
1:100@ A3

Drawn by
Date 01.2021


Drawing Title
PROPOSED

Drg No.
202105.03


Rev
A




FRONT ELEVATION

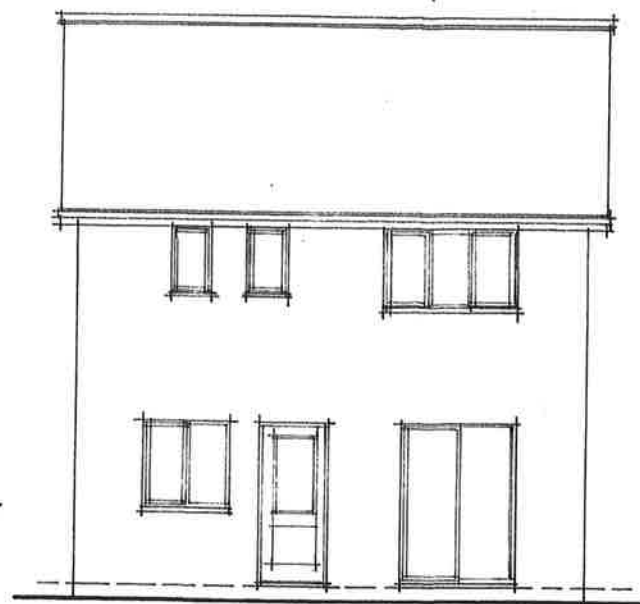


REAR ELEVATION

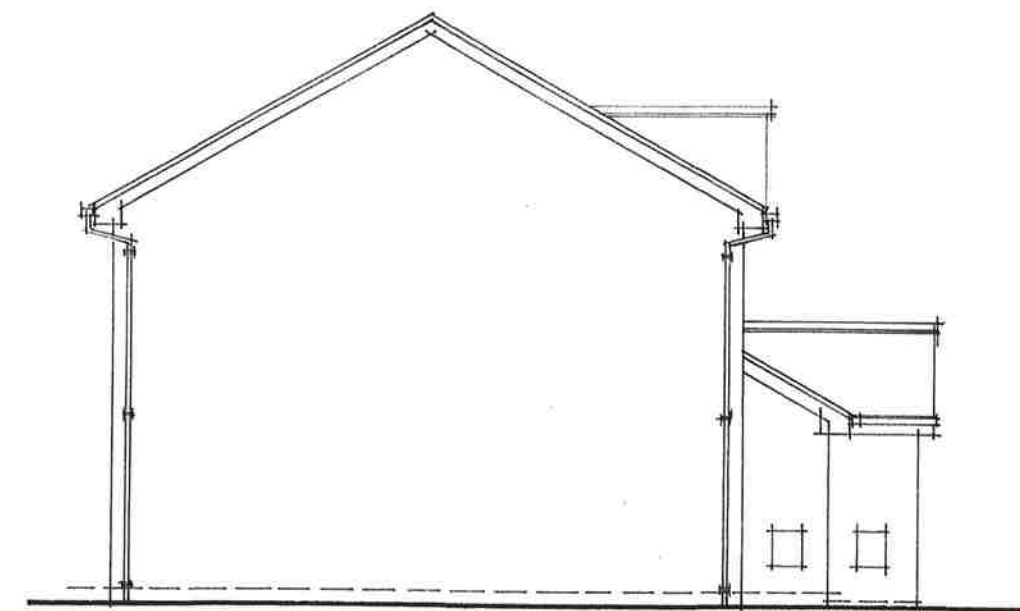


SIDE ELEVATION

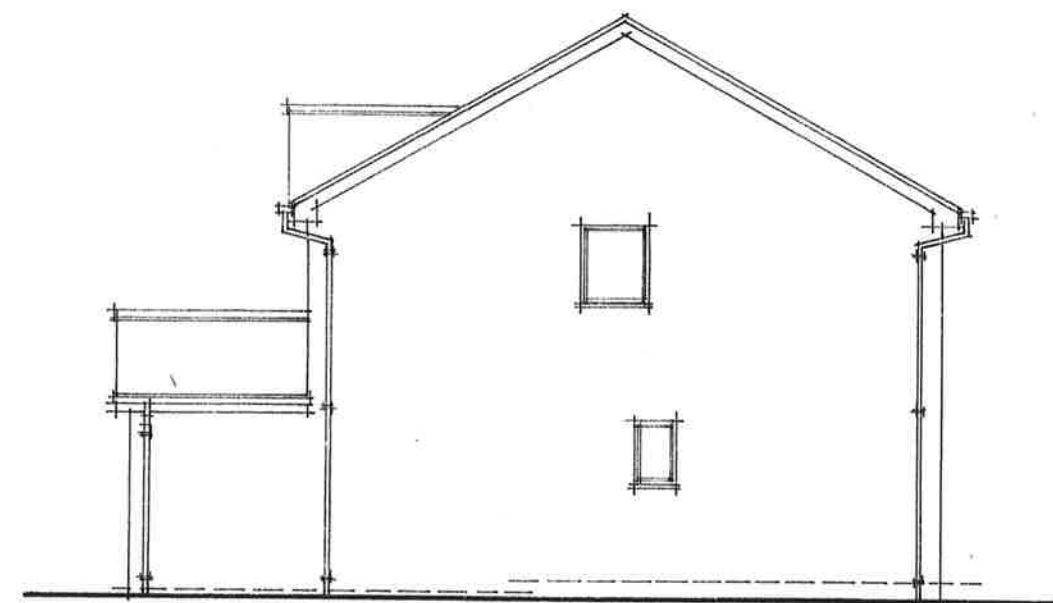

SIDE ELEVATION

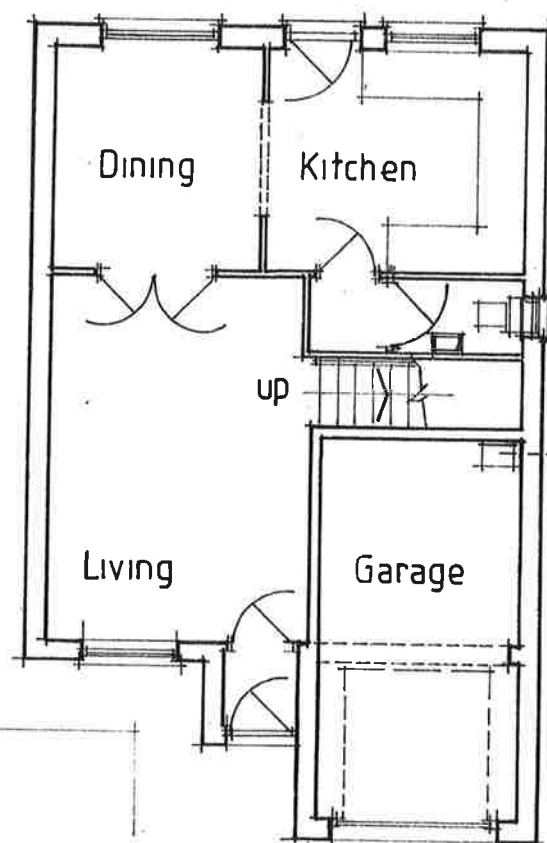


GROUND FLOOR

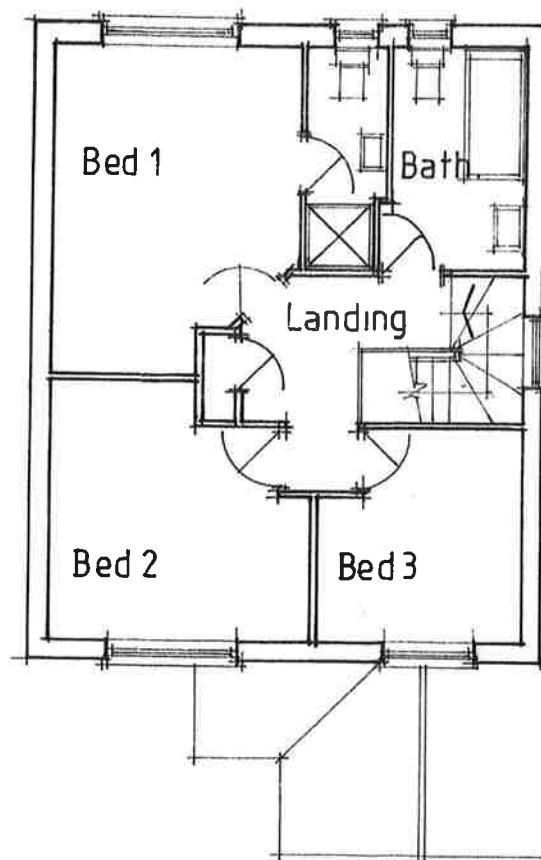

FIRST FLOOR

mjs designs (cymru) ltd
architectural design - project management
07530 134442 martyn@mjsdesigns.co.uk

NOTES:

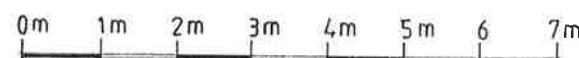

All dimensions must be checked on site and not scaled from this drawing.

Client

Mr & Mrs Malcolm Cronin

Job Title

4 Maes - y - Cornel, Rhos, SA8 3DR

Scale

1:100 @ A3

Drawn by

Date 01. 2021


Drawing Title

EXISTING

Drg No.

202105. 01

Rev

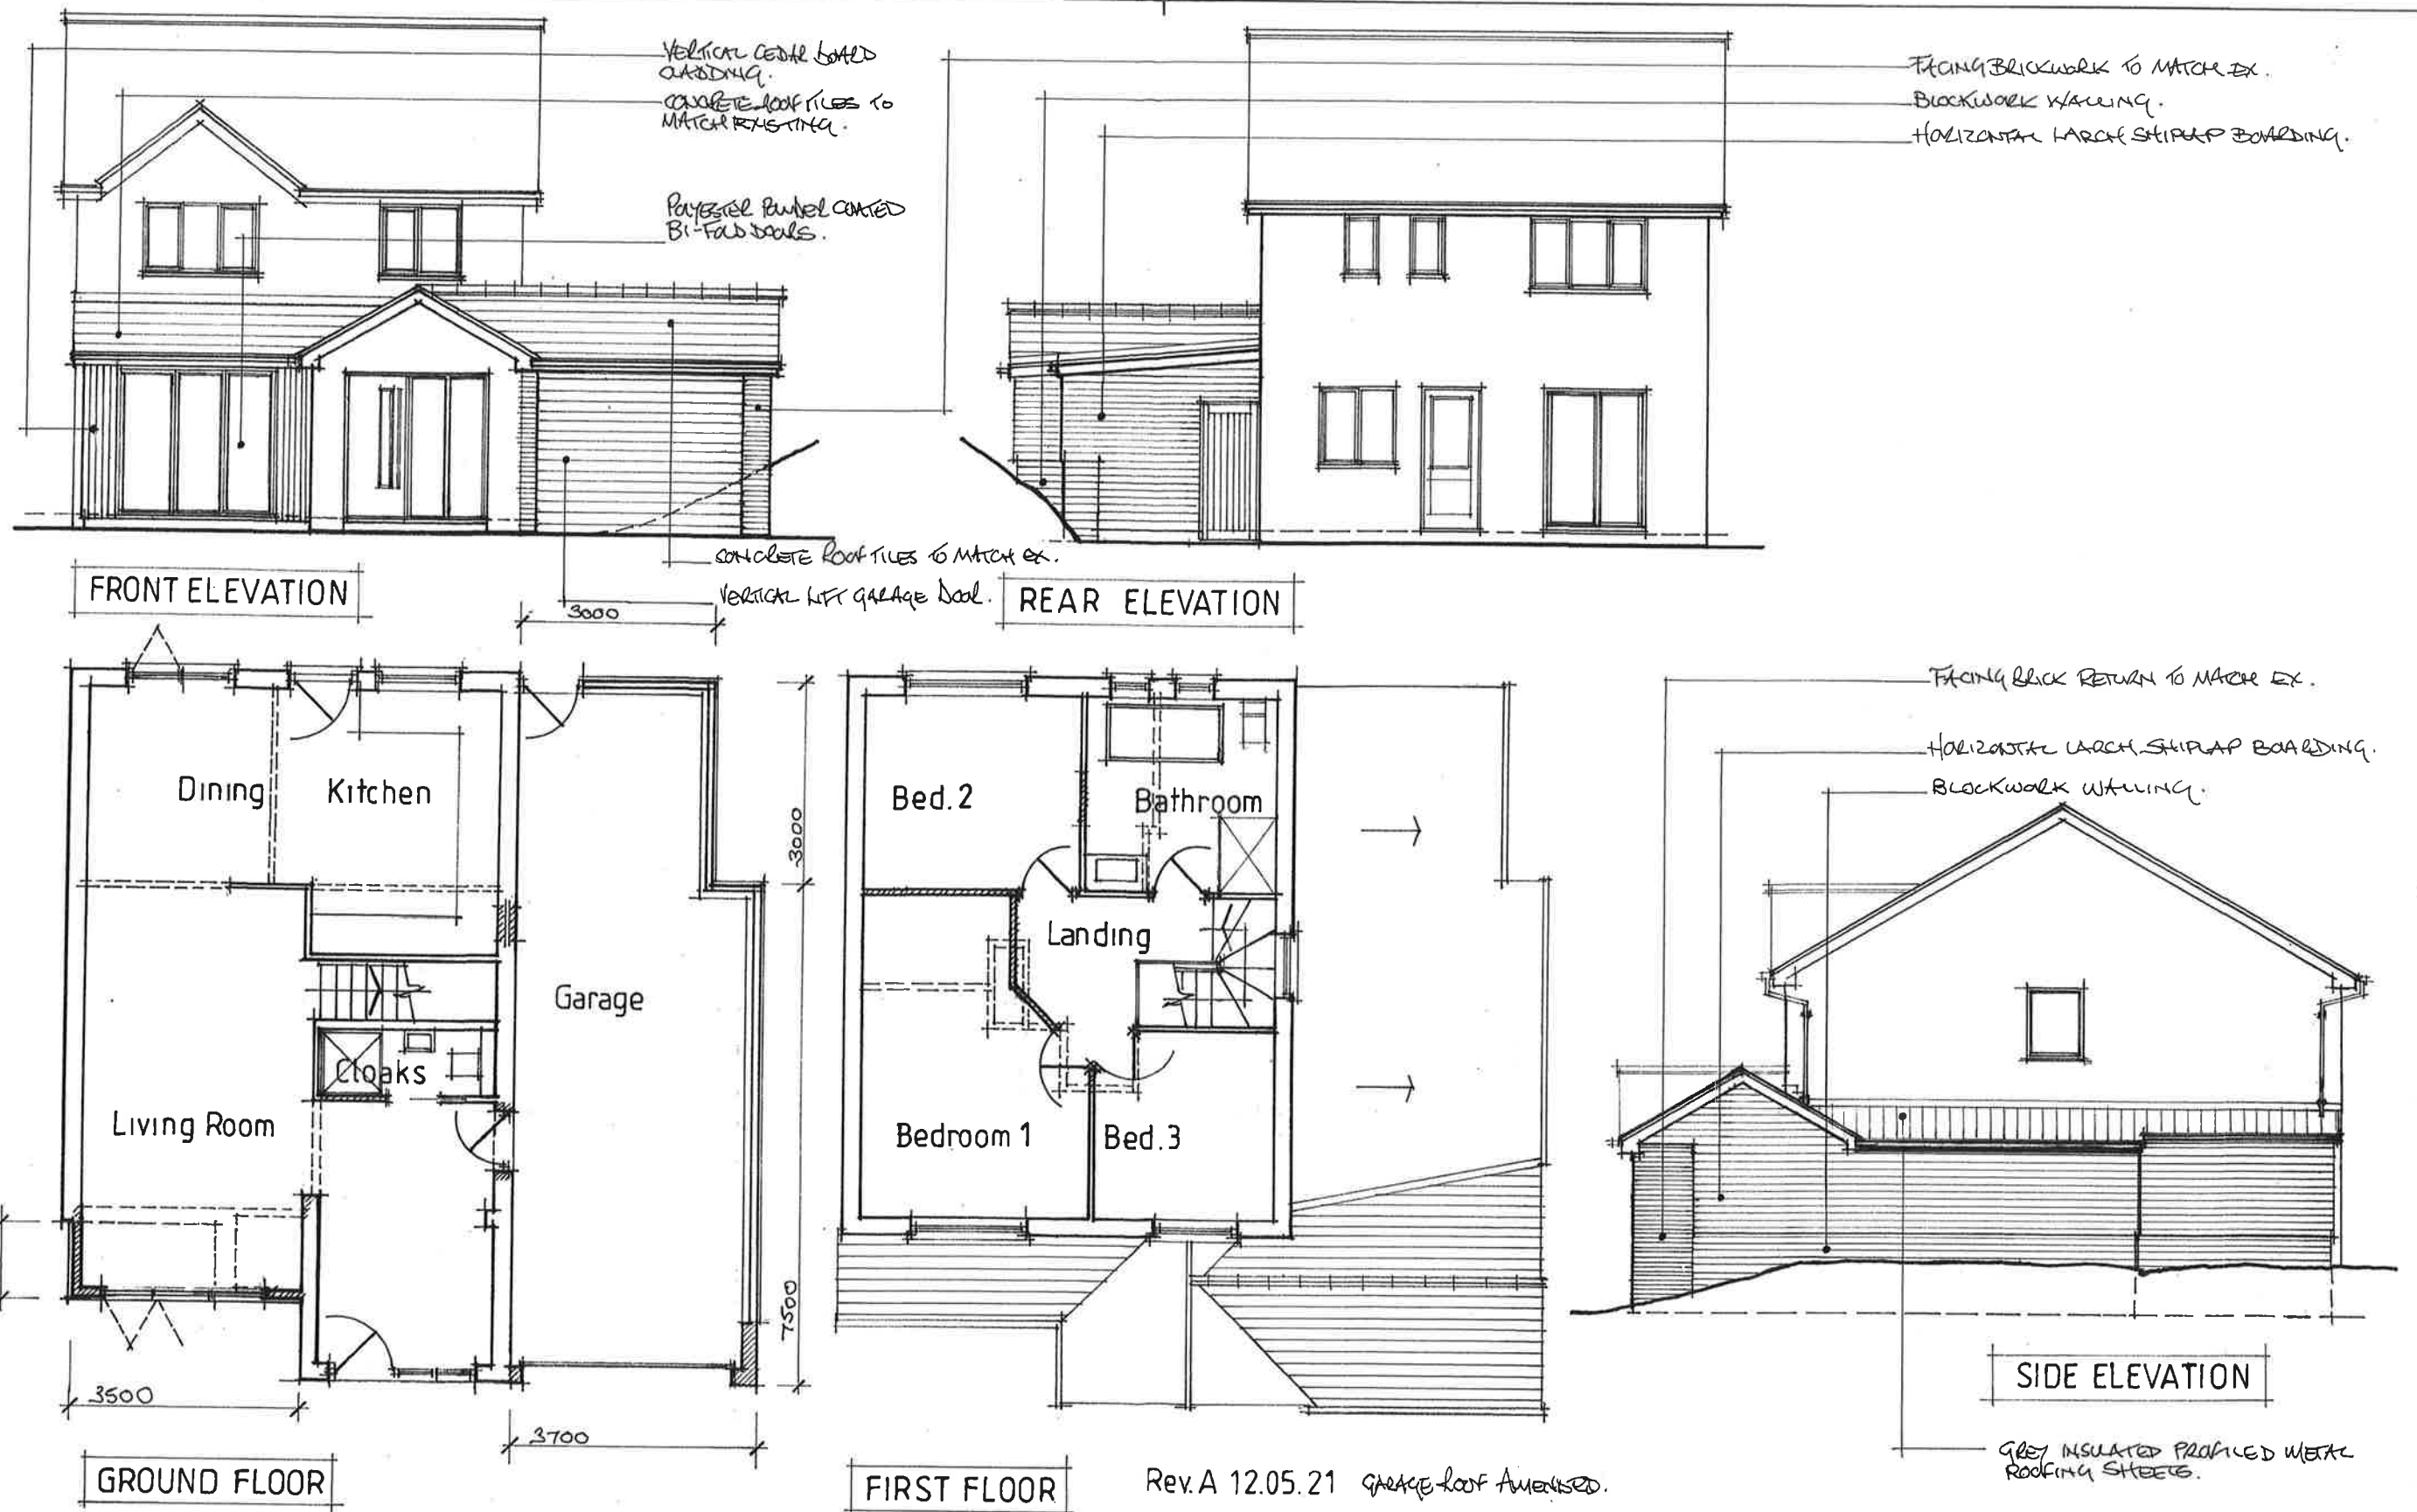

mjs designs (cymru) ltd
architectural design-project management
07530 134442 martyn@mjs designs.co.uk

NOTES:
0m 1m 2m 3m 4m 5m 6m 7m
All dimensions must be checked on site and not scaled from this drawing.

Client
Mr & Mrs Malcolm Cronin
Job Title
4 Maes-y-Cornel, Rhos, SA8 3DR

Scale
1:100 @ A3
Drawn by
Date 01.2021

Drawing Title PROPOSED	
Drg No. 202105.02	Rev A