


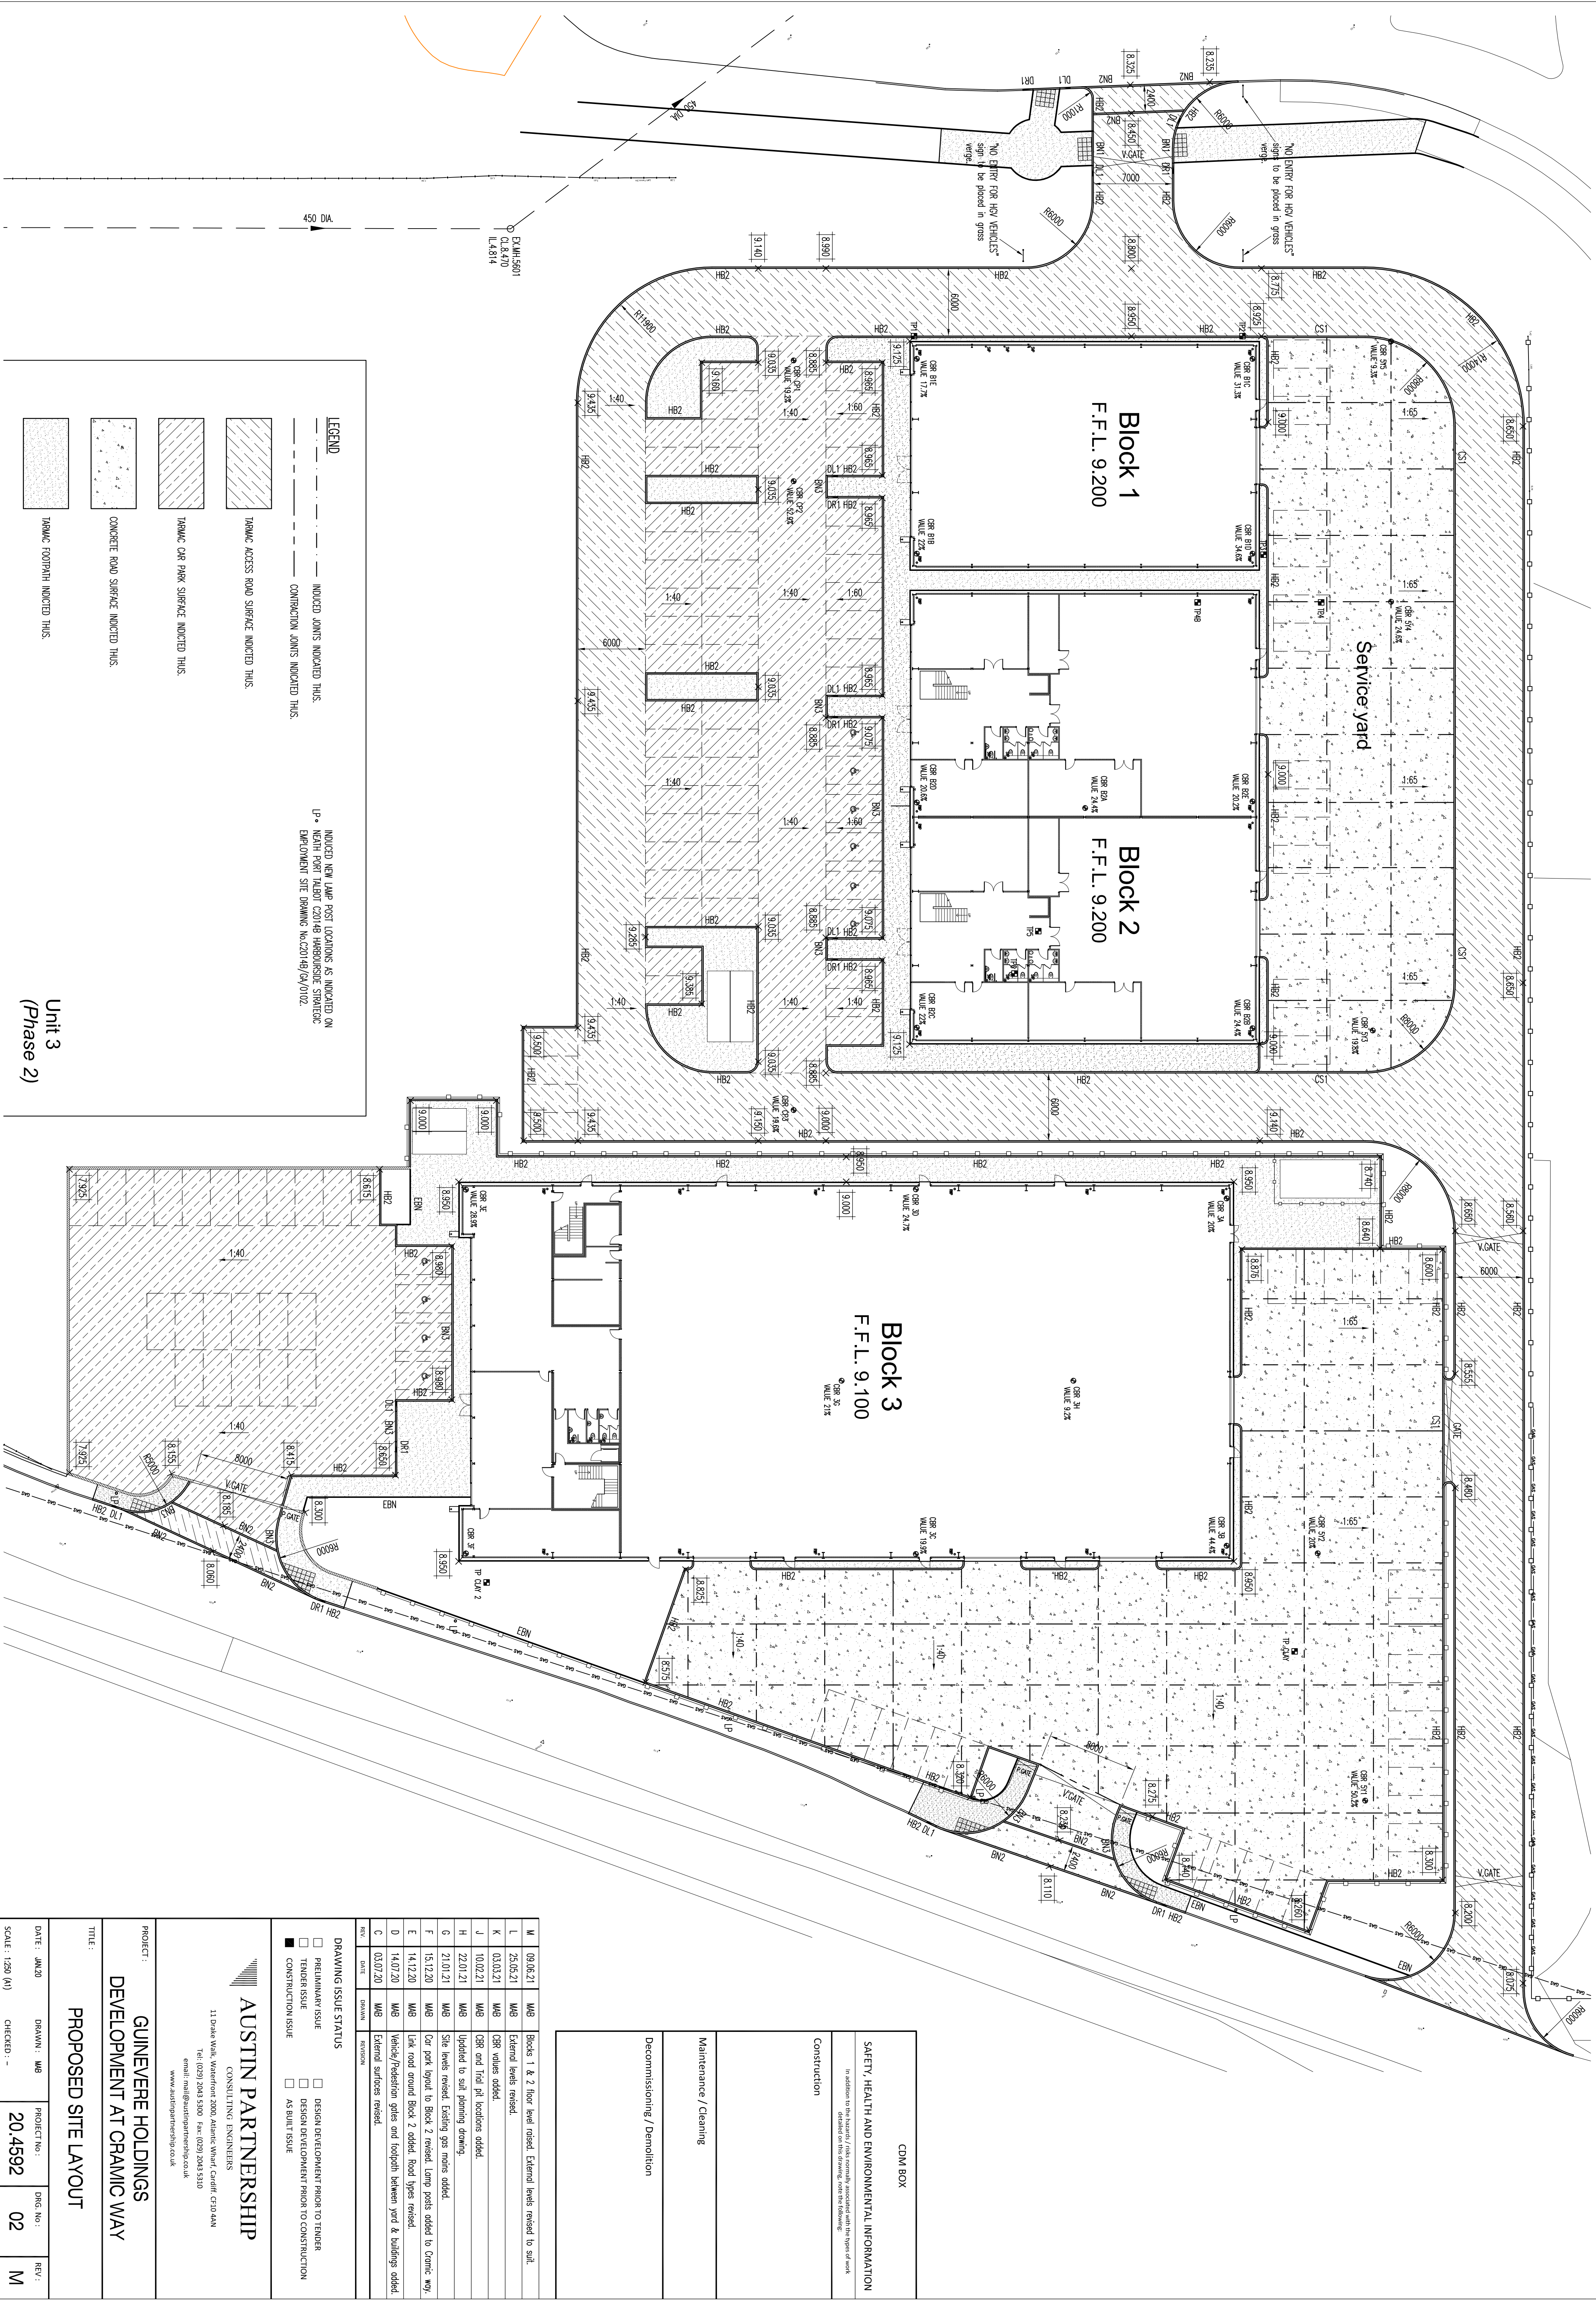

DRAWING ISSUE STATUS				SAFETY, HEALTH AND ENVIRONMENTAL INFORMATION			
☐ PRELIMINARY ISSUE				In addition to the hazards / risks normally associated with the type of work detailed on this drawing, note the following:			
☐ TENDER ISSUE				Construction			
☒ CONSTRUCTION ISSUE				Maintenance / Cleaning			
				Decommissioning / Demolition			
REV	DATE	DRAWN	REVISION	CDM BOX			
M	03.06.21	W49	Blocks 1 & 2 floor level raised. External levels raised to suit.				
L	25.05.21	W49	External levels revised.				
K	03.03.21	W49	CBR values added.				
J	10.02.21	W49	CBR and final pit locations added.				
H	22.01.21	W49	Updated to suit planning drawing.				
G	21.01.21	W49	Site levels revised. Existing gas main added.				
F	15.12.20	W49	Car park layout to Block 2 revised. Lamp posts added to Carriac way.				
E	14.12.20	W49	Link road around Block 2 added. Road types revised.				
D	14.07.20	W49	Vehicle/Pedestrian gates and footpath between yard & buildings added.				
C	03.07.20	W49	External surfaces revised.				

DRAWING ISSUE STATUS			
☐ PRELIMINARY ISSUE			
☐ TENDER ISSUE			
☒ CONSTRUCTION ISSUE			
☐ DESIGN DEVELOPMENT PRIOR TO CONSTRUCTION			
☐ AS BUILT ISSUE			

PROJECT : GUINEVERE HOLDINGS			
DEVELOPMENT AT CRAMIC WAY			
TITLE : PROPOSED SITE LAYOUT			
DATE : 04.02.20	DRAWN : W49	PROJECT NO. :	DMG NO. :
SCALE : 1:250 (A1)	CHECKED : -	20.4592	02
			M

AUSTIN PARTNERSHIP			
CONSULTING ENGINEERS			
11 Drake Way, Waterford 2000 Atlantic Wharf Carriff CE10 4AN			
Tel: (023) 2045 5300 Fax: (023) 2045 5310			
email: mail@austinpartnership.co.uk			
www.austinpartnership.co.uk			