


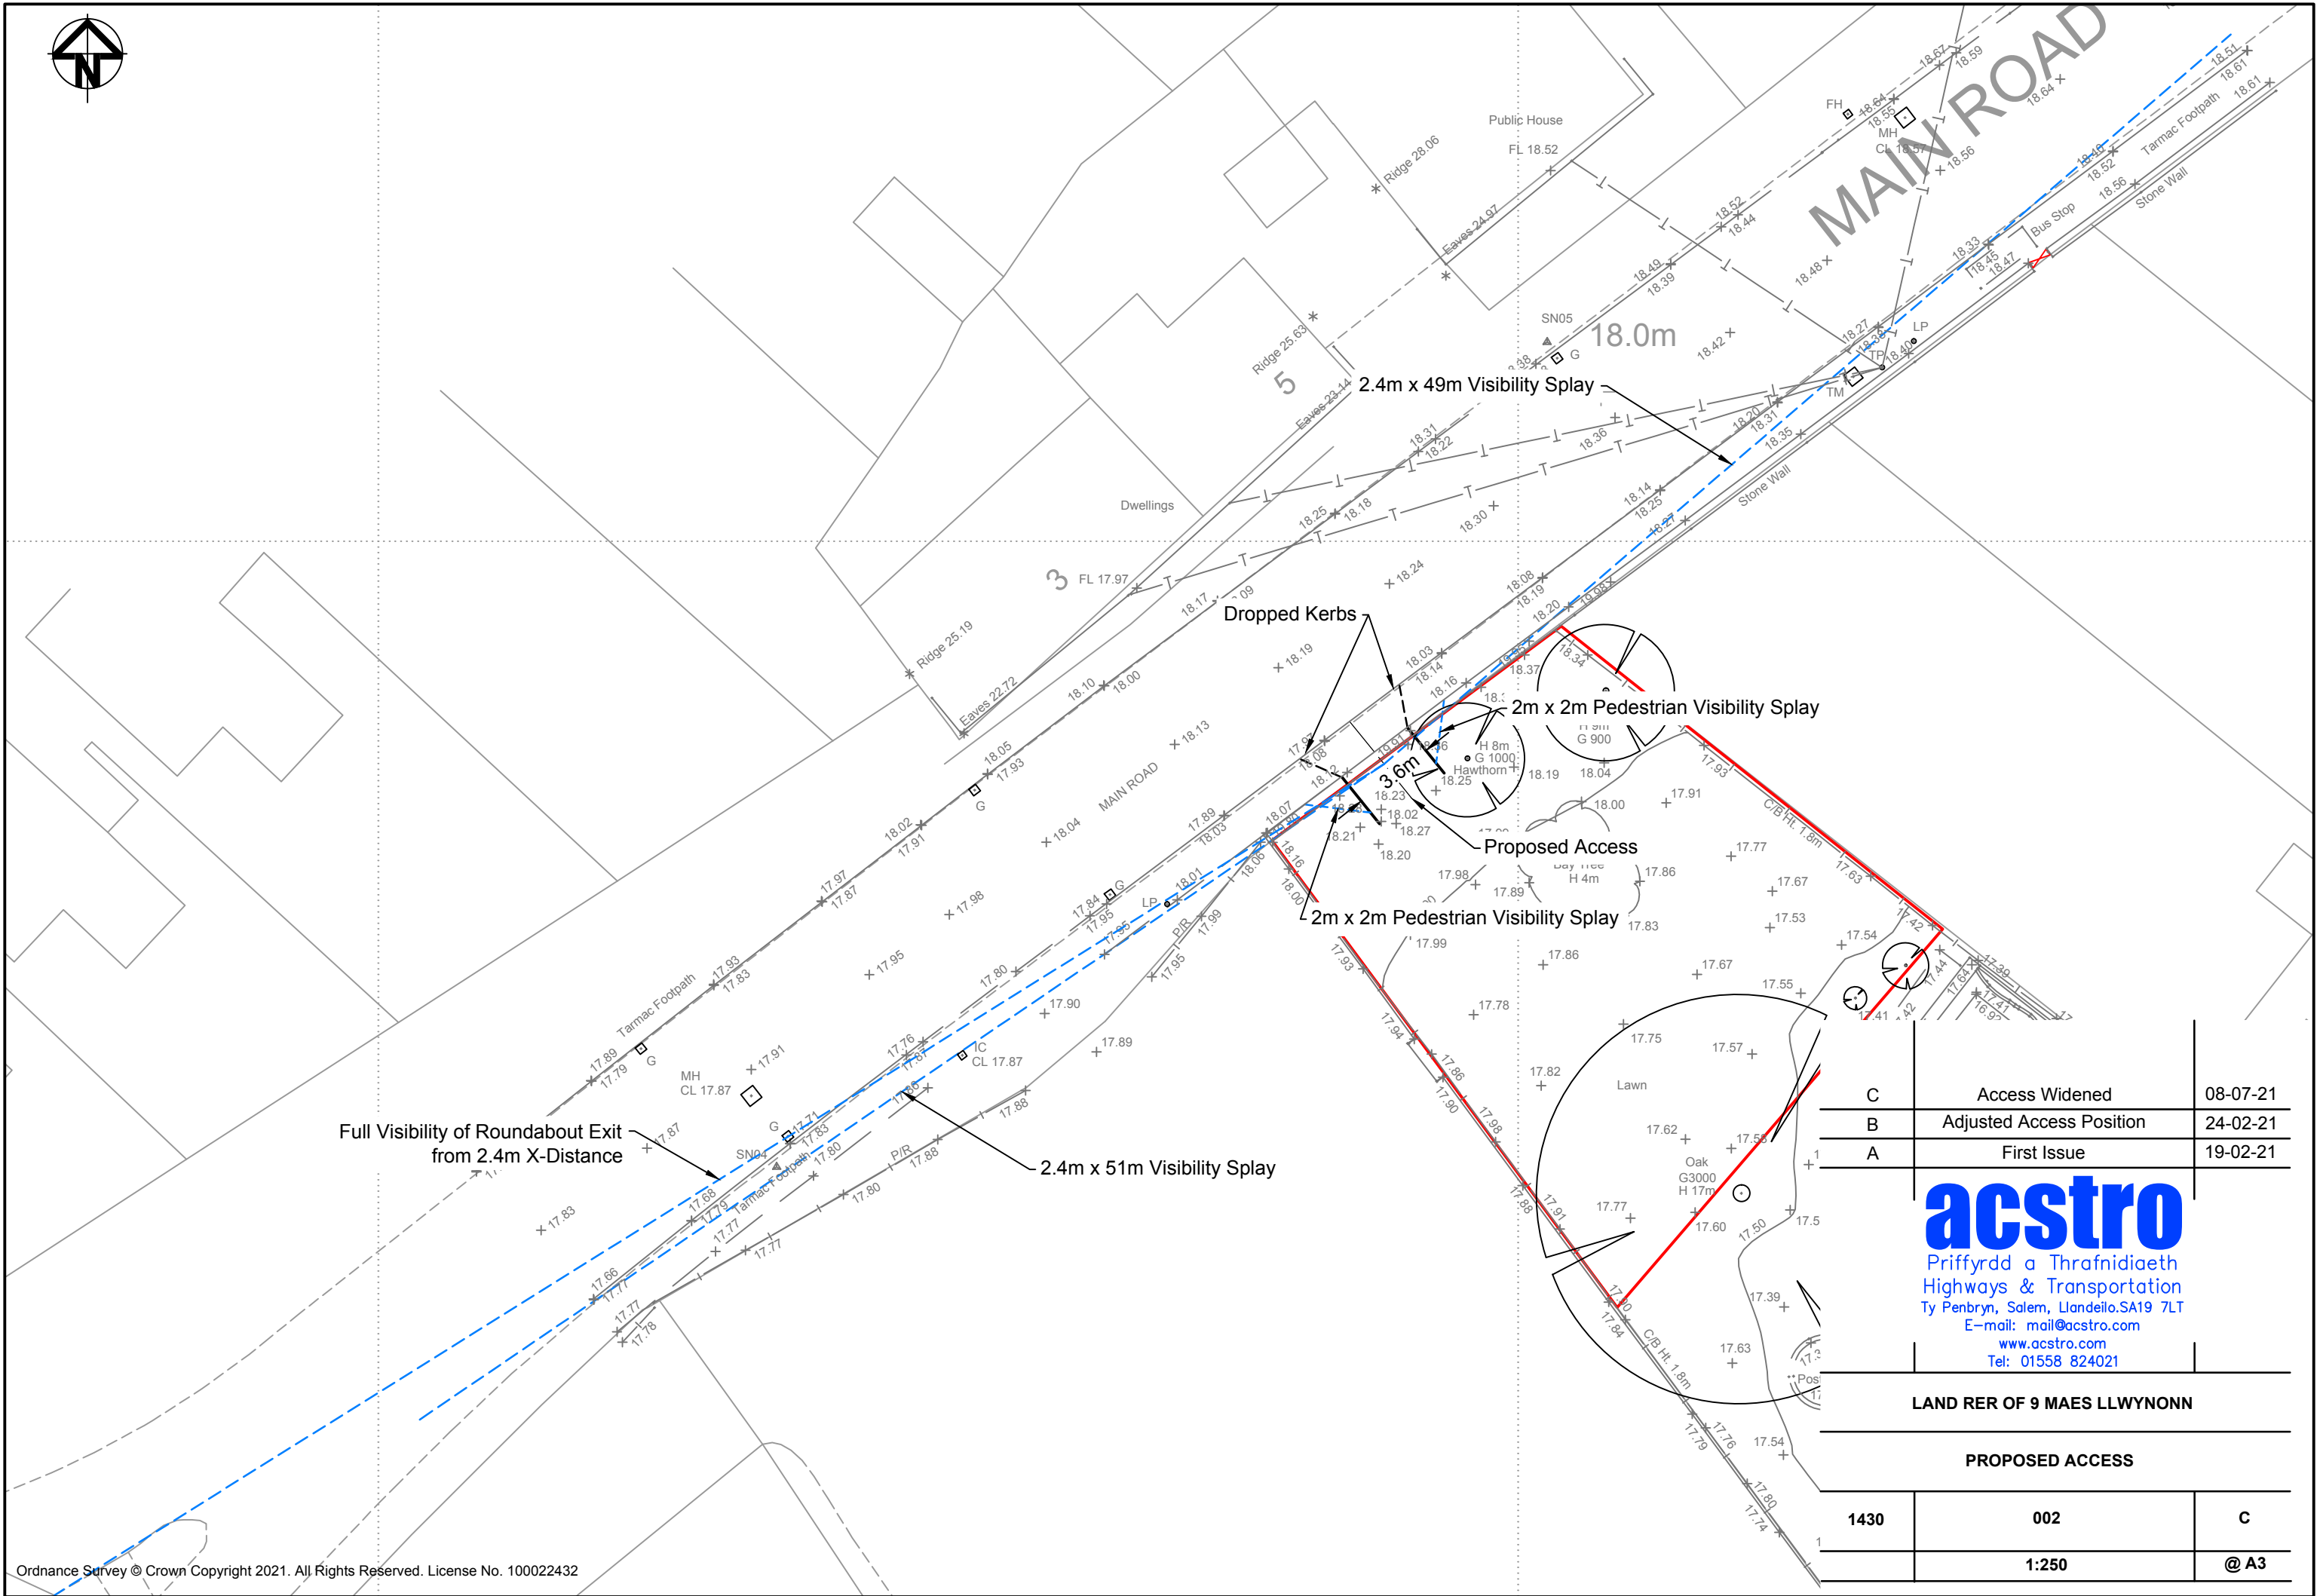

Full Visibility of Roundabout Exit
from 2.4m X-Distance

2.4m x 51m Visibility Splay

2.4m x 49m Visibility Splay

Dropped Kerbs

Proposed Access

2m x 2m Pedestrian Visibility Splay

2m x 2m Pedestrian Visibility Splay

C	Access Widened	08-07-21
B	Adjusted Access Position	24-02-21
A	First Issue	19-02-21

acstro
Prifffyrdd a Thrafnidiaeth
Highways & Transportation
Ty Penbryn, Salem, Llandeilo, SA19 7LT
E-mail: mail@acstro.com
www.acstro.com
Tel: 01558 824021

LAND RER OF 9 MAES LLWYNNONN

PROPOSED ACCESS

1430	002	C
	1:250	@ A3