


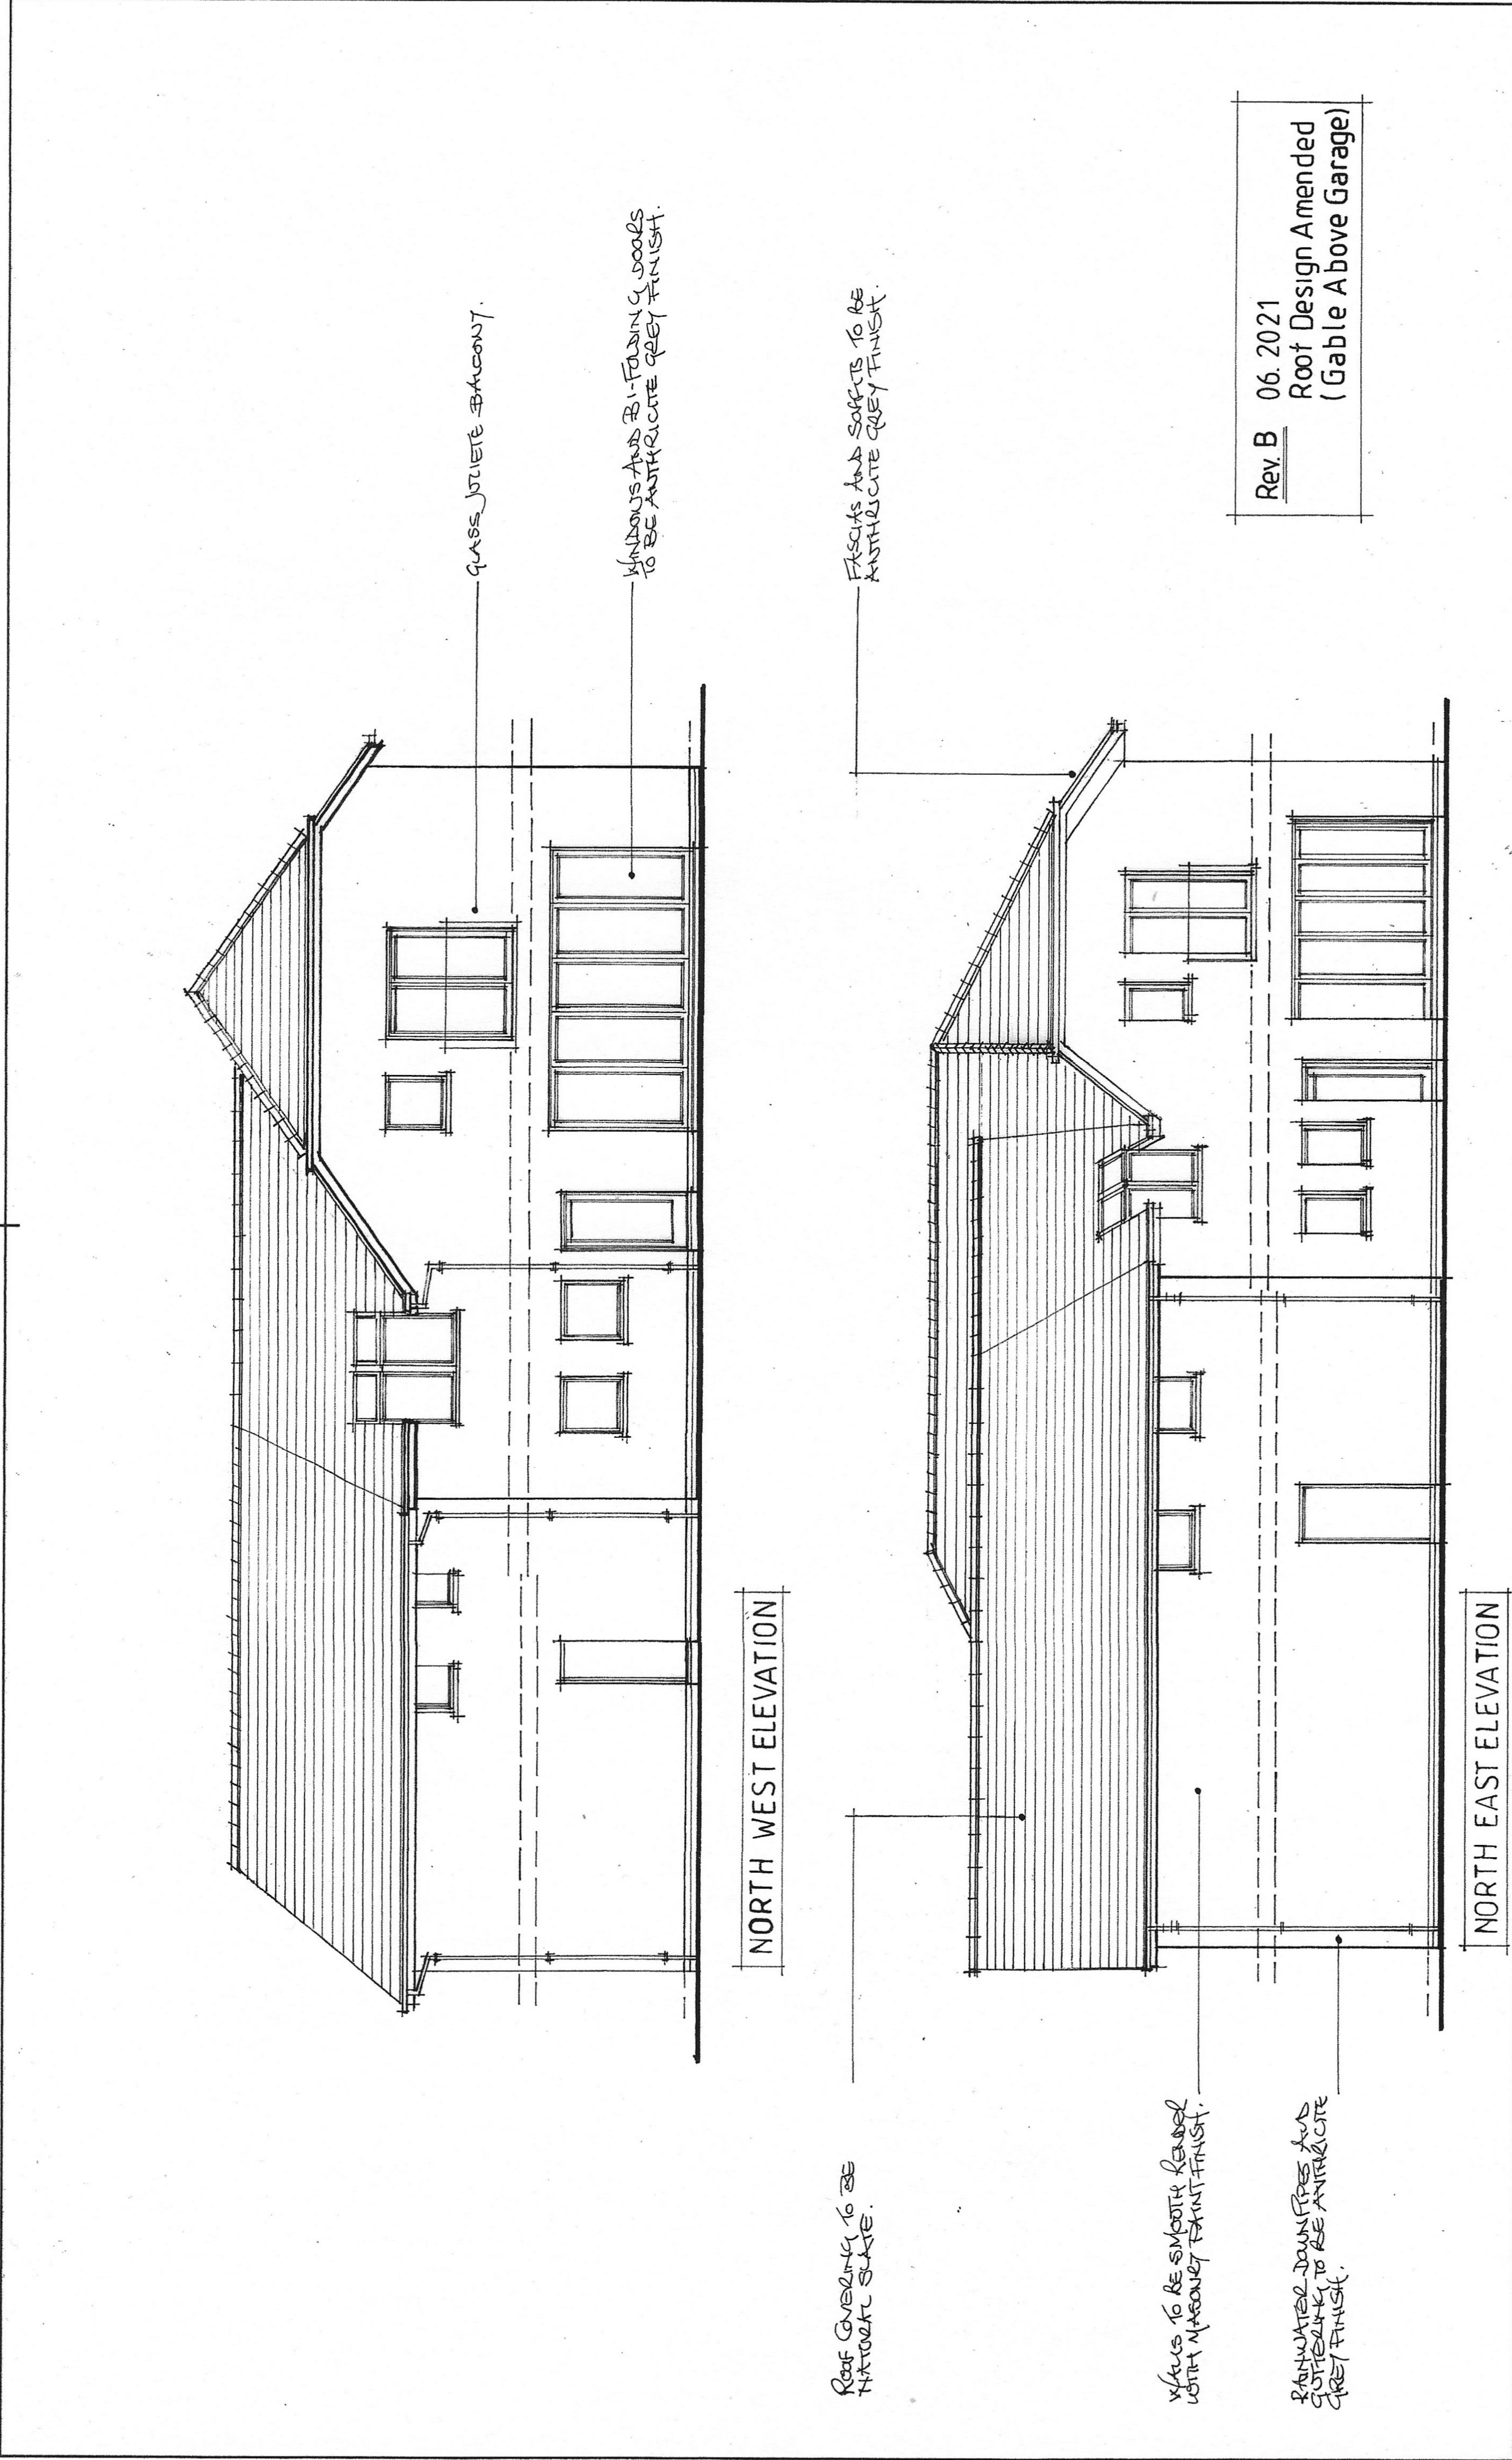

Rev. B 06. 2021
Roof Design Amended
(Gable Above Garage)

mjs designs (cymru) ltd architectural design - project management 07530 134442		NOTES: All dimensions must be checked on site and not scaled from this drawing.		Client Mr & Mrs Peter Rees Job Title Plot, Cae Rhys Ddu, Cymla, Neath, SA11 1JB		Scale 1:100 @ A3	Drawing Title ELEVATION SHEET 2
				Drawn by Date 04. 2021			Drg No. 212203.04
							Rev B