


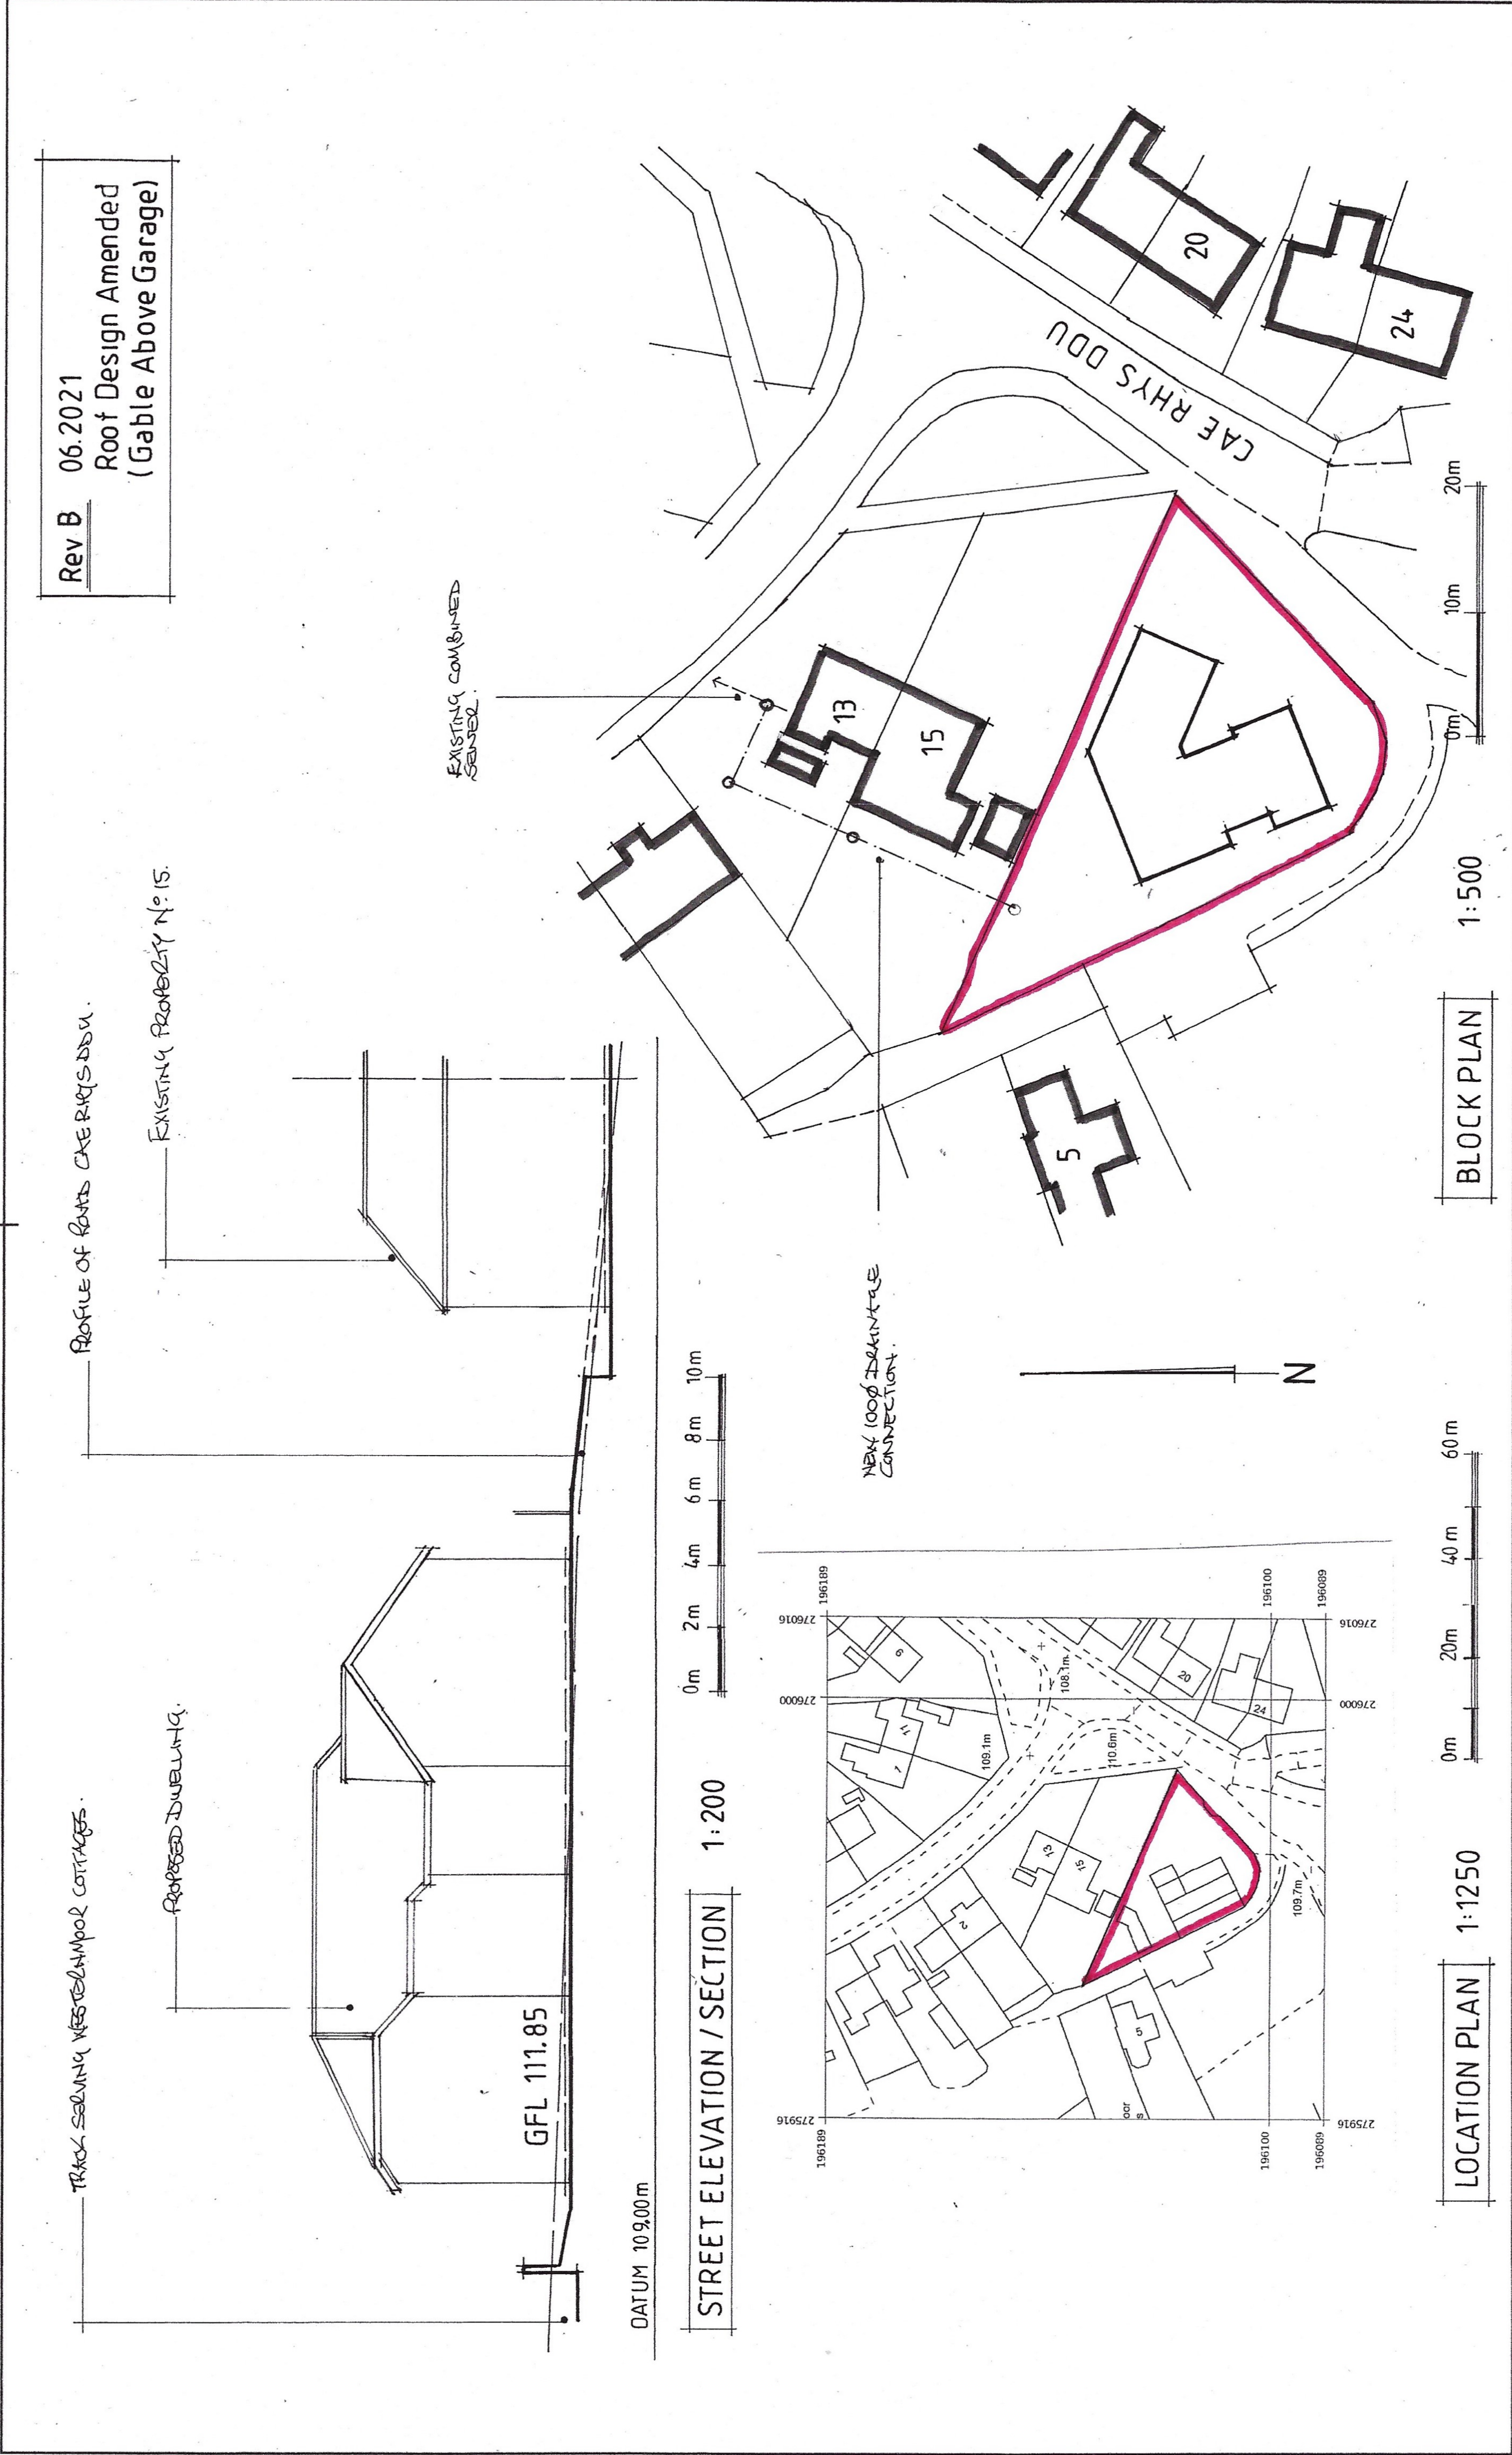

mjs designs (cymru) ltd architectural design - project management 07530 134442		NOTES: All dimensions must be checked on site and not scaled from this drawing.		Client Mr & Mrs Peter Rees Job Title Plot, Cae Rhys Ddu, Cmla, Nea th, SA111JB	Scale As Noted A3 Drawn by Date 04. 2021	Drawing Title LOCATION PLAN Drg No. 212203. 06 Rev B
--	--	---	--	--	--	--