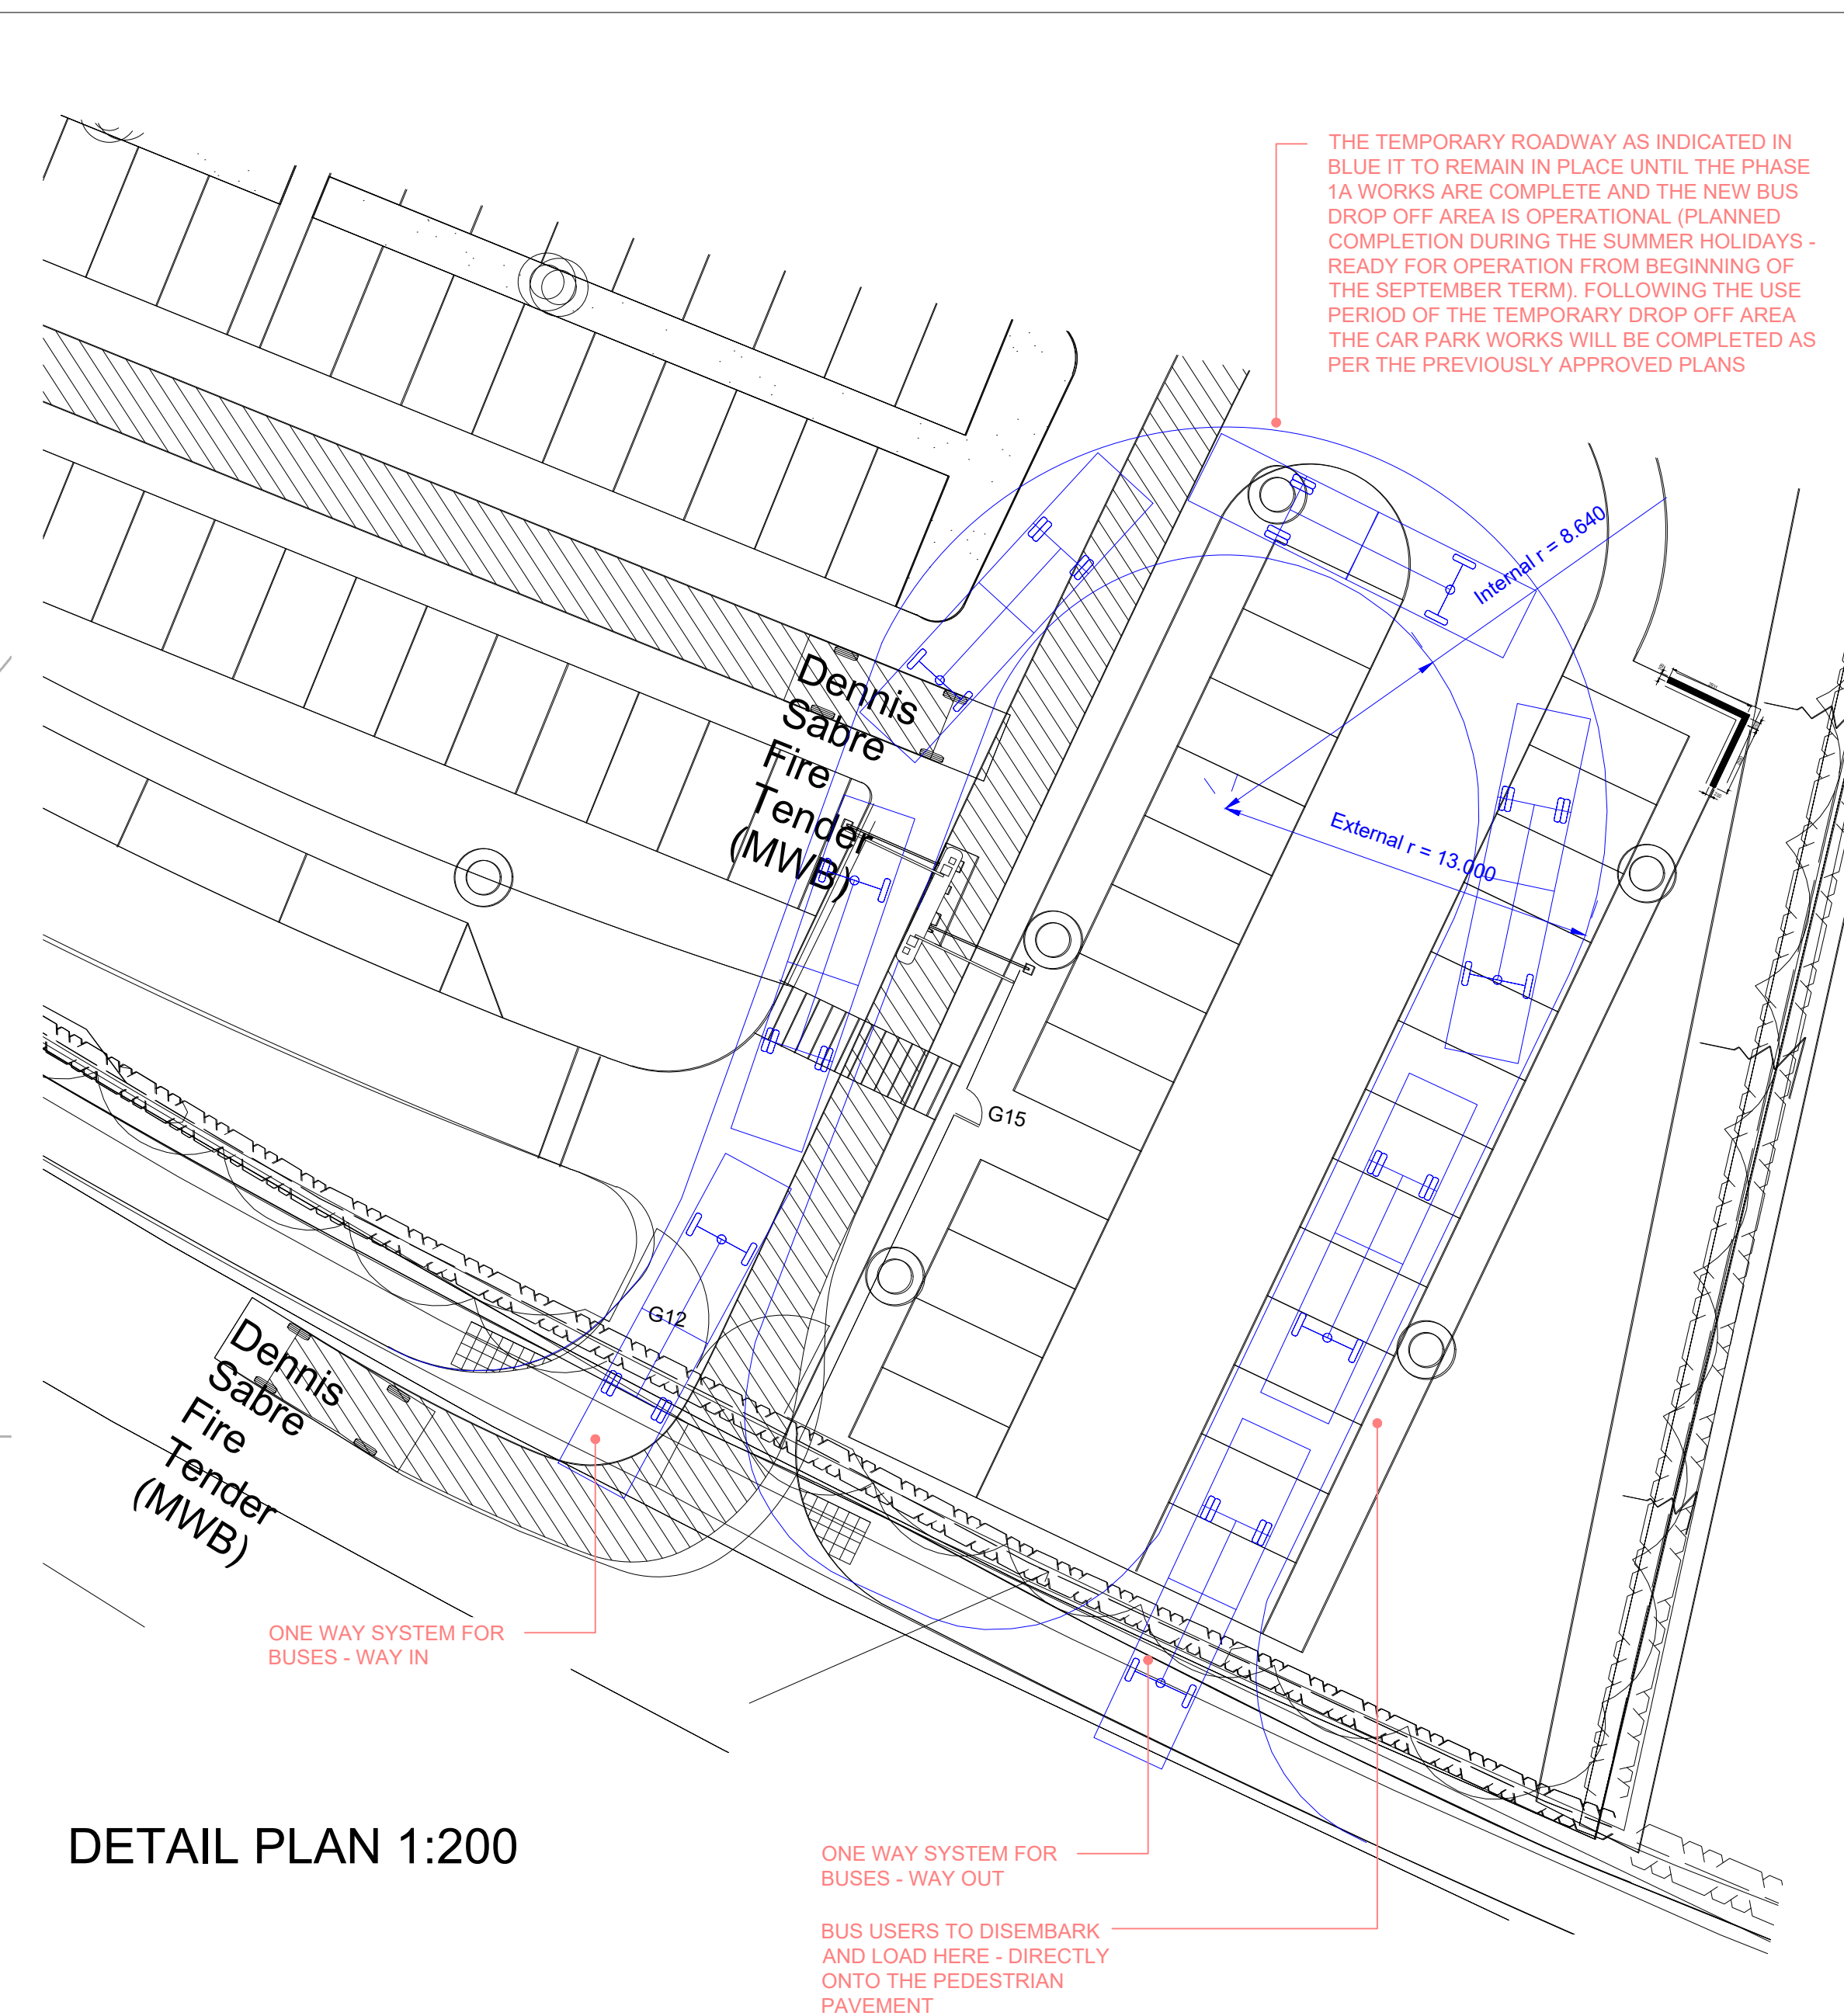
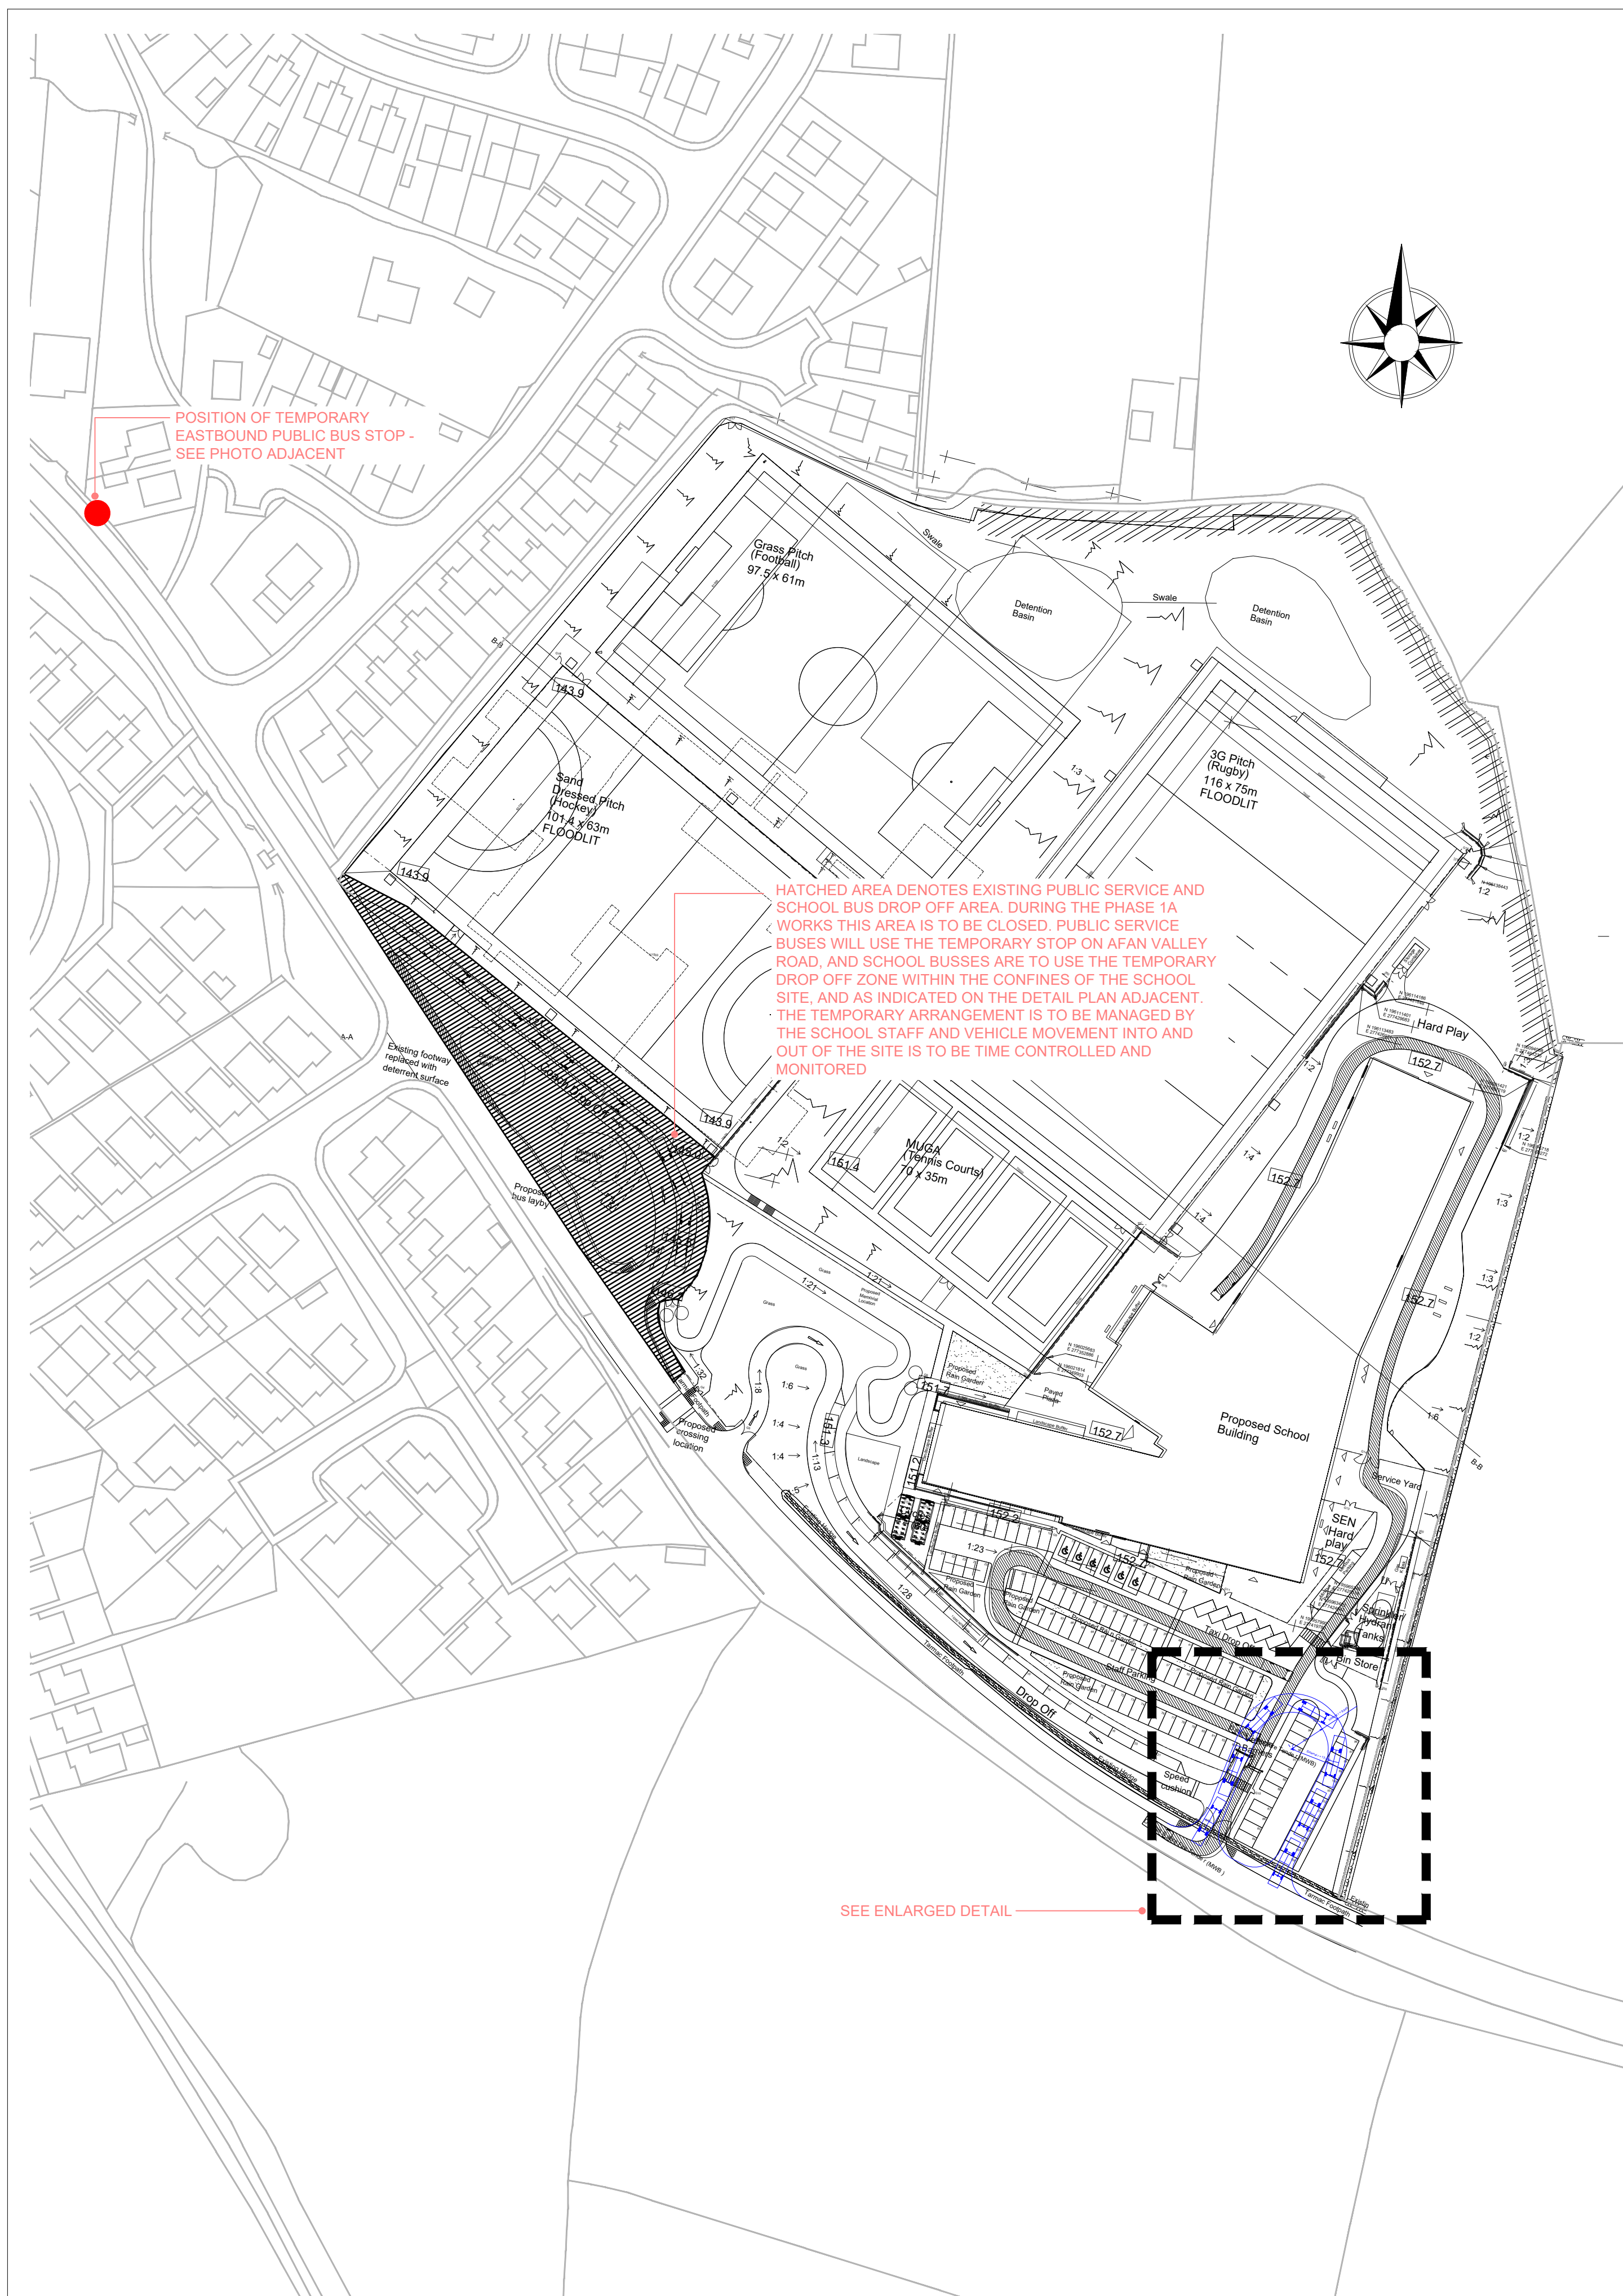


[illegible]

STATUS	PURPOSE OF ISSUE		
 <i>Design Studio</i> 27 Park Avenue, Skewen, SA106RU			
PROJECT			
CEFN SAESON SCHOOL			
TITLE			
Temporary bus arrangement			
CLIENT			
Neath Port Talbot Council			
DRAWN BY JM	CHECKED BY -	DATE June 21	
SCALE (@ A1) as indicated		PROJECT NUMBER Project Number	
DRAWING NUMBER			REV
CS - A1 - A100			