


THIS IS A C.A.D. PRODUCED DRAWING AND SHOULD NOT BE AMENDED BY HAND.


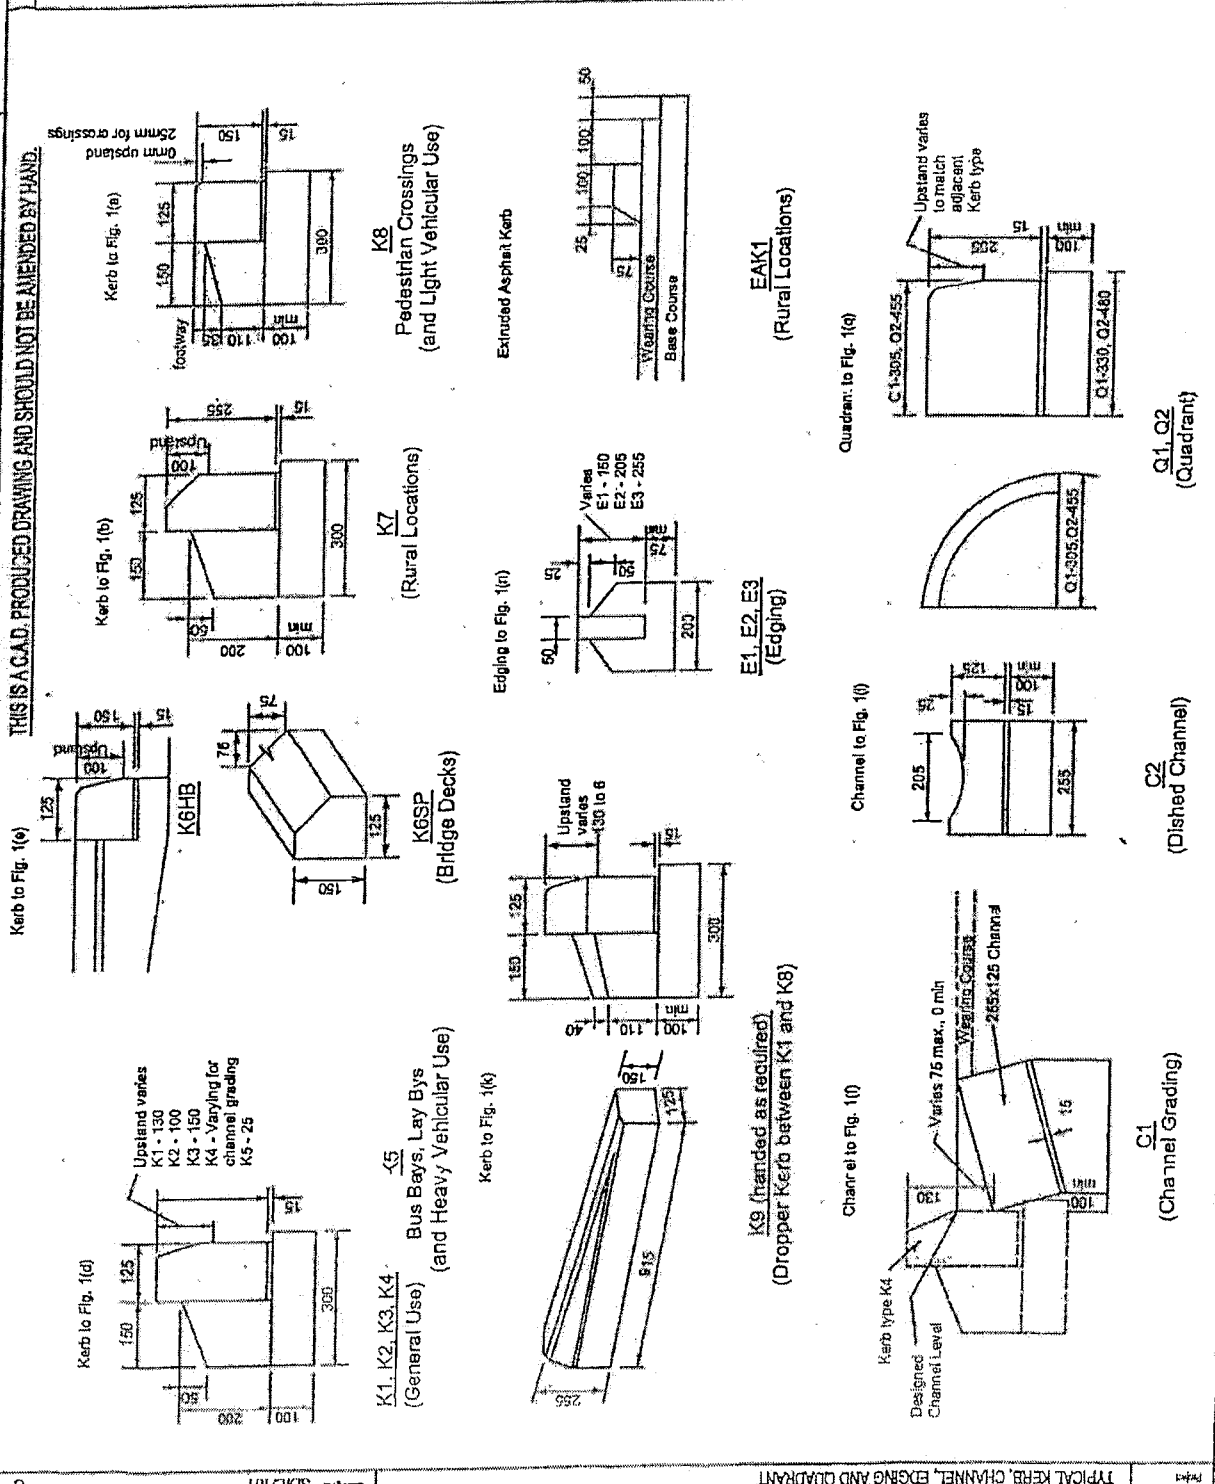

Rev	Desc	Dr	Ch	Ap	Date
1	K1 amended	JJ			Jan 03
2	K2SP added & K6HB amended	AS			Sept 03
3	Drop kerb system amended	AS			Apr 98

Neath Port Talbot Council
Castell Road, Port Talbot
Engineering and Transport

TYPICAL KERB, CHANNEL, EDGING AND QUADRANT

Drawn	Checked	Approved
DATE	DATE	DATE

NTS

SD/C/101

C