


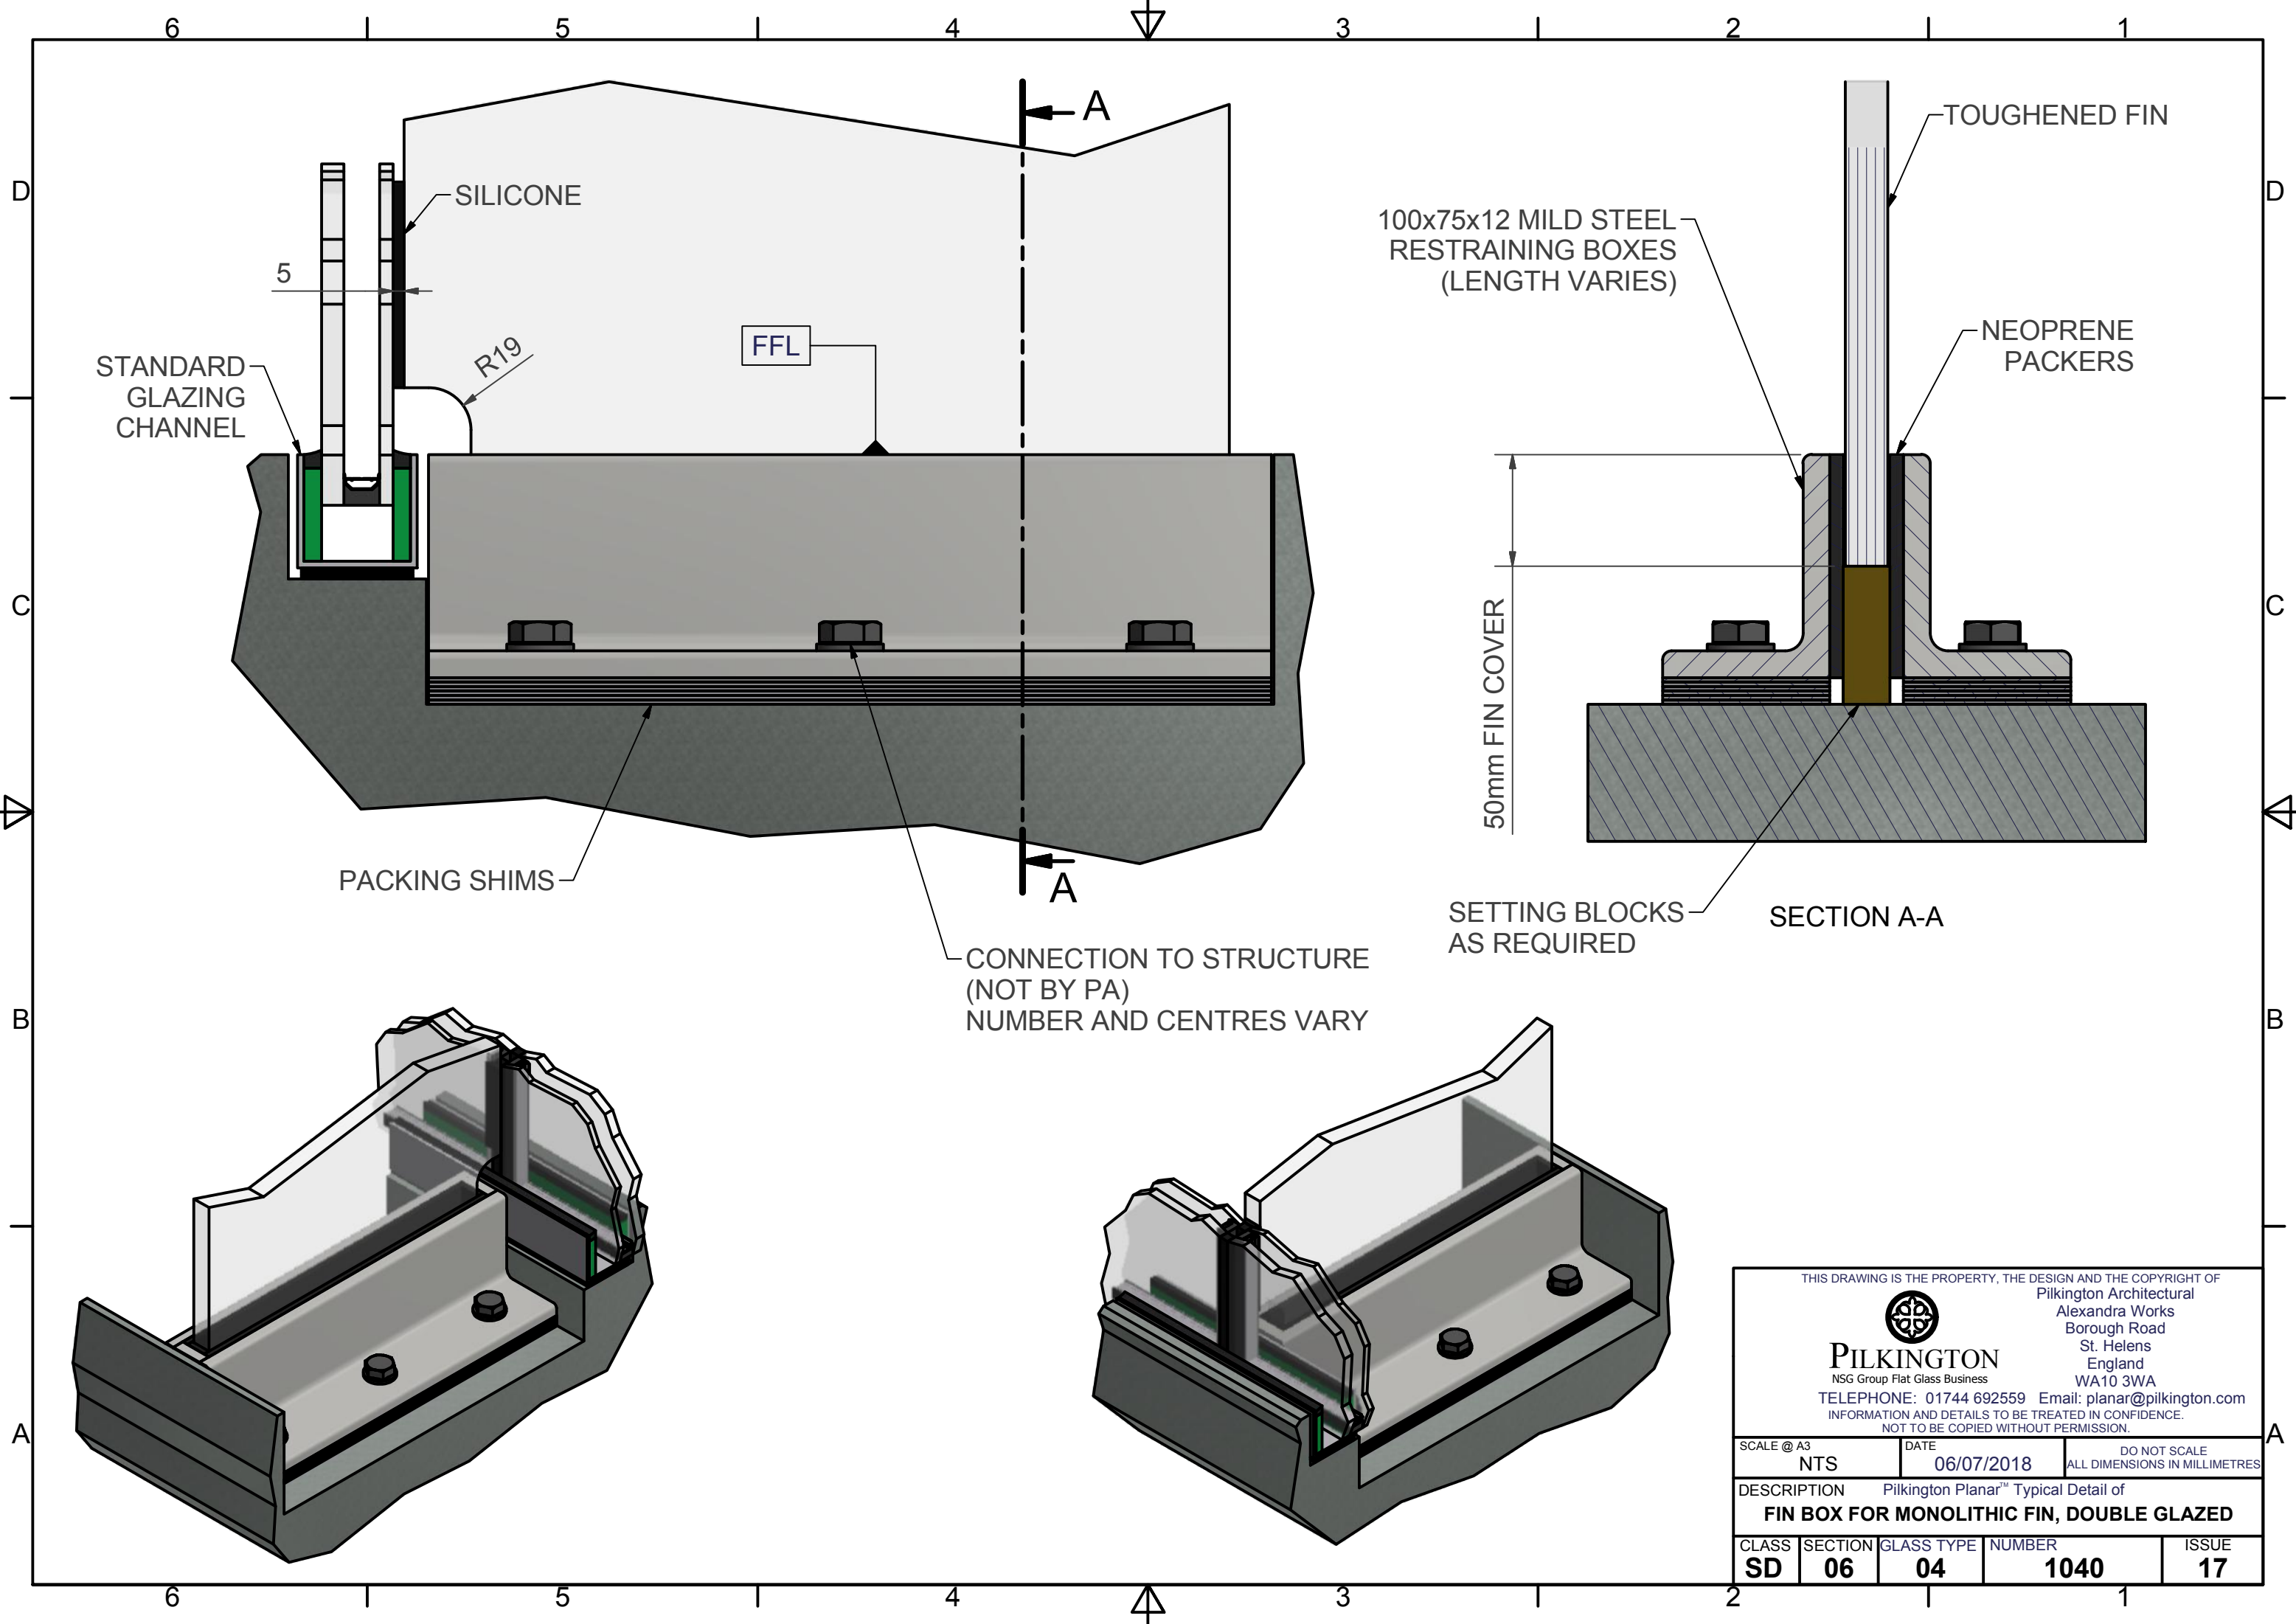

STANDARD
GLAZING
CHANNEL

5

SILICONE

R19

FFL

PACKING SHIMS

CONNECTION TO STRUCTURE
(NOT BY PA)
NUMBER AND CENTRES VARY

100x75x12 MILD STEEL
RESTRAINING BOXES
(LENGTH VARIES)

TOUGHENED FIN

NEOPRENE
PACKERS

50mm FIN COVER

SETTING BLOCKS
AS REQUIRED

SECTION A-A

THIS DRAWING IS THE PROPERTY, THE DESIGN AND THE COPYRIGHT OF Pilkington Architectural Alexandra Works Borough Road St. Helens England WA10 3WA TELEPHONE: 01744 692559 Email: planar@pilkington.com INFORMATION AND DETAILS TO BE TREATED IN CONFIDENCE. NOT TO BE COPIED WITHOUT PERMISSION.				
SCALE @ A3	NTS	DATE	06/07/2018	DO NOT SCALE ALL DIMENSIONS IN MILLIMETRES
DESCRIPTION Pilkington Planar™ Typical Detail of FIN BOX FOR MONOLITHIC FIN, DOUBLE GLAZED				
CLASS	SECTION	GLASS TYPE	NUMBER	ISSUE
SD	06	04	1040	17