


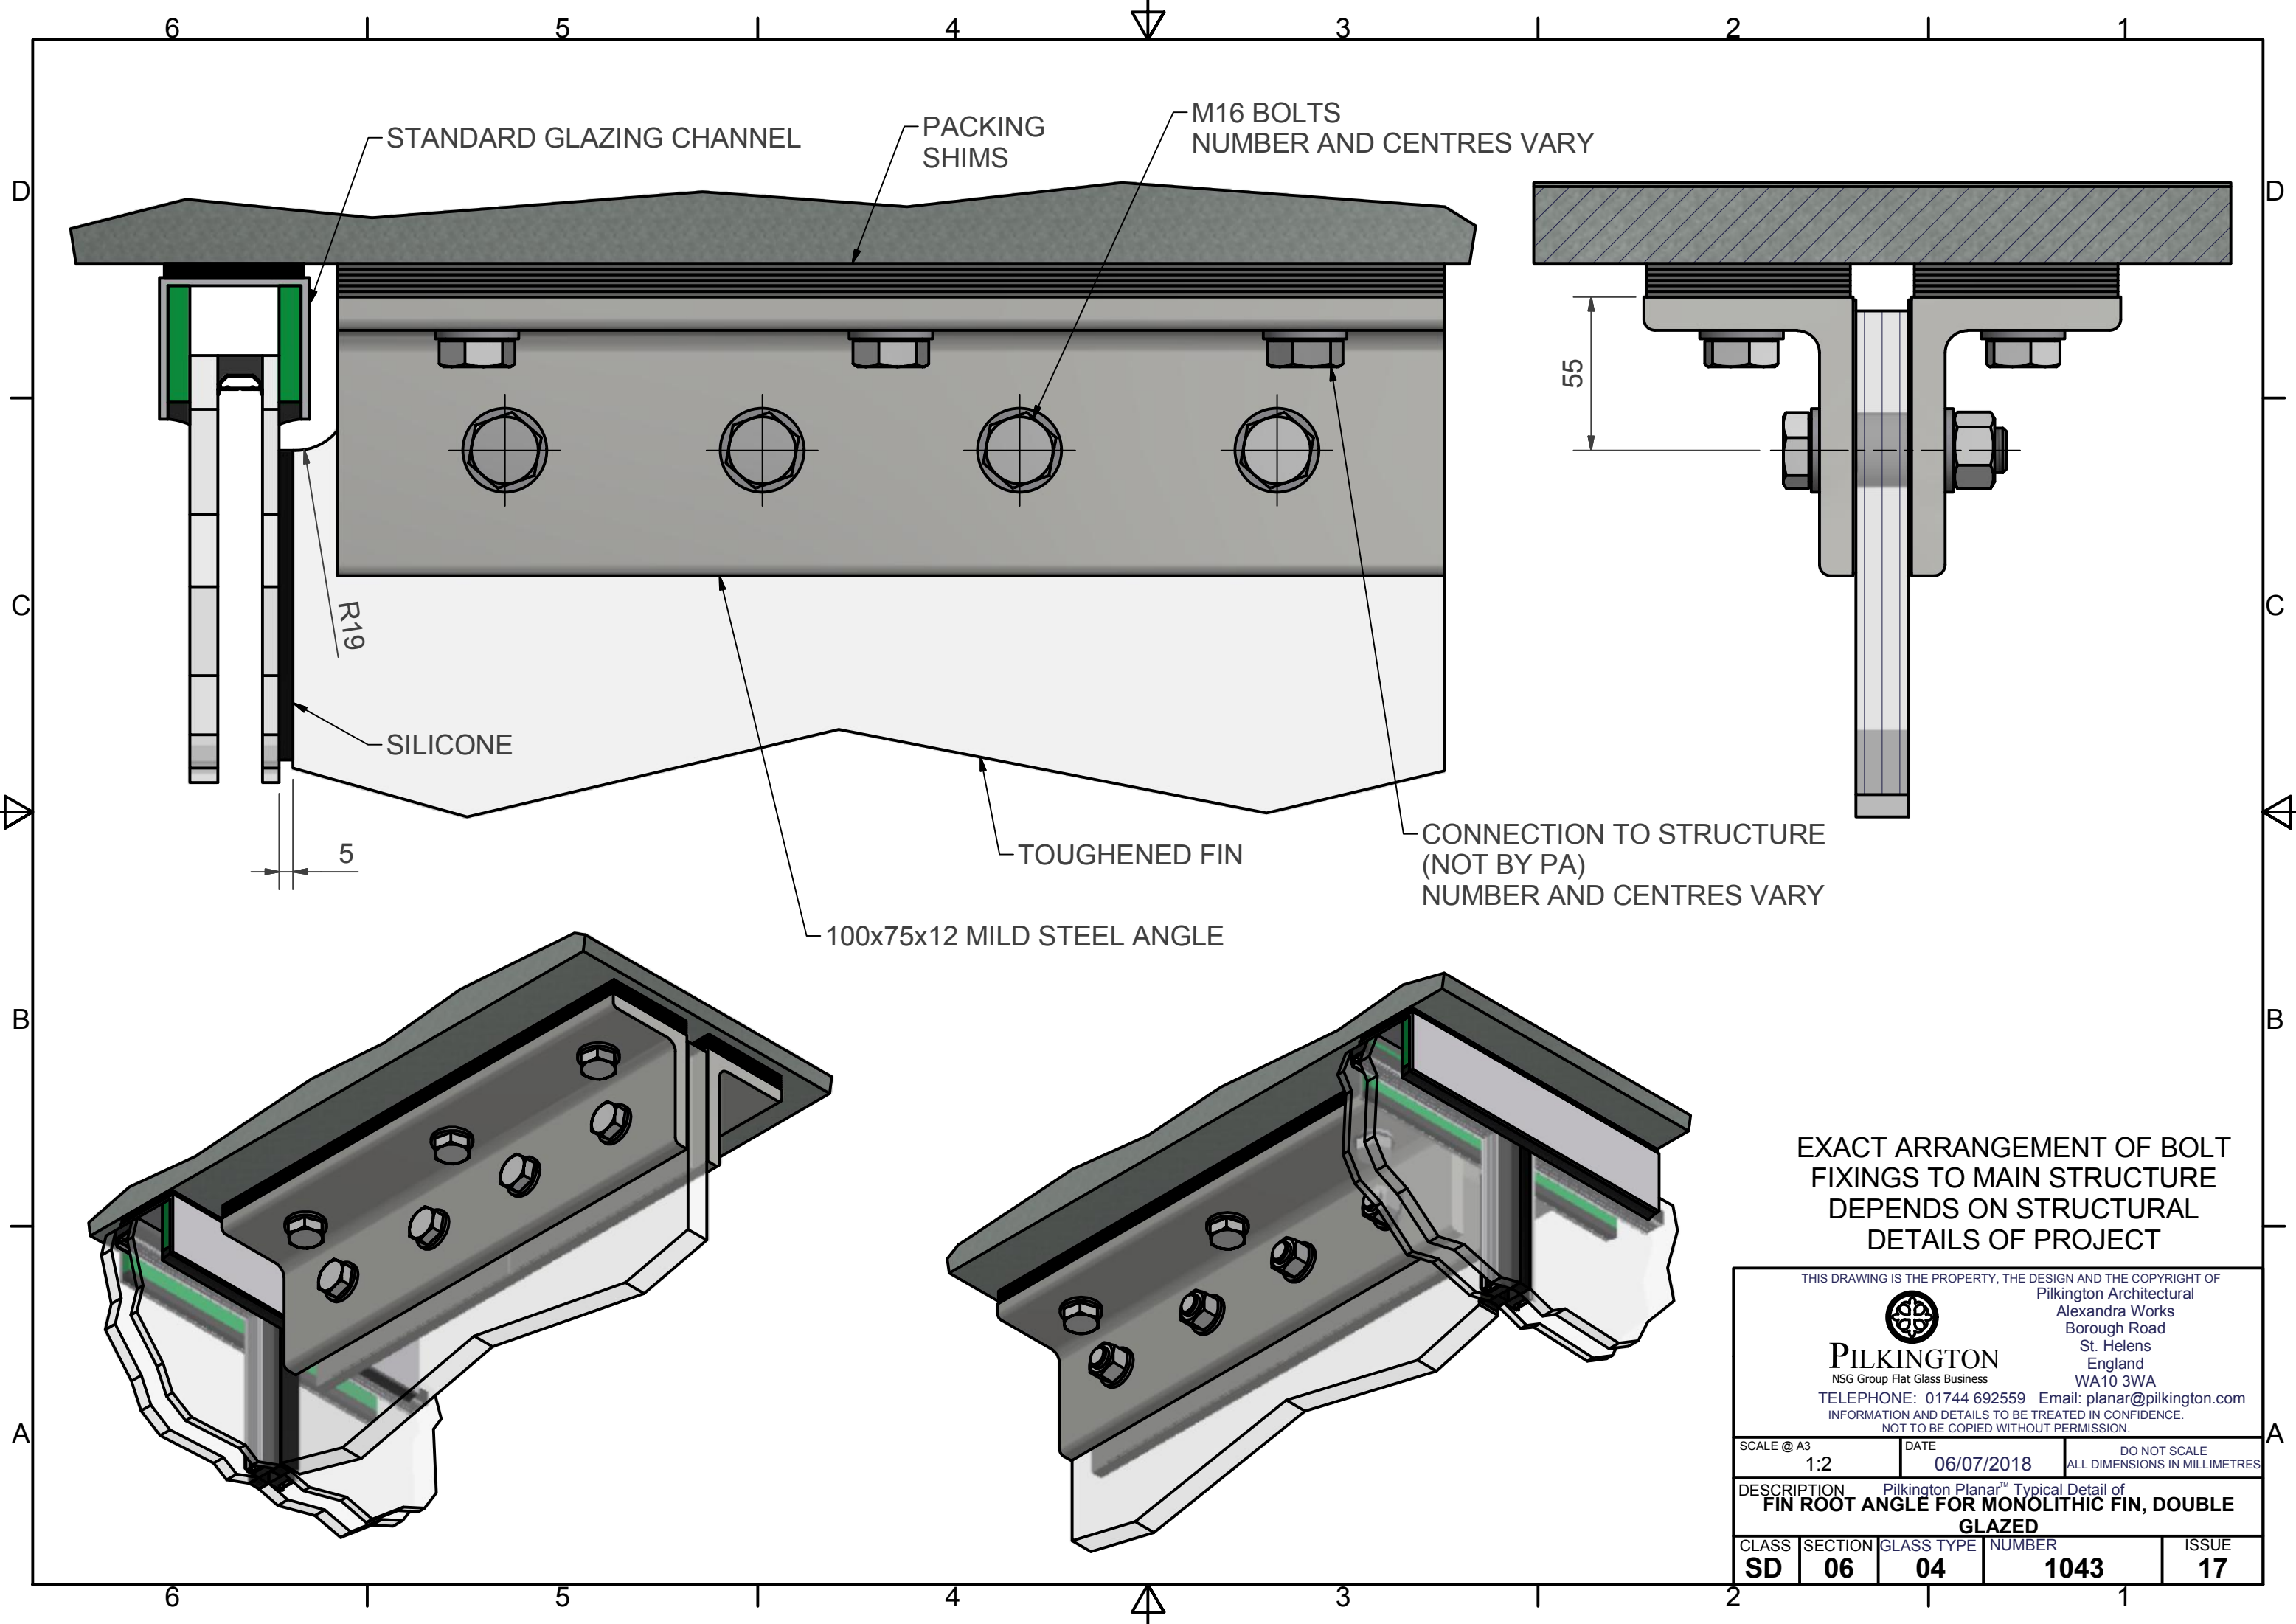

EXACT ARRANGEMENT OF BOLT
FIXINGS TO MAIN STRUCTURE
DEPENDS ON STRUCTURAL
DETAILS OF PROJECT

THIS DRAWING IS THE PROPERTY, THE DESIGN AND THE COPYRIGHT OF Pilkington Architectural Alexandra Works Borough Road St. Helens England WA10 3WA TELEPHONE: 01744 692559 Email: planar@pilkington.com INFORMATION AND DETAILS TO BE TREATED IN CONFIDENCE. NOT TO BE COPIED WITHOUT PERMISSION.				
SCALE @ A3 1:2		DATE 06/07/2018		DO NOT SCALE ALL DIMENSIONS IN MILLIMETRES
DESCRIPTION Pilkington Planar™ Typical Detail of FIN ROOT ANGLE FOR MONOLITHIC FIN, DOUBLE GLAZED				
CLASS SD	SECTION 06	GLASS TYPE 04	NUMBER 1043	ISSUE 17