

© copyright
All dimensions must be checked on site and not
scaled from this drawing


NOTE:
Foul waste connected to existing main sewer
(Subject to Dwr Cymru Welsh Water agreement)

Surface Water disposal to SAB requirements &
Approval

All to Engineer`s design and specification

Scale Parameters:
Width: 10.0 to 11.0 metres
Length: 10.0 to 11.0 metres
Eaves height: 5.0 to 5.5 metres
Ridge height: 8.5 to 9.0 metres

NOTE:
Existing development approved under
Planning application P2020/0501.

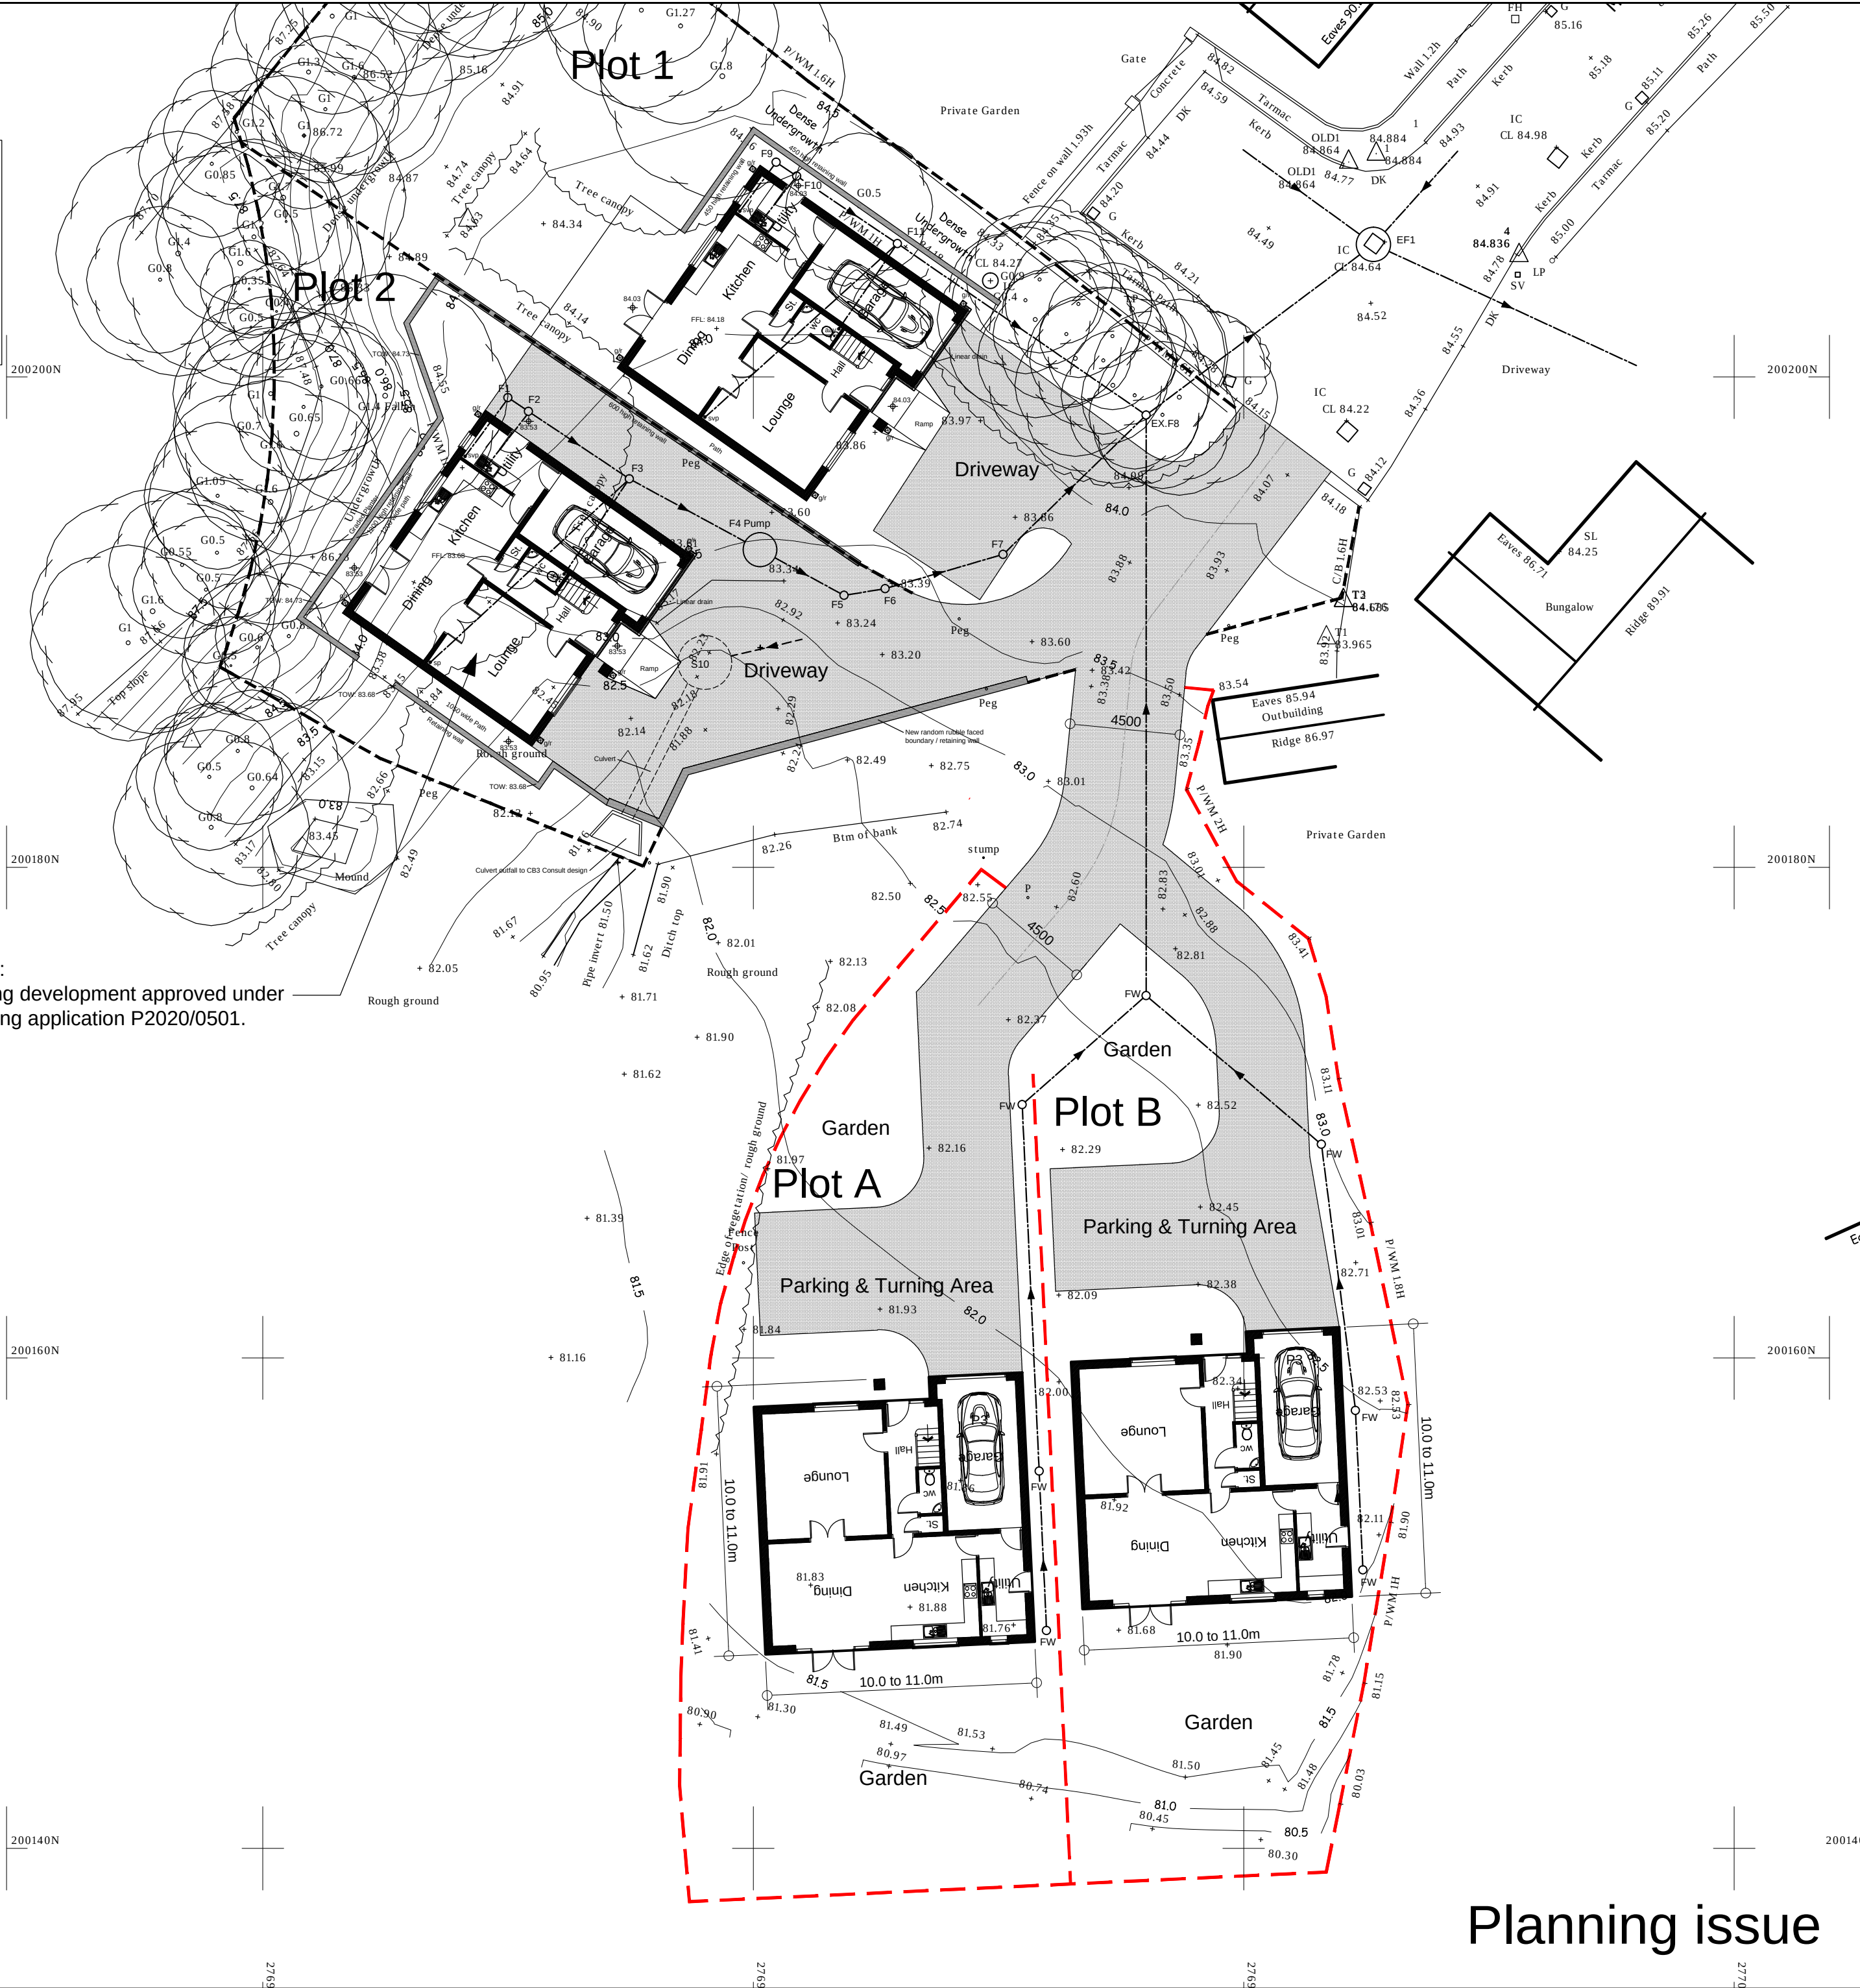

NOTE :
All dimensions must be checked on site.
Do not scale from this drawing.

A	21.07.21	Planning issue
	Date	Revisions

© copyright

CHRIS DIAMOND
BSc MRICS

CHARTERED BUILDING SURVEYOR

3 Brynmill Terrace, Brynmill Lane, Swansea

Tel. No: 07713 094505

Email: chris@cdcconsulting.co.uk



A2

Client
Pass Property & Development Ltd.

Job Title
Proposed new Dwellings at
March Hywell,
Cilfrew,
Neath

Drawing Title
Proposed Site Layout
Plots A & B

Scale
1:200

Date
June 2021

Drawn By

Drg. No.
CD / 2015 / 04

Rev.
A

Planning issue