


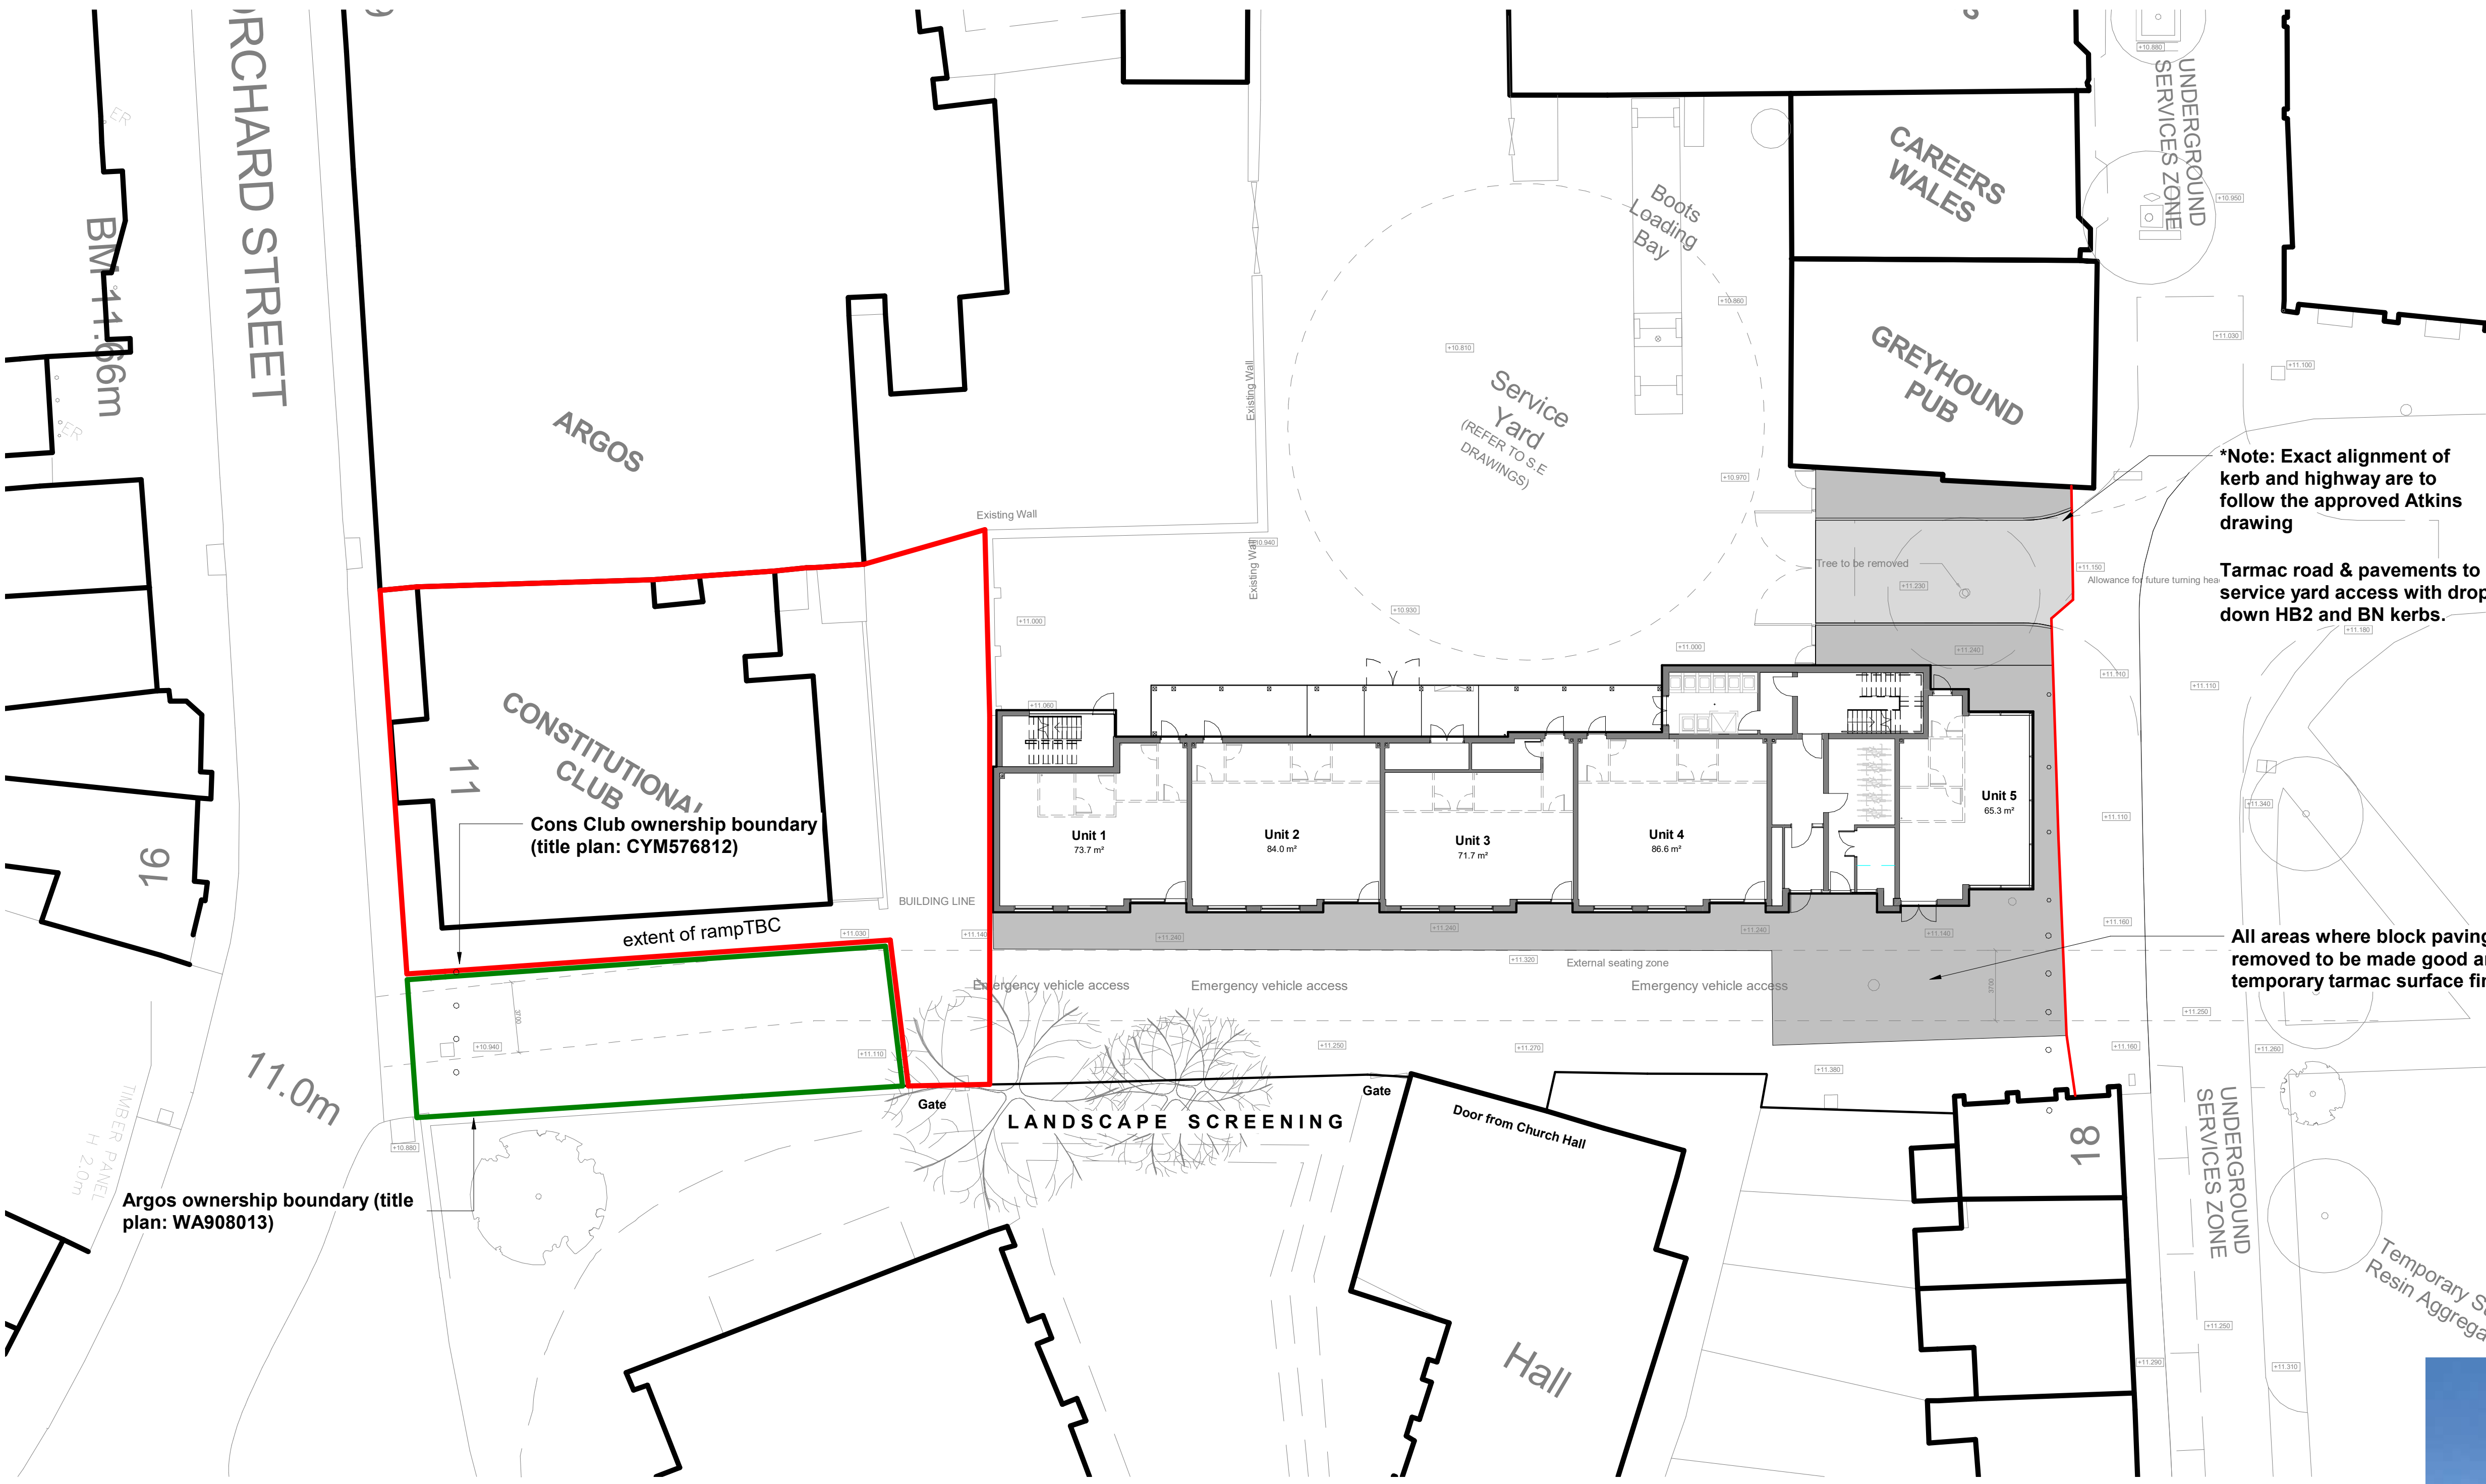


- Proposed area of soft landscaing
257.8sqm
- Proposed area of hard landscaping:
Temporary Tarmac Finish
- Access into church hall & gardens to be retained

- Note:**
- Lighting column positions TBC.
 - Underground services and manhole locations TBC.
 - Bollard and lighting specifications are to match those already installed to phase 1 works.

External Works _Extent of Lane _Temp Finish
1 : 200

Photographs of existing lighting columns and bollards installed to Phase 1 works

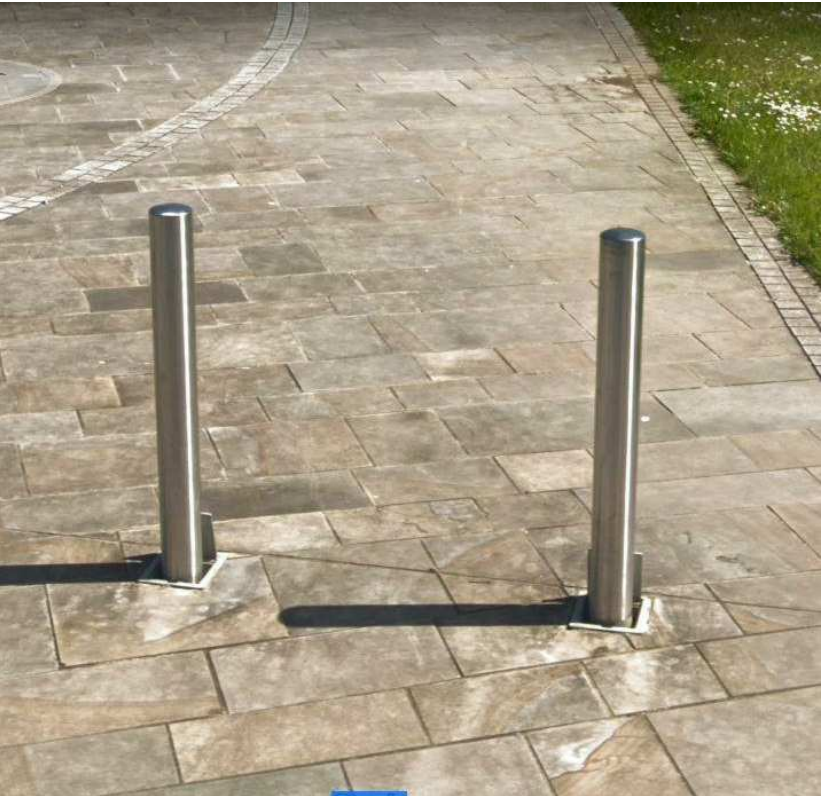

CheckerFIRST ISSUE			
Rev	Date	Check	Description
HolderMathiasarchitects			
T +44 (0) 20 7287 0735 www.holdermathias.com London Cardiff Muncih			
Project Retail & Residential Development Neath Town Centre Hale Construction			
Title External Works_Temporary Lane Finish			
Status Planning		Scale: as A1 As indicated	
Job No 3905	Sheet No A-91-201	Revision	
ISO 14001 : 2004 ISO 9001 : 2000 RIBA Chartered Practice Please consider the environment before printing this document			