




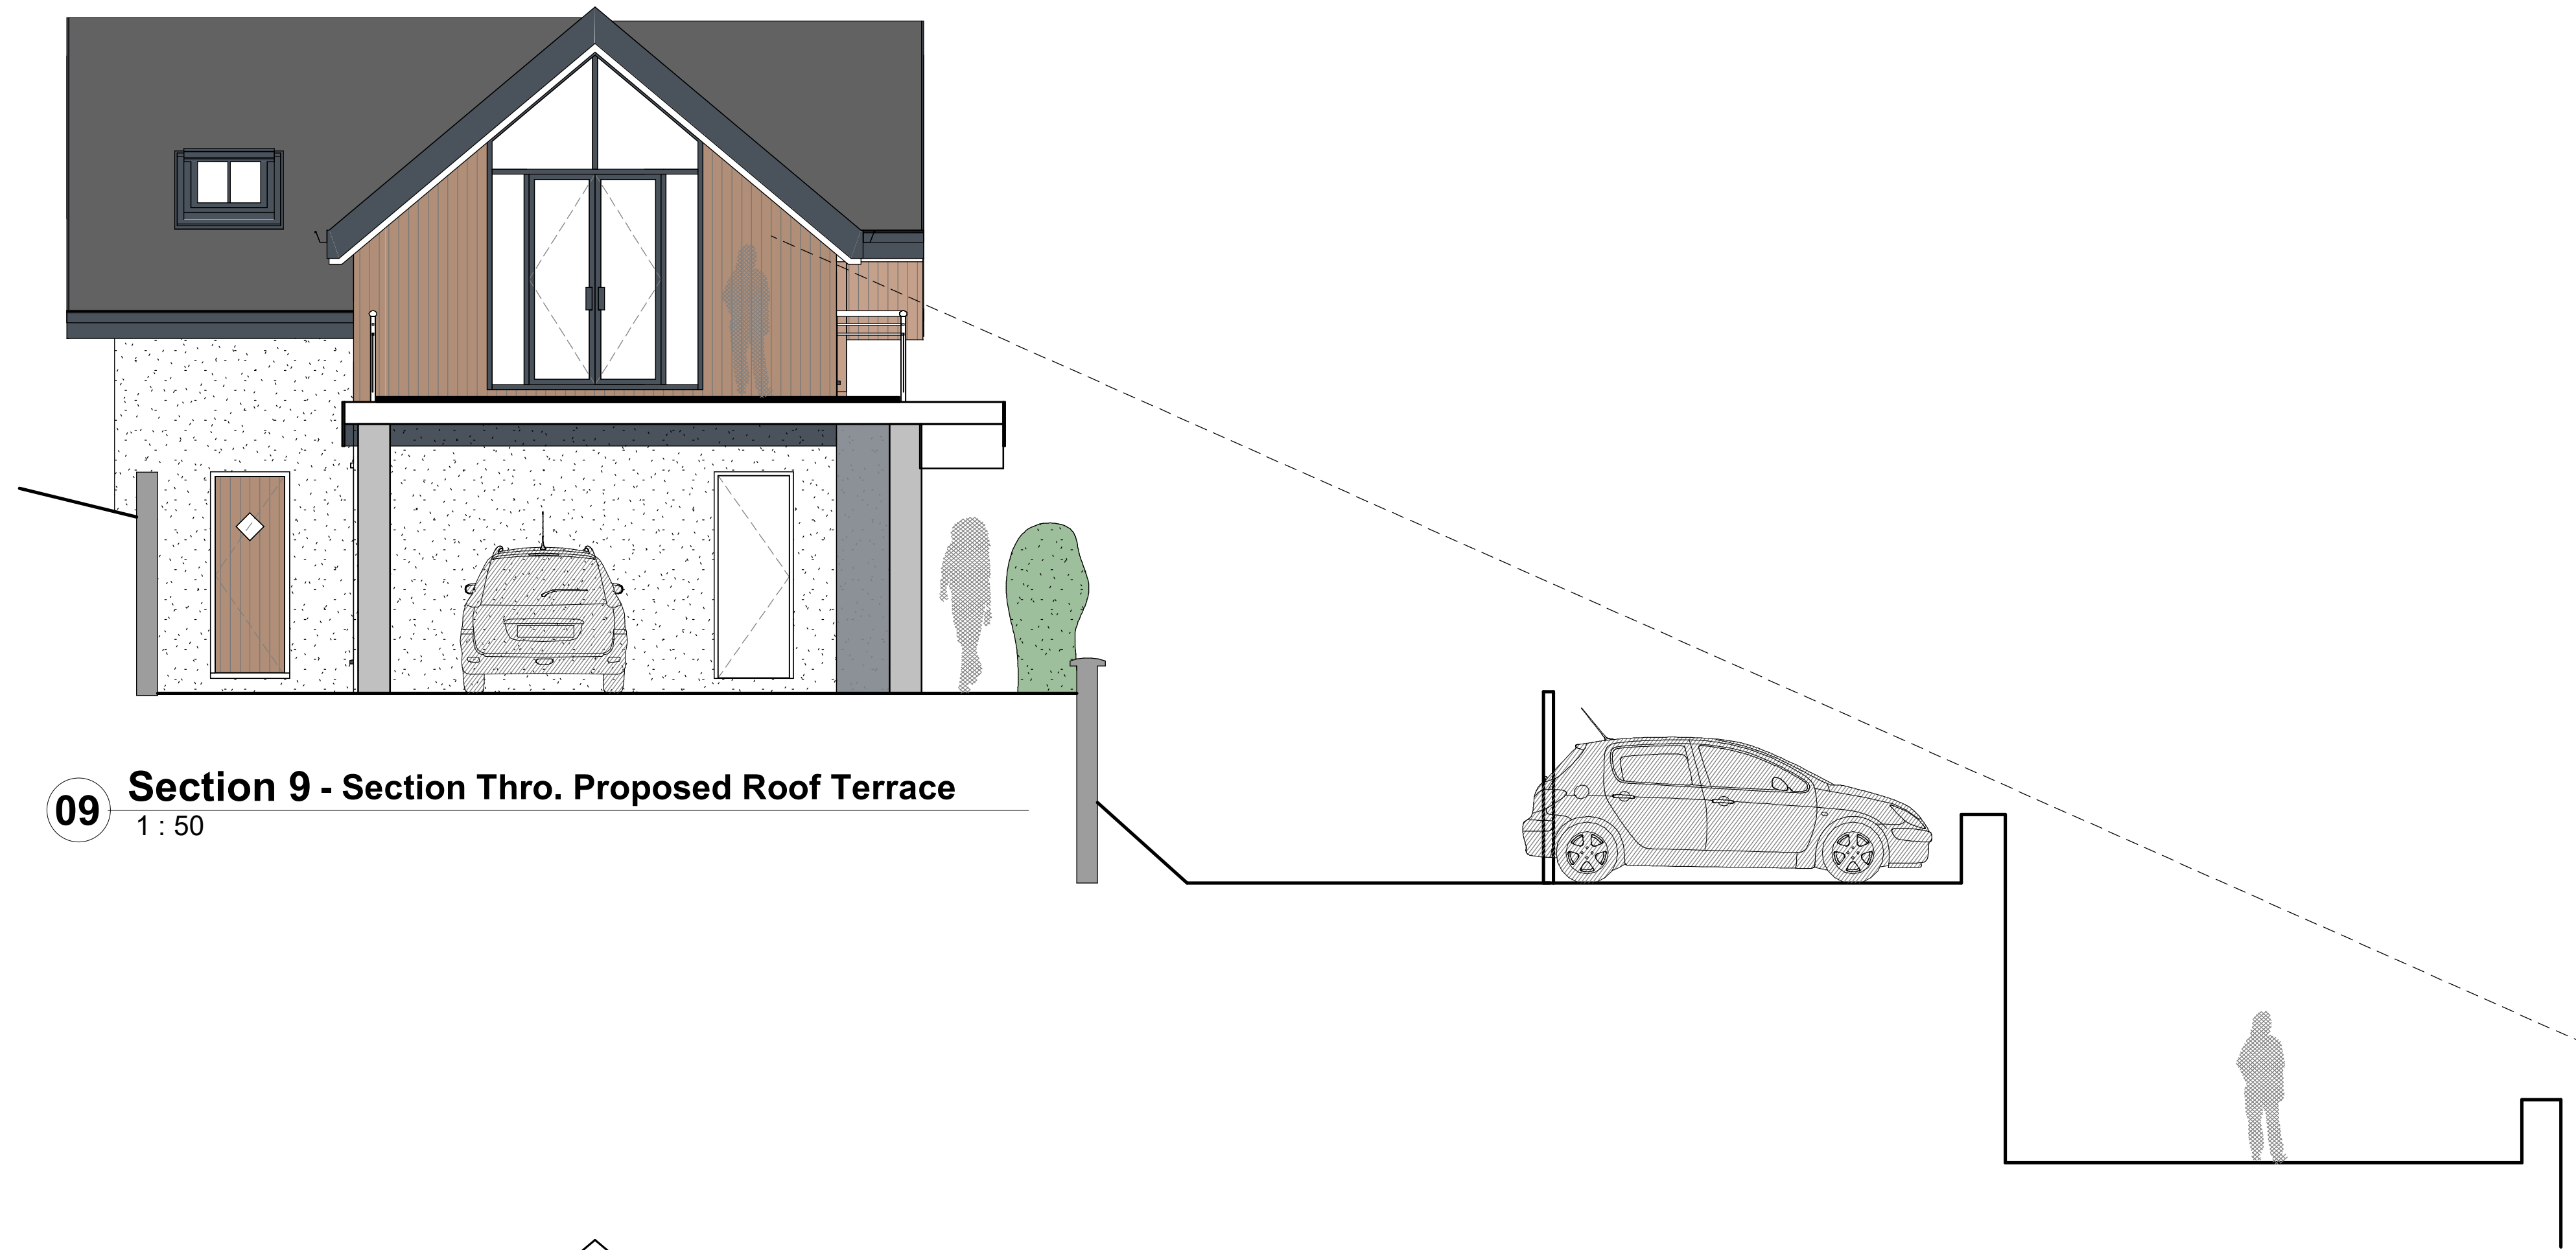


09 Section 9 - Section Thro. Proposed Roof Terrace
1 : 50

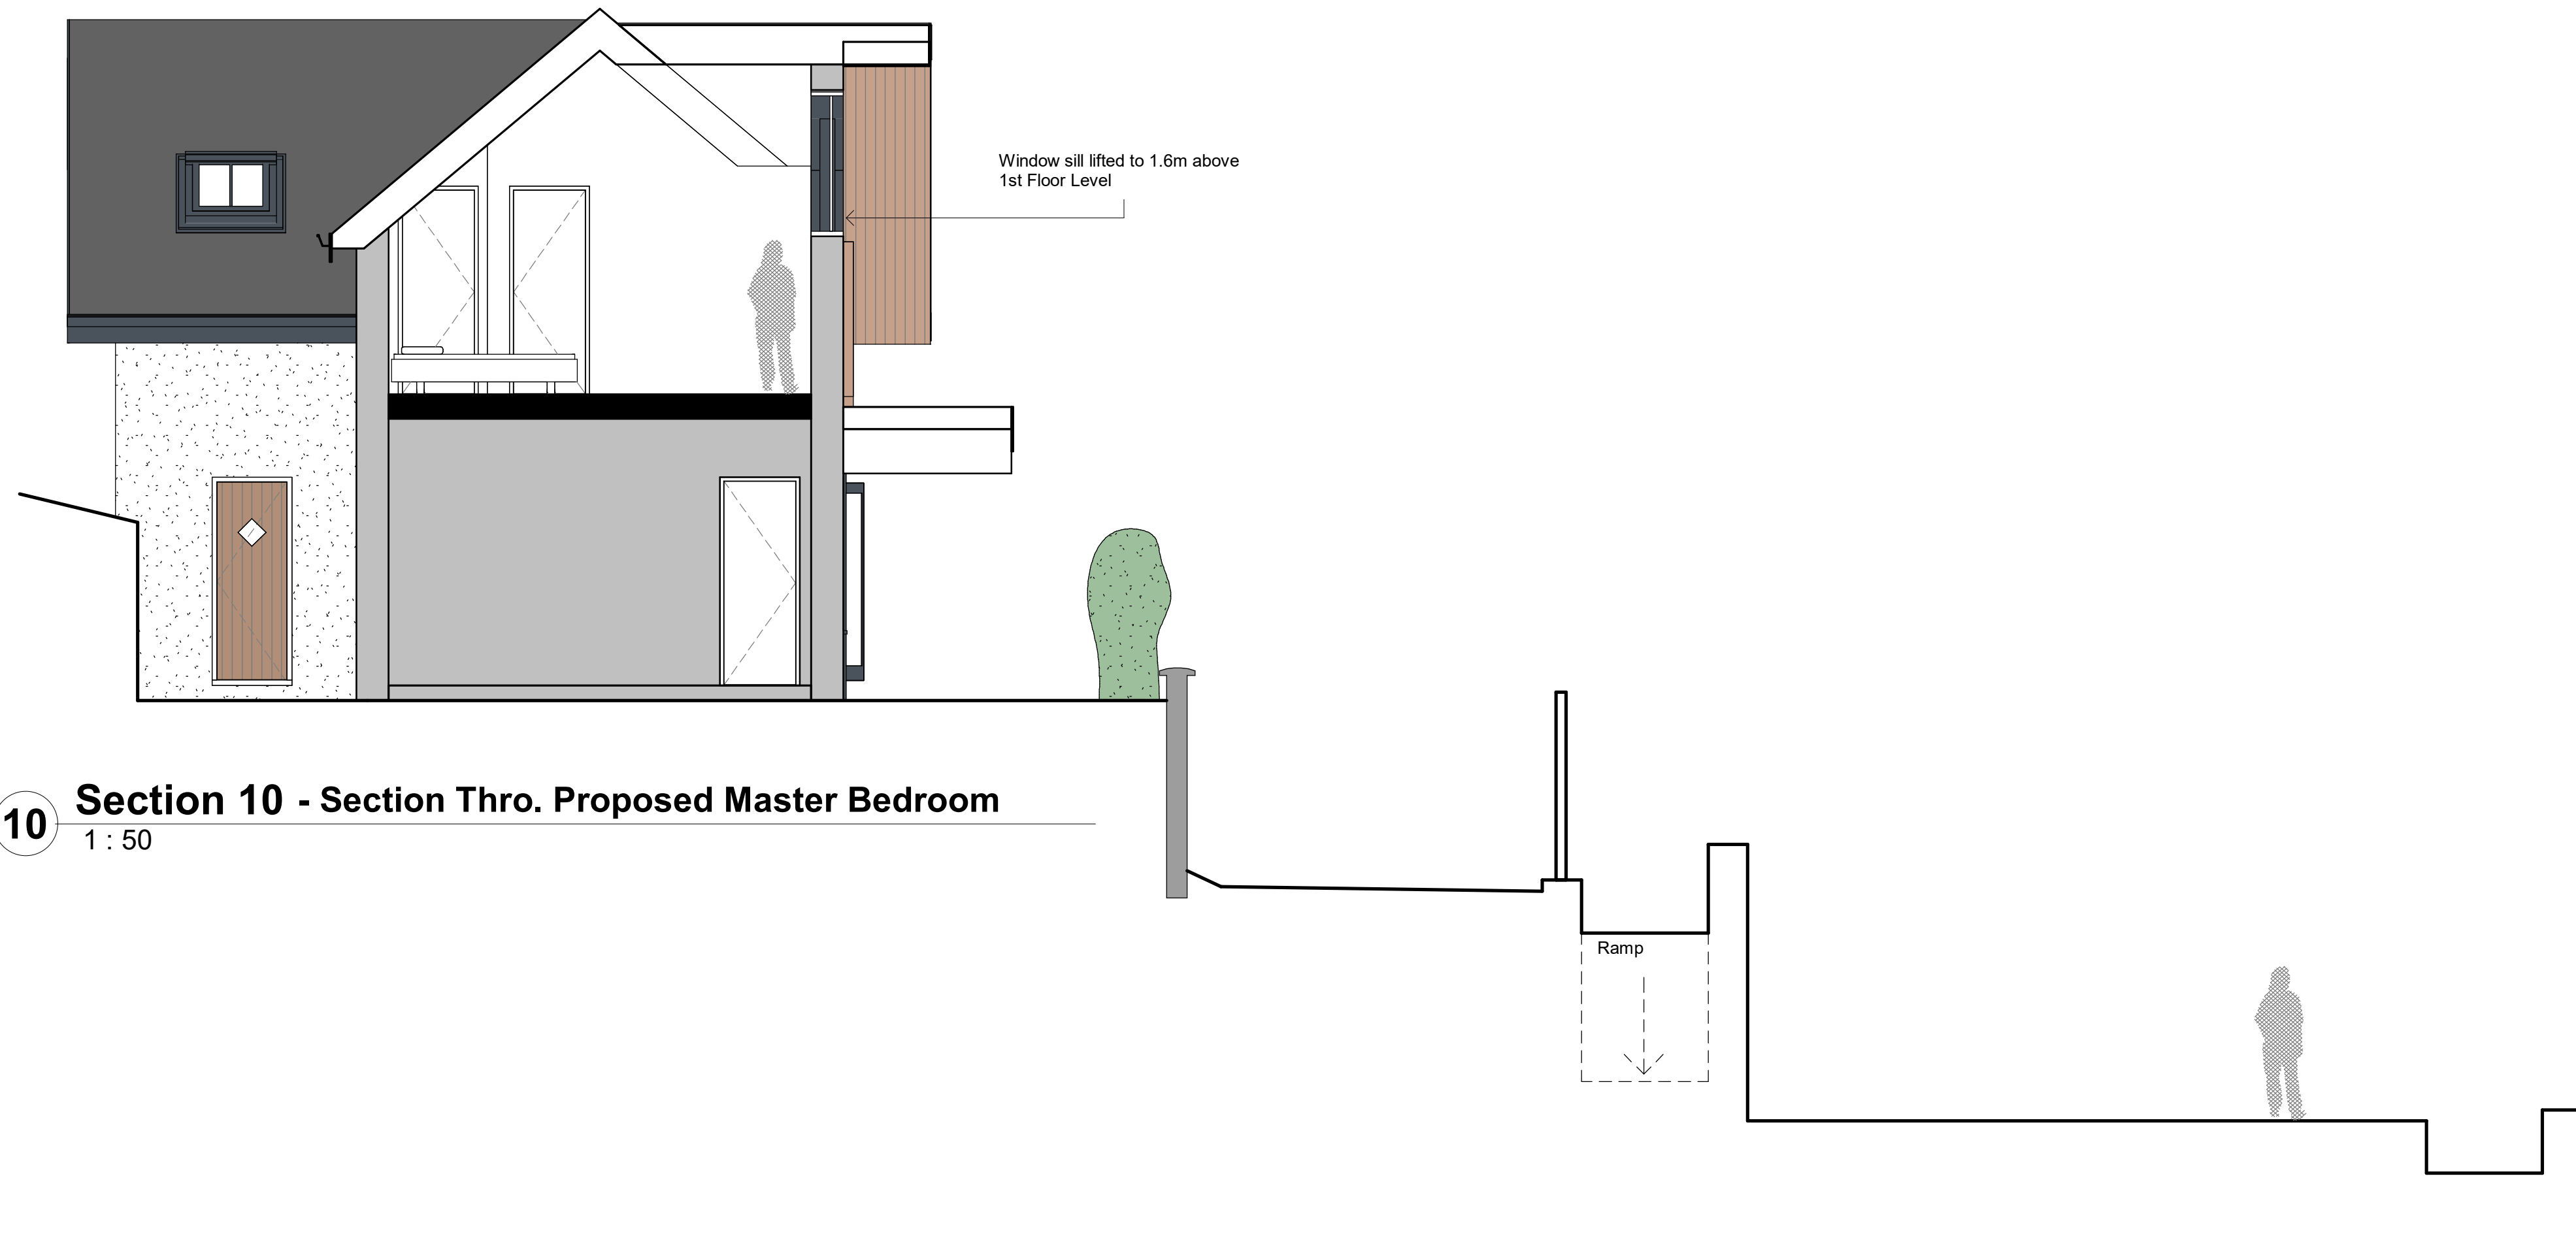

10 Section 10 - Section Thro. Proposed Master Bedroom
1 : 50

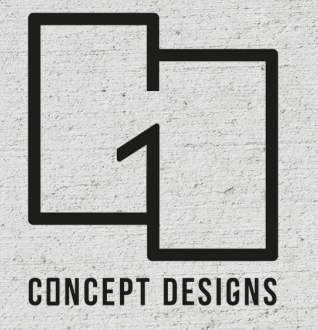

DRAWING STATUS	
Planning	
PROJECT	
3 Fernfield, Baglan - Bungalow Conversion	
TITLE	
Site Sections 04	
CLIENT	
Mr & Mrs R Hibbard	
DRAWN BY	DATE
Gareth Owen	08.08.21
SCALE (@A1)	PROJECT NO.
1 : 50	GOCD RH01
DRAWING NO.	REV
SD04 D	P1
GARETH OWEN CONCEPT DESIGNS LTD	
gareth@owenconceptdesigns.co.uk 01480 450000	

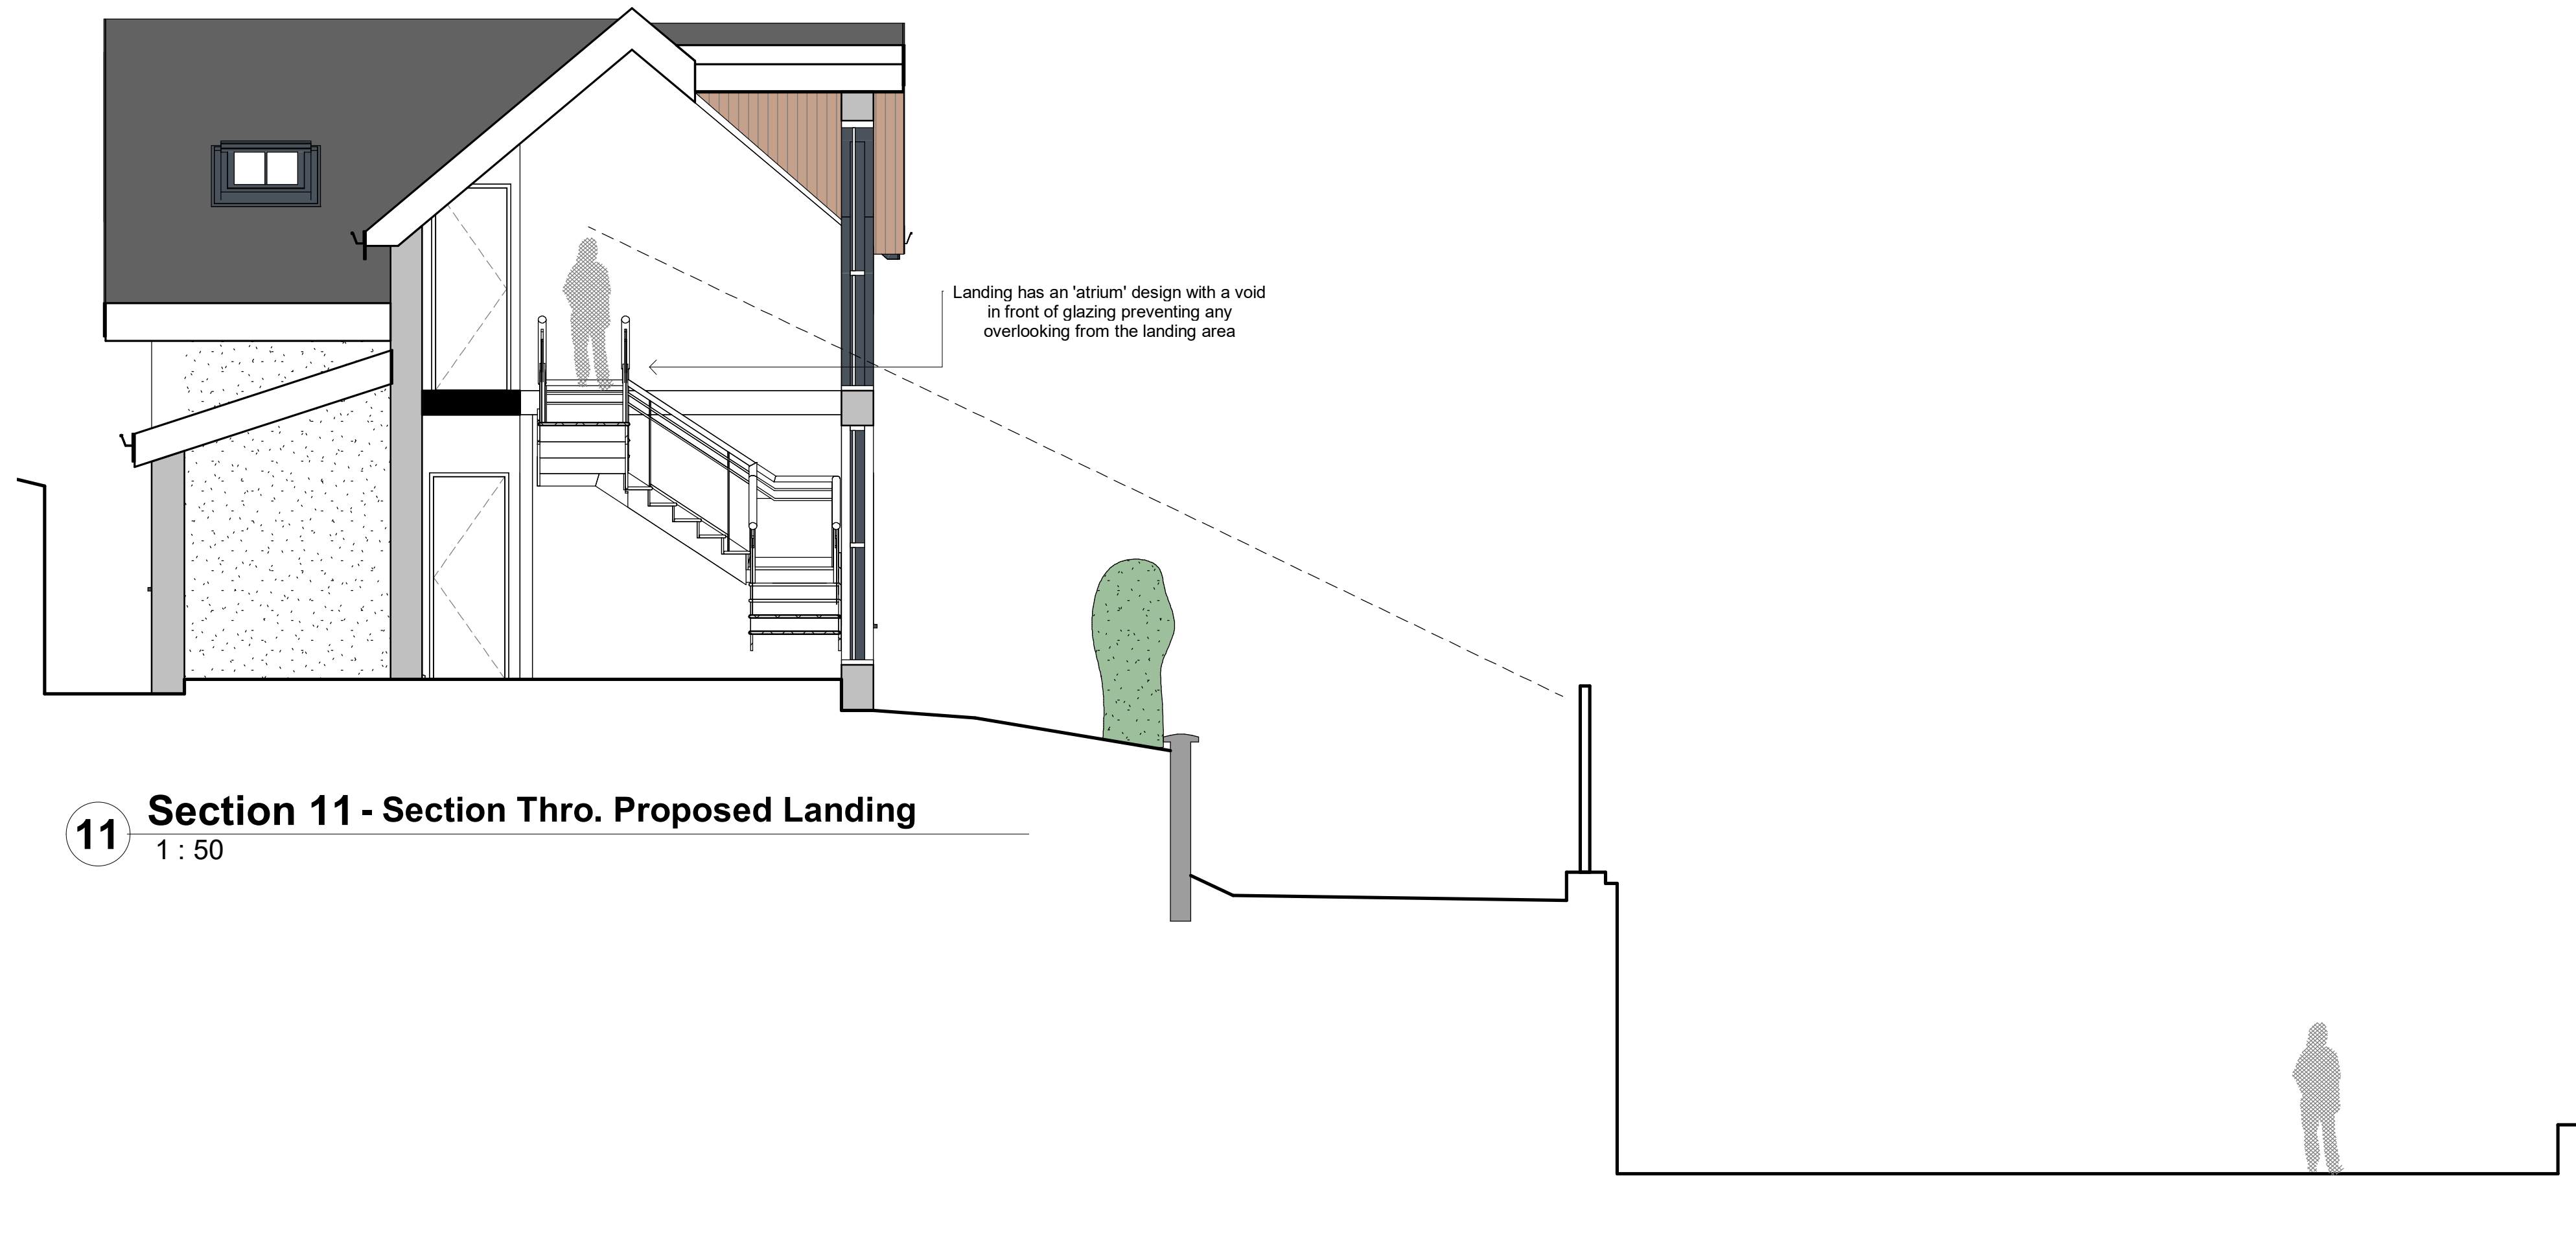

11 Section 11 - Section Thro. Proposed Landing
1 : 50



CONCEPT DESIGNS

DRAWING STATUS
Planning

PROJECT
3 Fernfield, Baglan - Bungalow Conversion

TITLE
Site Sections 05

CLIENT
Mr & Mrs R Hibbard

DRAWN BY
Gareth Owen

DATE
08.08.21


SCALE (@A1)
1 : 50

PROJECT NO.
GOOD RH01

DRAWING NO.
SD04 E

REV
P1

GARETH OWEN CONCEPT DESIGNS LTD
gareth@conceptdesigns.co.uk 01480 820000

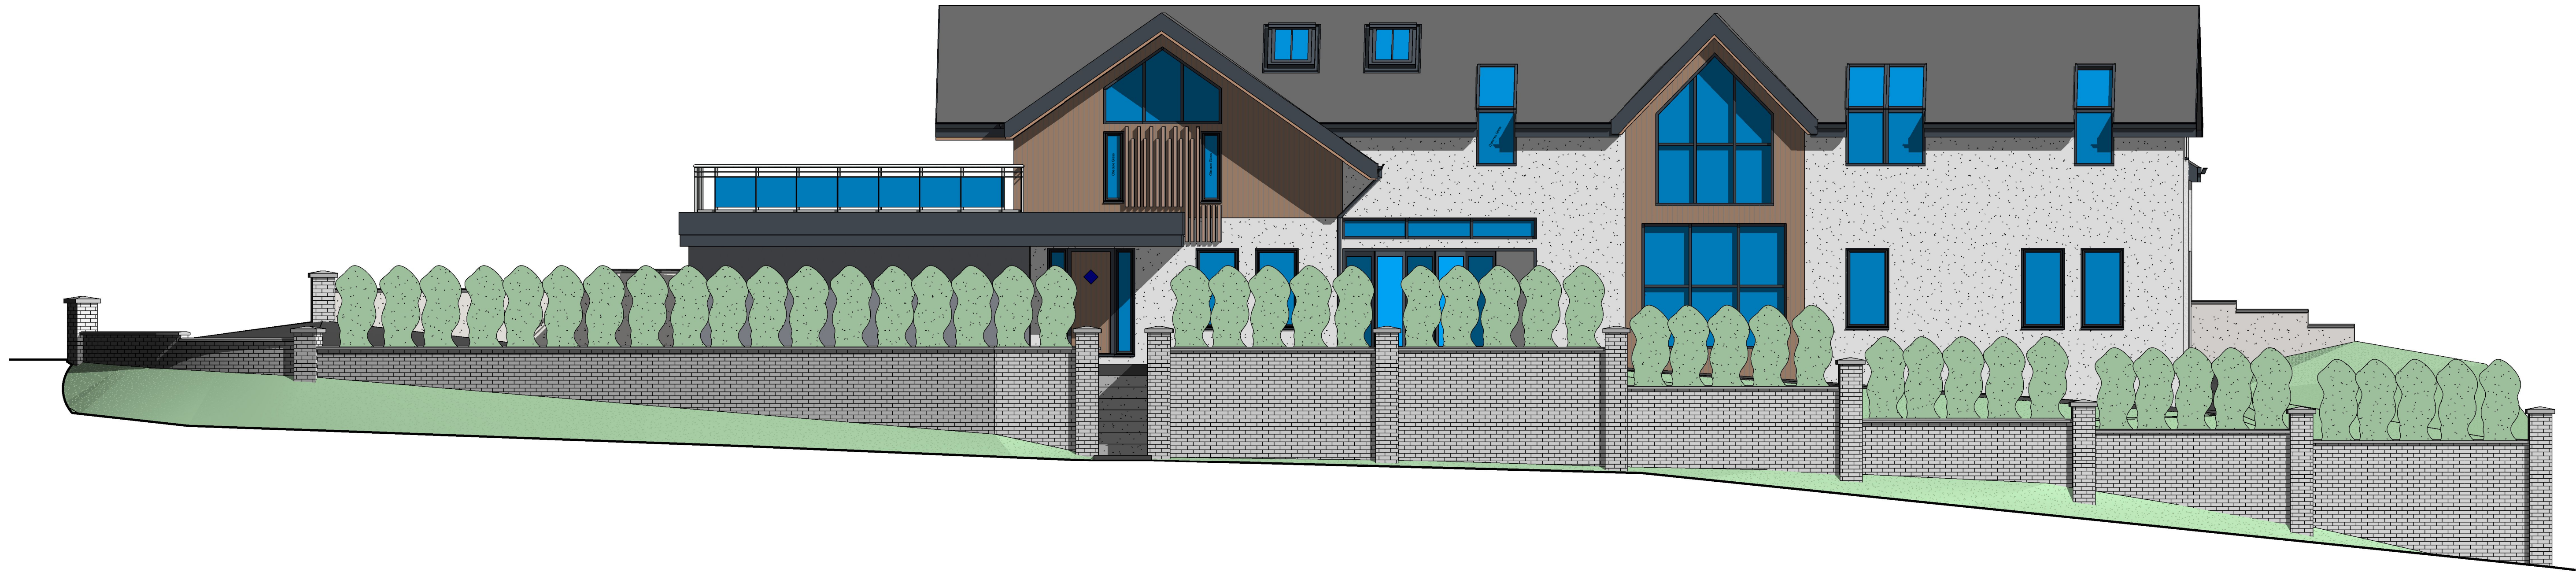



CONCEPT DESIGNS

DRAWING STATUS	
Planning	
PROJECT	
3 Fernfield, Baglan - Bungalow Conversion	
TITLE	
Proposed Street Scene	
CLIENT	
Mr & Mrs R Hibbard	
DRAWN BY	DATE
Gareth Owen	08.08.21
SCALE (@A1)	PROJECT NO.
1 : 65	GOOD RH01
DRAWING NO.	REV
SD11	P4
GARETH OWEN CONCEPT DESIGNS LTD	
gareth@owenconceptdesigns.co.uk 01480 450000	