


Superseded

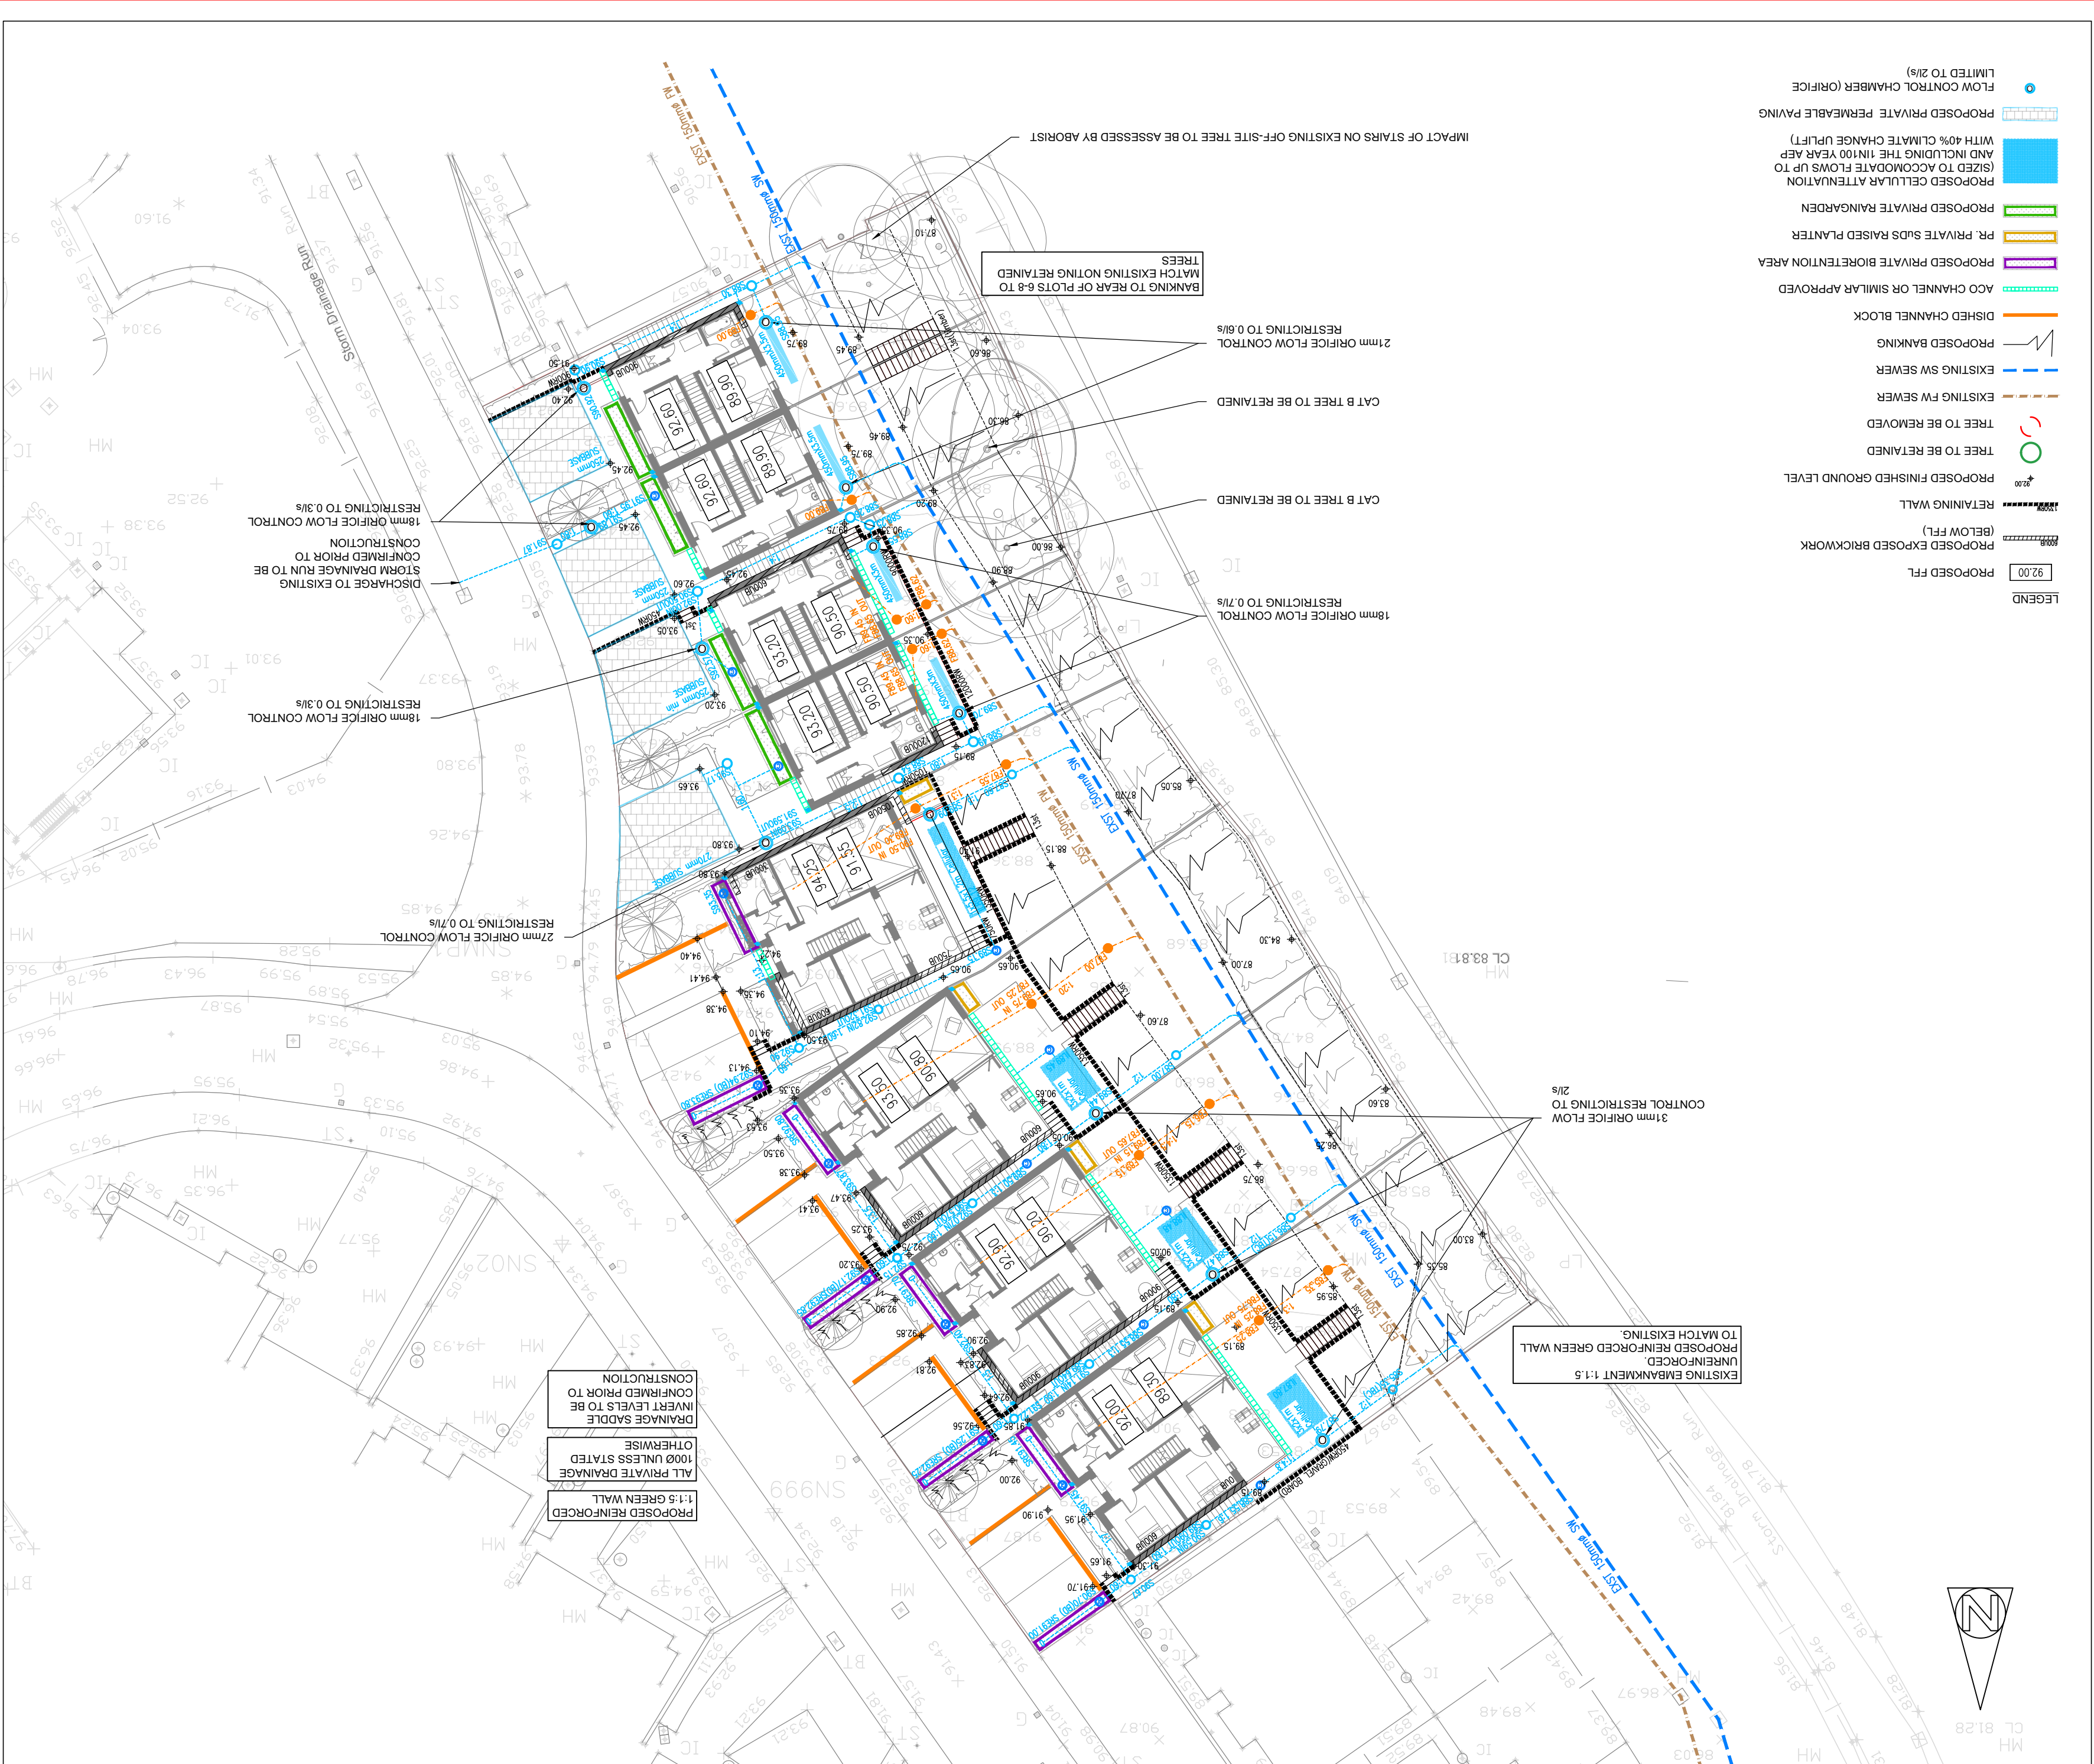

DATE: June-2021		JOB NO.: 2122		Dwg. NO.: 100		REV.: B	
DRAWN: SJD		CHK: Information		STATUS: 1:250 @ A2		SCALE: 1:250 @ A2	
Engineering Layout							
DRAWINGS TITLE: Wellspring, Pearson Way, Neath							
PROJECT:  PHG CONSULTING ENGINEERS 62A ALBANY ROAD CARDIFF CF24 3RR T : +44(0)29 2030 2521 E : enquiries@phg-consulting.com W : www.phg-consulting.co.uk @PHG_consulting www.linkedin.com/company/phg-consulting-engineers							
CLIENT: 							
AMENDMENTS							
REV.	DATE	DETAILS	BY	CHK			
-	08.06.21	First Issue	MP	SJD			
A	13.07.21	DRAINAGE UPDATED	MP	SJD			
B	10.08.21	ARC LAYOUT UPDATED	MP	SJD			

File name: