


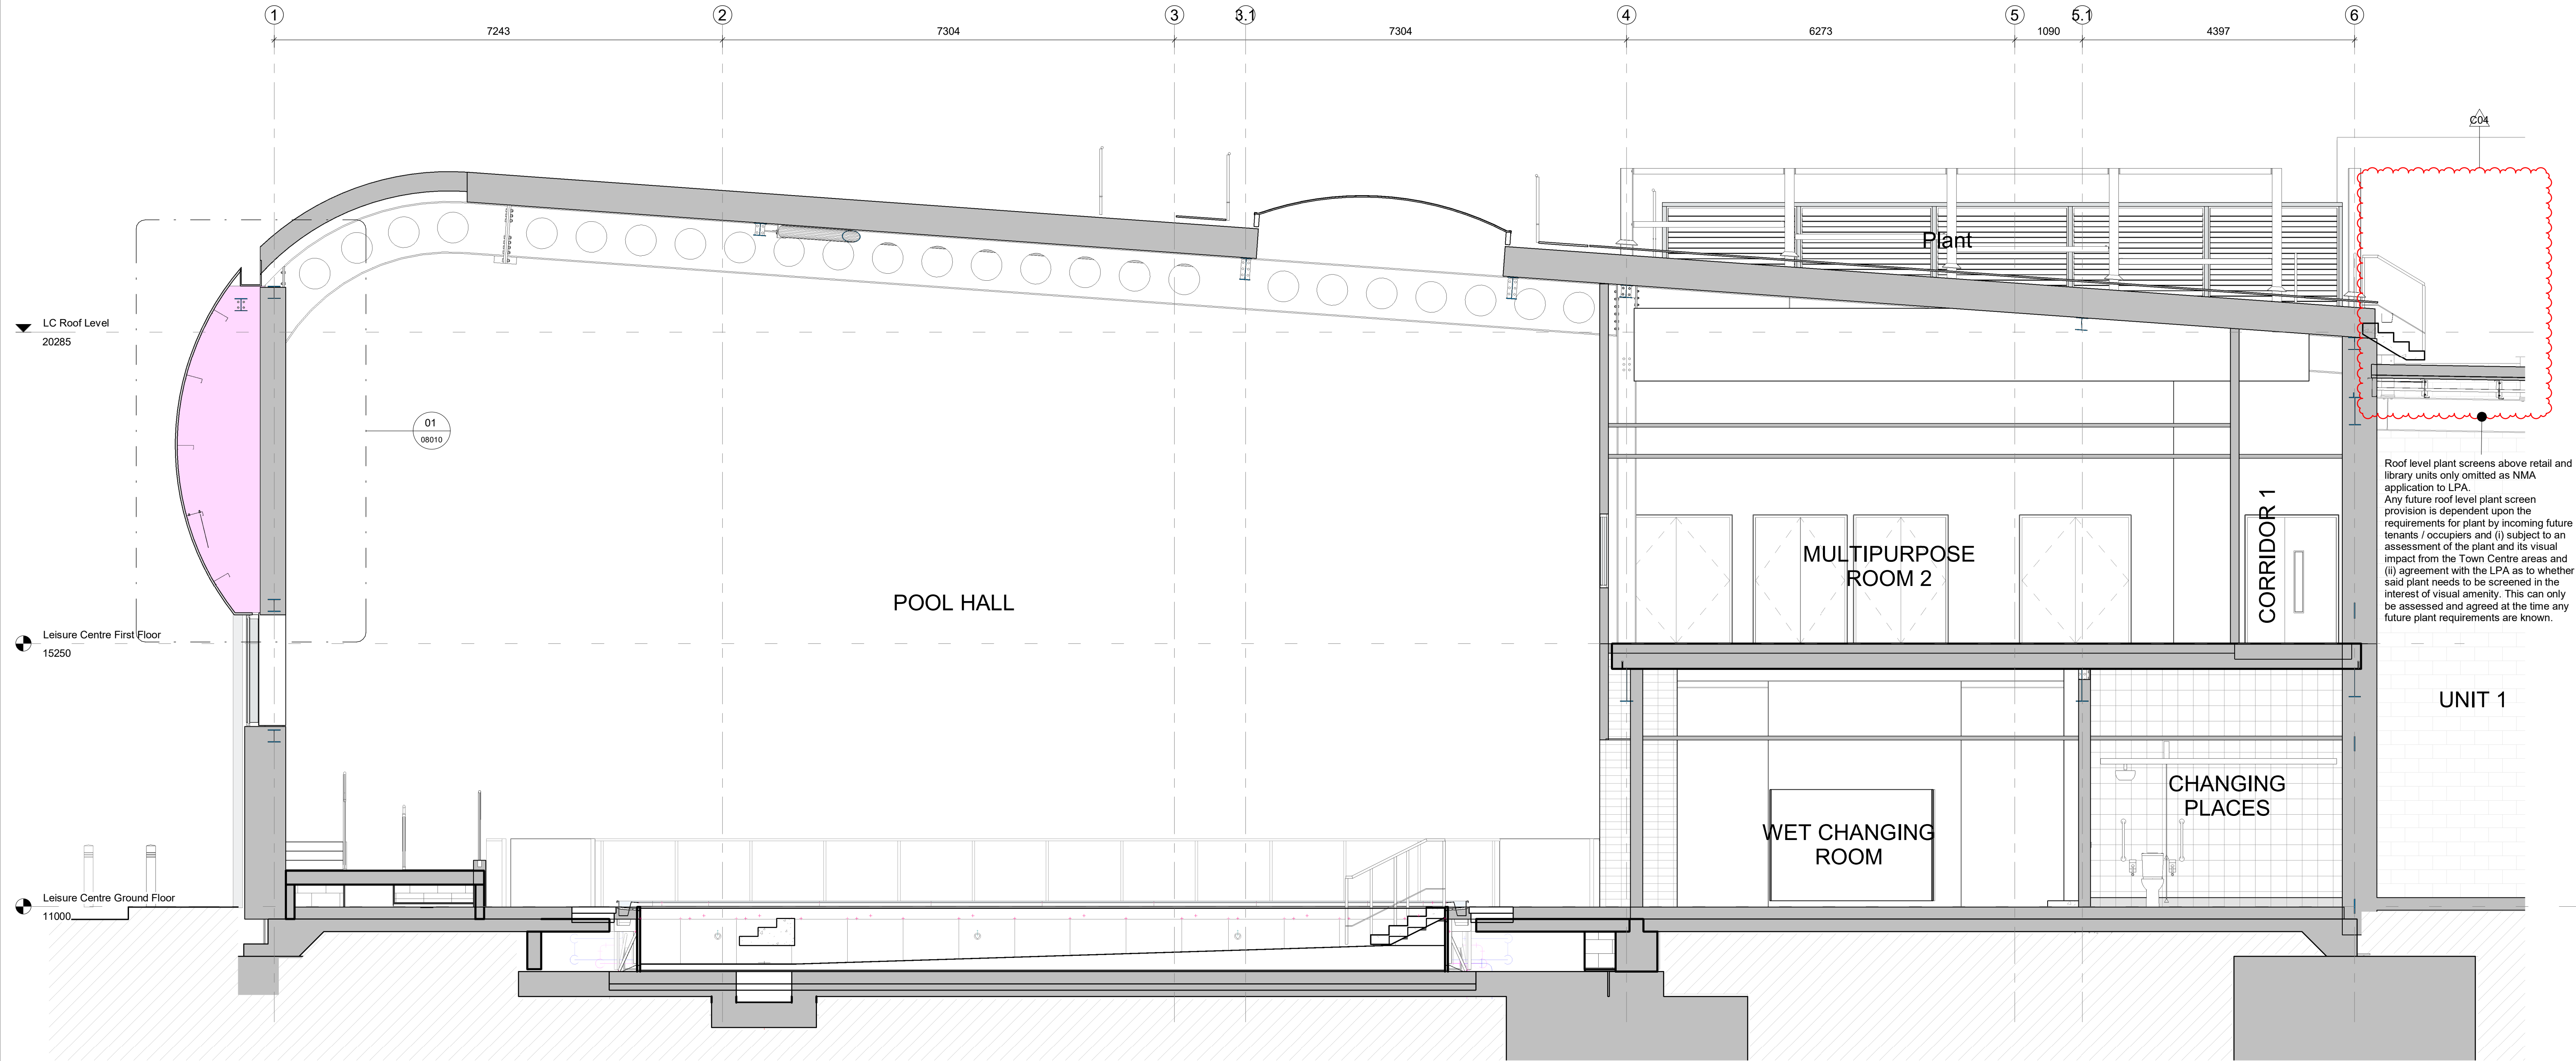

Section C
1 : 50

PLEASE NOTE:
All drawings are to be read in conjunction with all other Holder Mathias drawings and specifications and all other consultants information including but not limited to:

- Acoustics
- Fire
- Structural / Civil
- Mechanical and electrical

Leisure Centre Target U-Values as per Hydrock information	
Input Parameter	Value
Wall U-value [W/m²K]	0.15
Floor U-value [W/m²K]	0.15
Roof U-value [W/m²K]	0.15
Air Permeability [m³/m².h @ 50Pa]	4.00
Window U-value [W/m²K]	1.40
Window G-value	0.40
Gym window G-value	0.25 (0.3max)

C04	A5	30.07.21	LMB	Roof level plant screens above retail and library units omitted
C03	A5	07.04.21	JP	General update
P04	S1	08.01.21	JP	Updated to reflect steelwork and cladding changes
P03	S1	26.06.20	JP	General update through design development
C02	A3	01.06.20	JP	Amendments following PAC process
C01	A3	20.04.20	AP	Issued for PAC; updated plant screen and fall prevention on roof
P02		08.04.20	AP	Updated facade and Roof Profile
P01		06.03.20	AP	Approved By Client
		03.03.20	AP	First Issue
Rev.	Status	Date	Check Description	

Holder Mathiasarchitects

T +44 (0) 20 7287 0735
www.holdermathias.com
London Cardiff Munich

Project
**Leisure & Retail Development
Neath Town Centre Phase 2
NPTCBC & Kier Construction**

Title
Leisure Centre Section C

Job No. Scale at A1 Status Rev. Ext. Int.
4506 As indicated A5 C04

Project	Originator	Zone	Level	Type	Role	Sheet
NTCLR-D-HMA-XX-ZZ-DR	-A	-00101				

ISO 14001 : 2015 ISO 9001 : 2015 RIBA Chartered Practice
Please consider the environment before printing this document.
Refer to dimensions where provided - do not scale from this drawing