


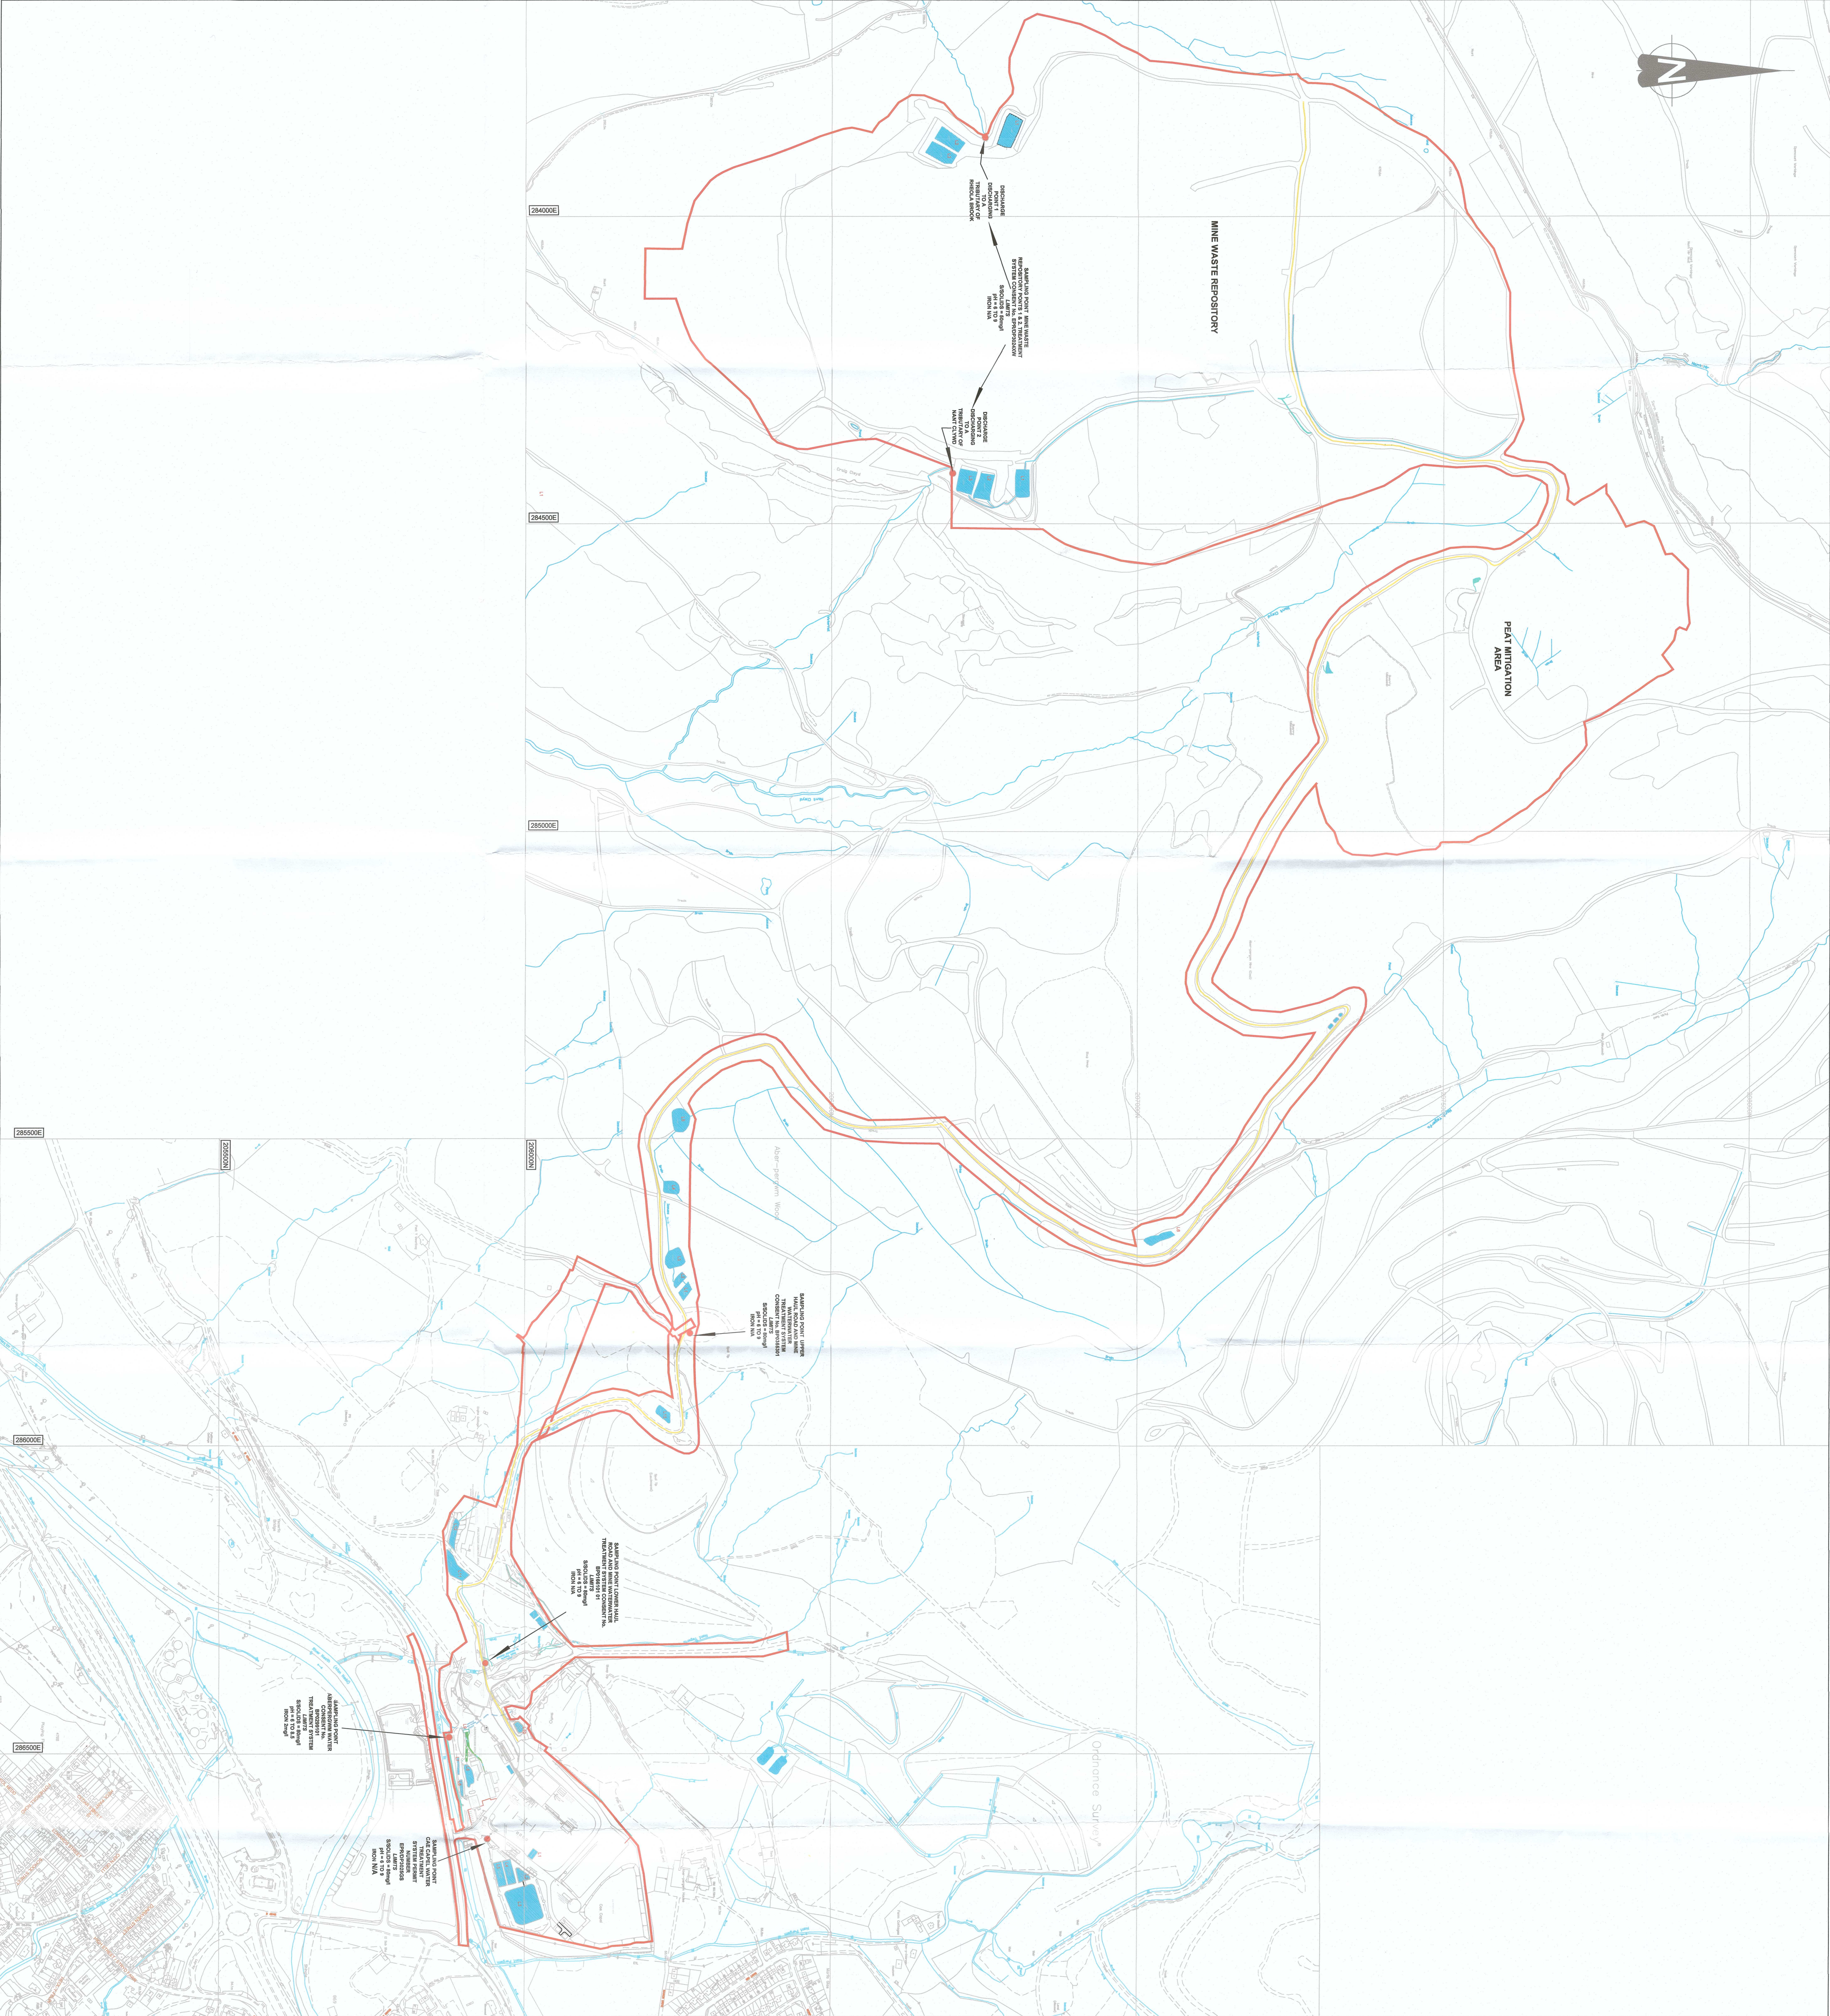

Reference

- Lagoon
- Discharge / Sample point
- Haul Road
- P2014/0729 PLANNING BOUNDARY

		REVISION			
CLIENT		DETAILS		DATE	
ENERGYBUILD Ltd.		ABERPERWM COLLIERY		DRAWN	
PROJECT		WATER TREATMEANT & MONITORING		CHK'D	
DRAWING TITLE		DRAINAGE SYSTEM PLAN		APP'D	
DRG No.		SCALE		DATE	
EB/SD/S/LS		1:4000		JULY_2021	
DRAWN BY		CHECKED BY		APPROVED BY	
JD		JD		JD	