


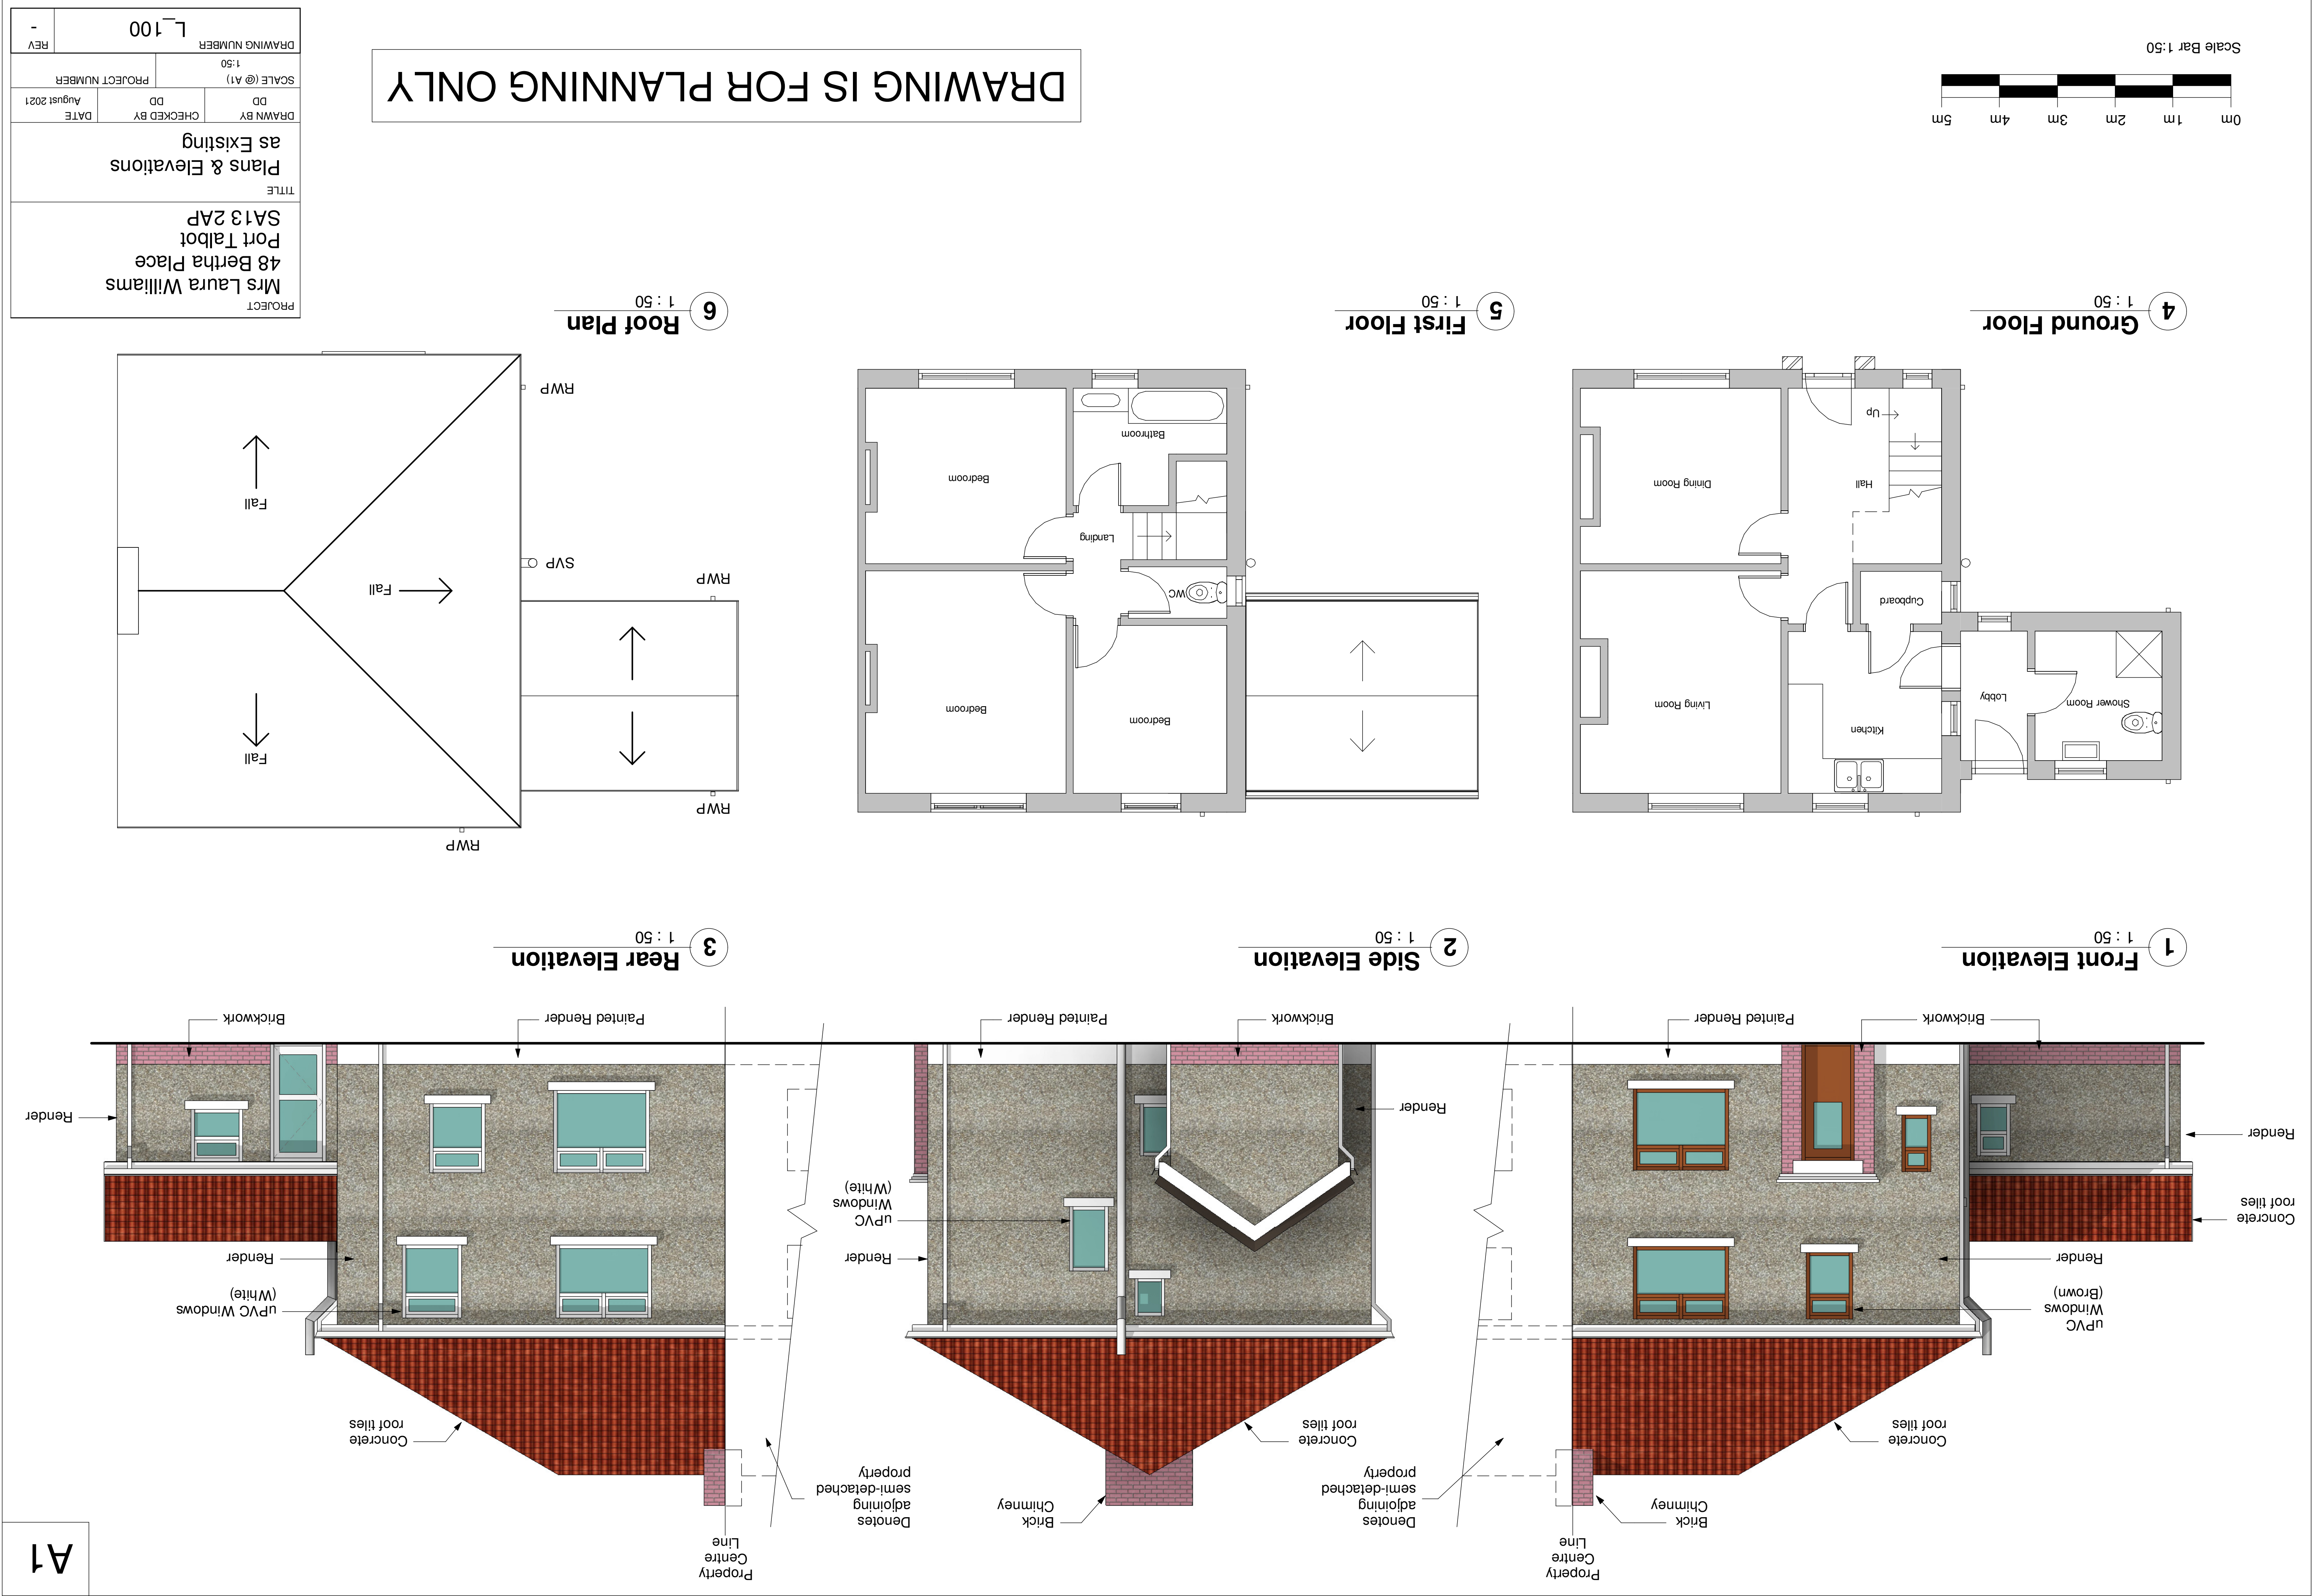

DRAWING IS FOR PLANNING ONLY