
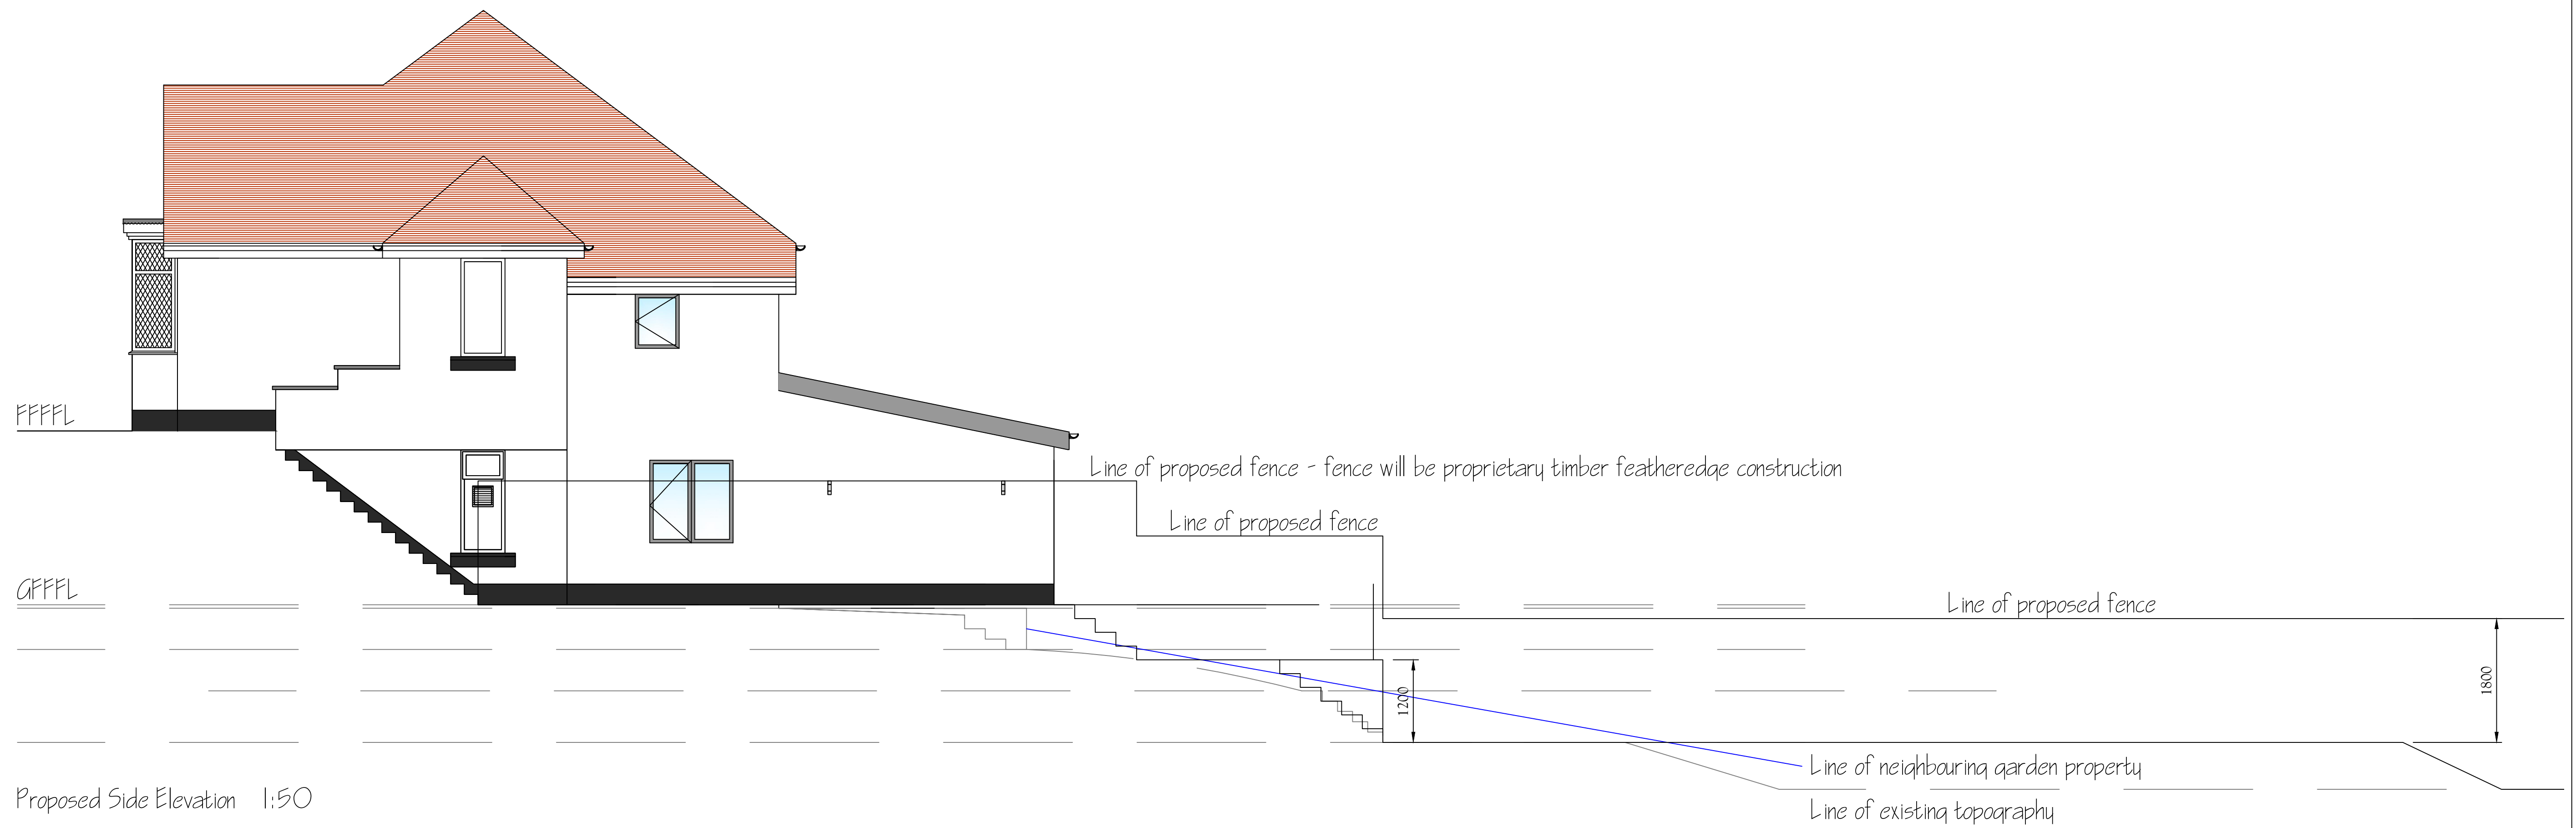


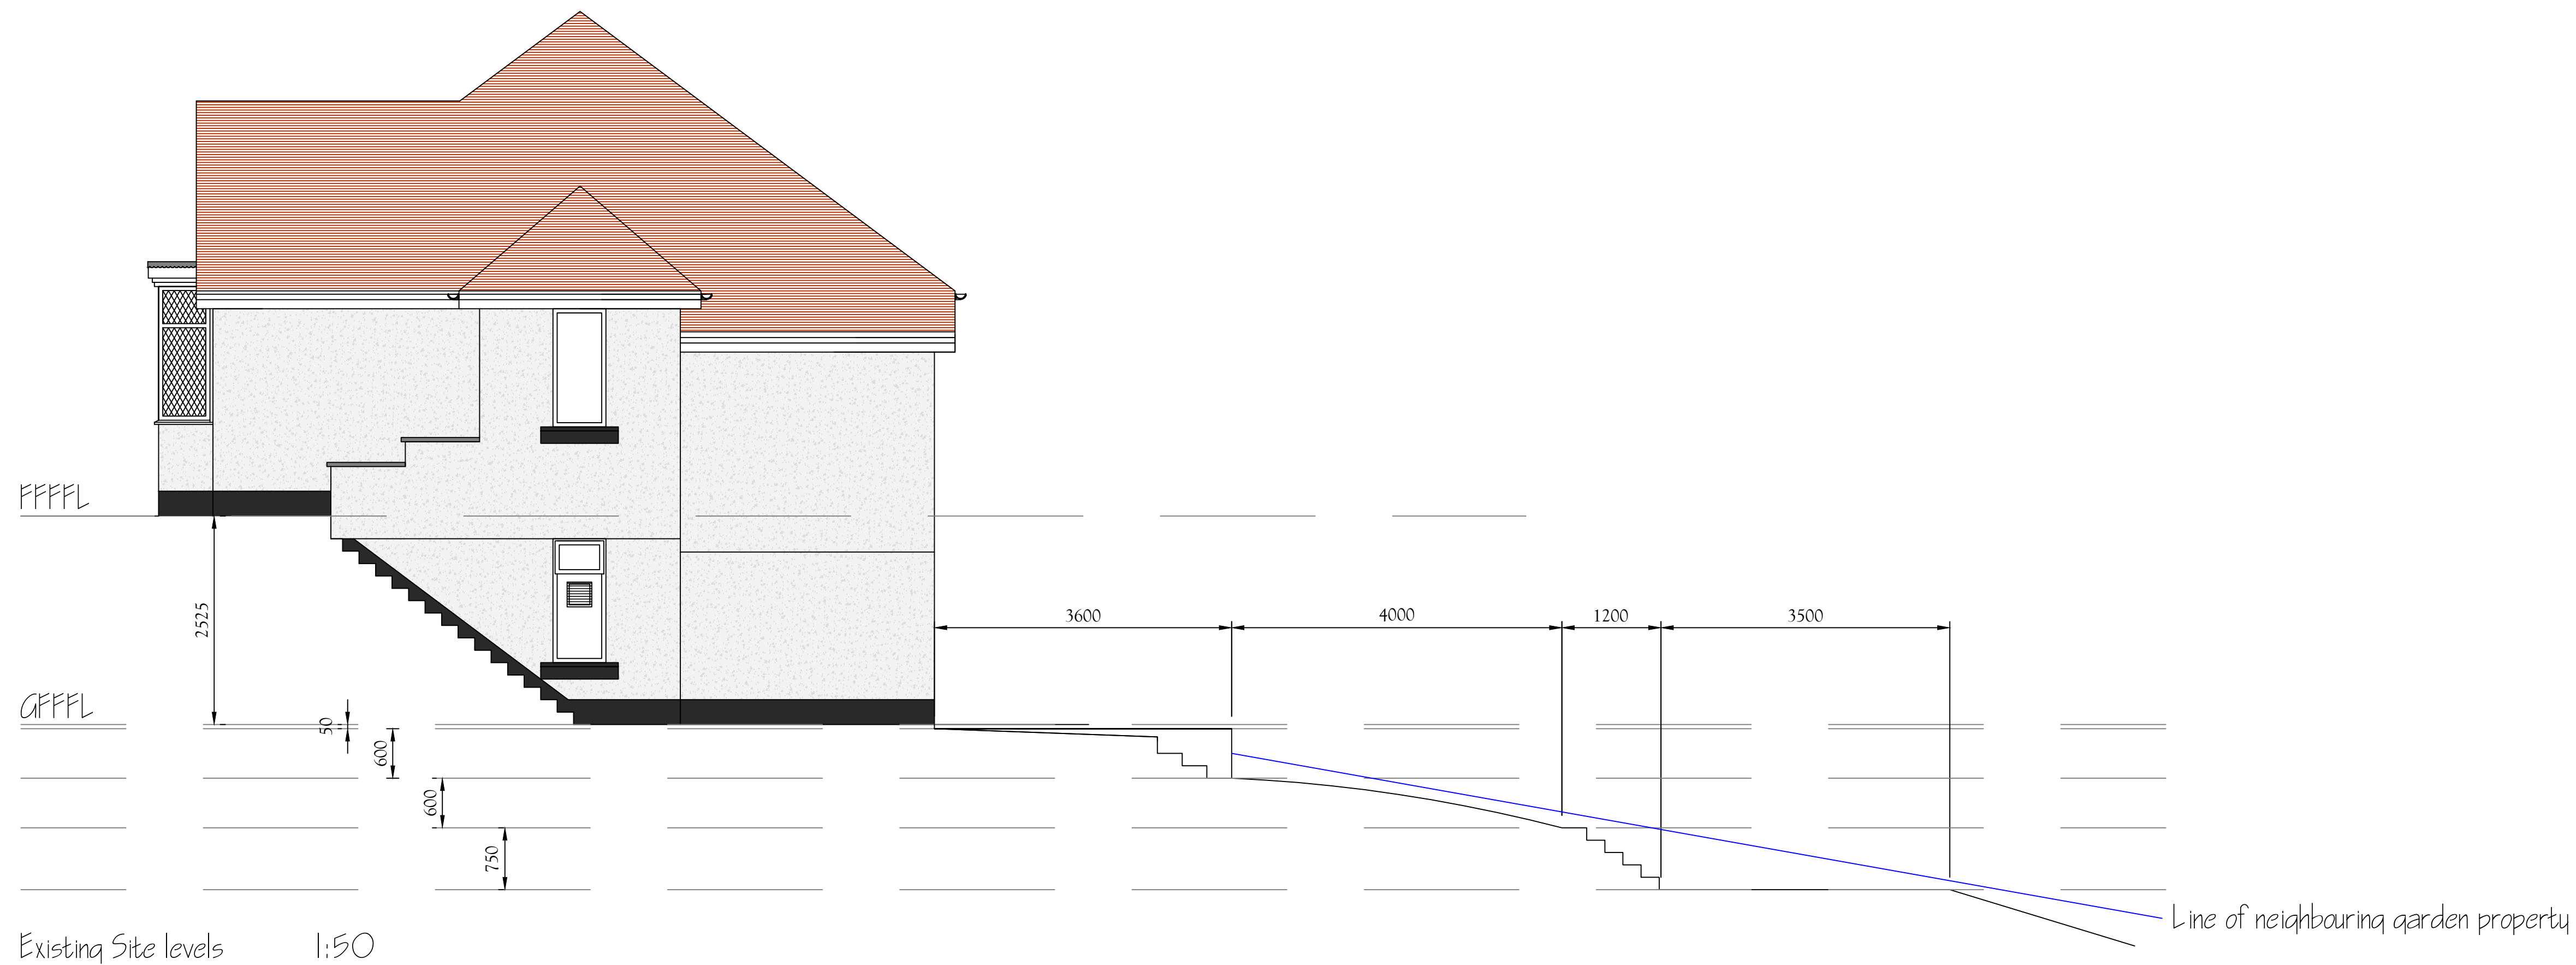

DRAWING TITLE: Topography Review

DRAWING NUMBER: SSRE-2-004E

DATE: 19.06.21

PROJECT: Single Storey Rear Extension

PROJECT ADDRESS: 82 Lewis Road, Neath, SA11 1DQ.