


SITE POSTCODE: SA8 4EZ
SITE GRID REFERENCE: SN726042
EASTING: 272648 / NORTHING: 204282

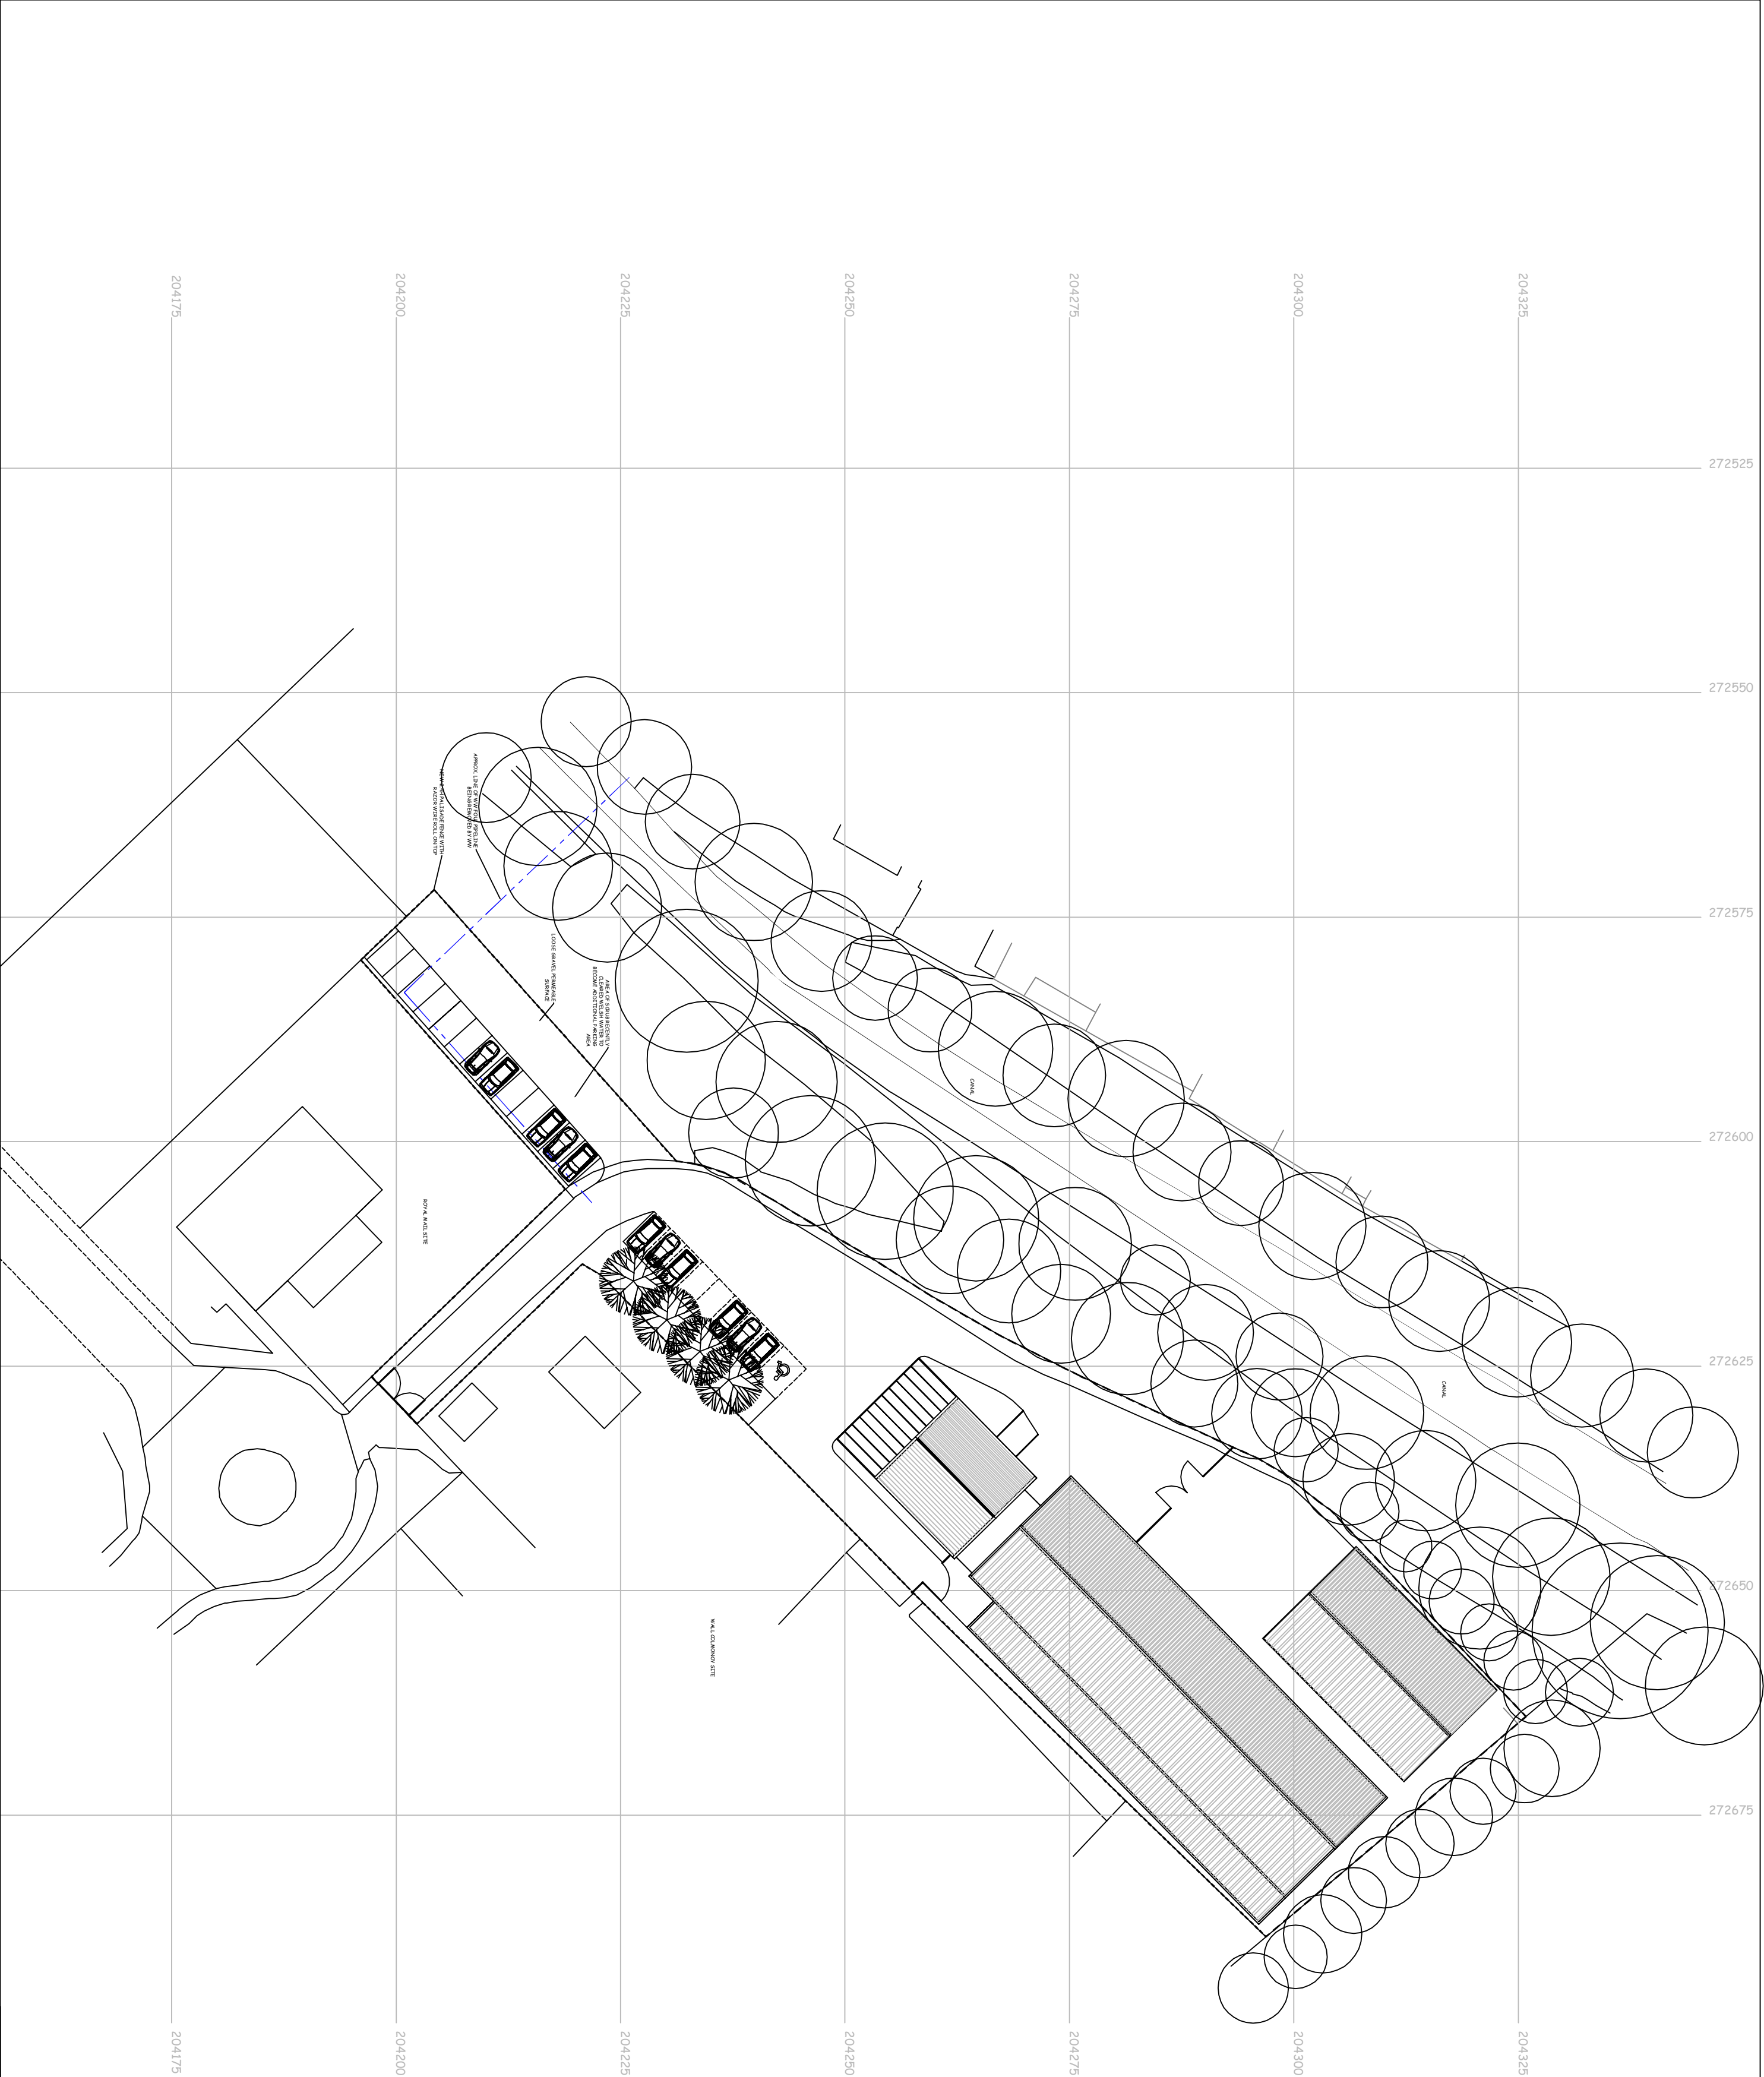

Rev	Description	Date	Initial
Final			
UNIT 2 GILBERSTON COURT, ALLOY INDUSTRIAL ESTATE, PONTARDAW			
Title:			
GENERAL SITE LAYOUT			
Date:	AUG. 2021	Drawn:	MIS
Scale(s):	1:500 @ A2	Issue:	PLANNING
DWG No:	21/848/12	Revision:	
Disc:	Alloy Ind Estate_Site2.dwg		
SGM planning ARCHITECTS Town Planning 69 Walter Road, Swansea, SA1 4QA - Tel: 01792 648380			
This drawing and the works shown are the copyright of SGM Planning and may not be amended or reproduced without express written permission. Dimensions shown should be confirmed on site. Any discrepancies should be noted as soon as possible. Ⓐ Ⓒ			