


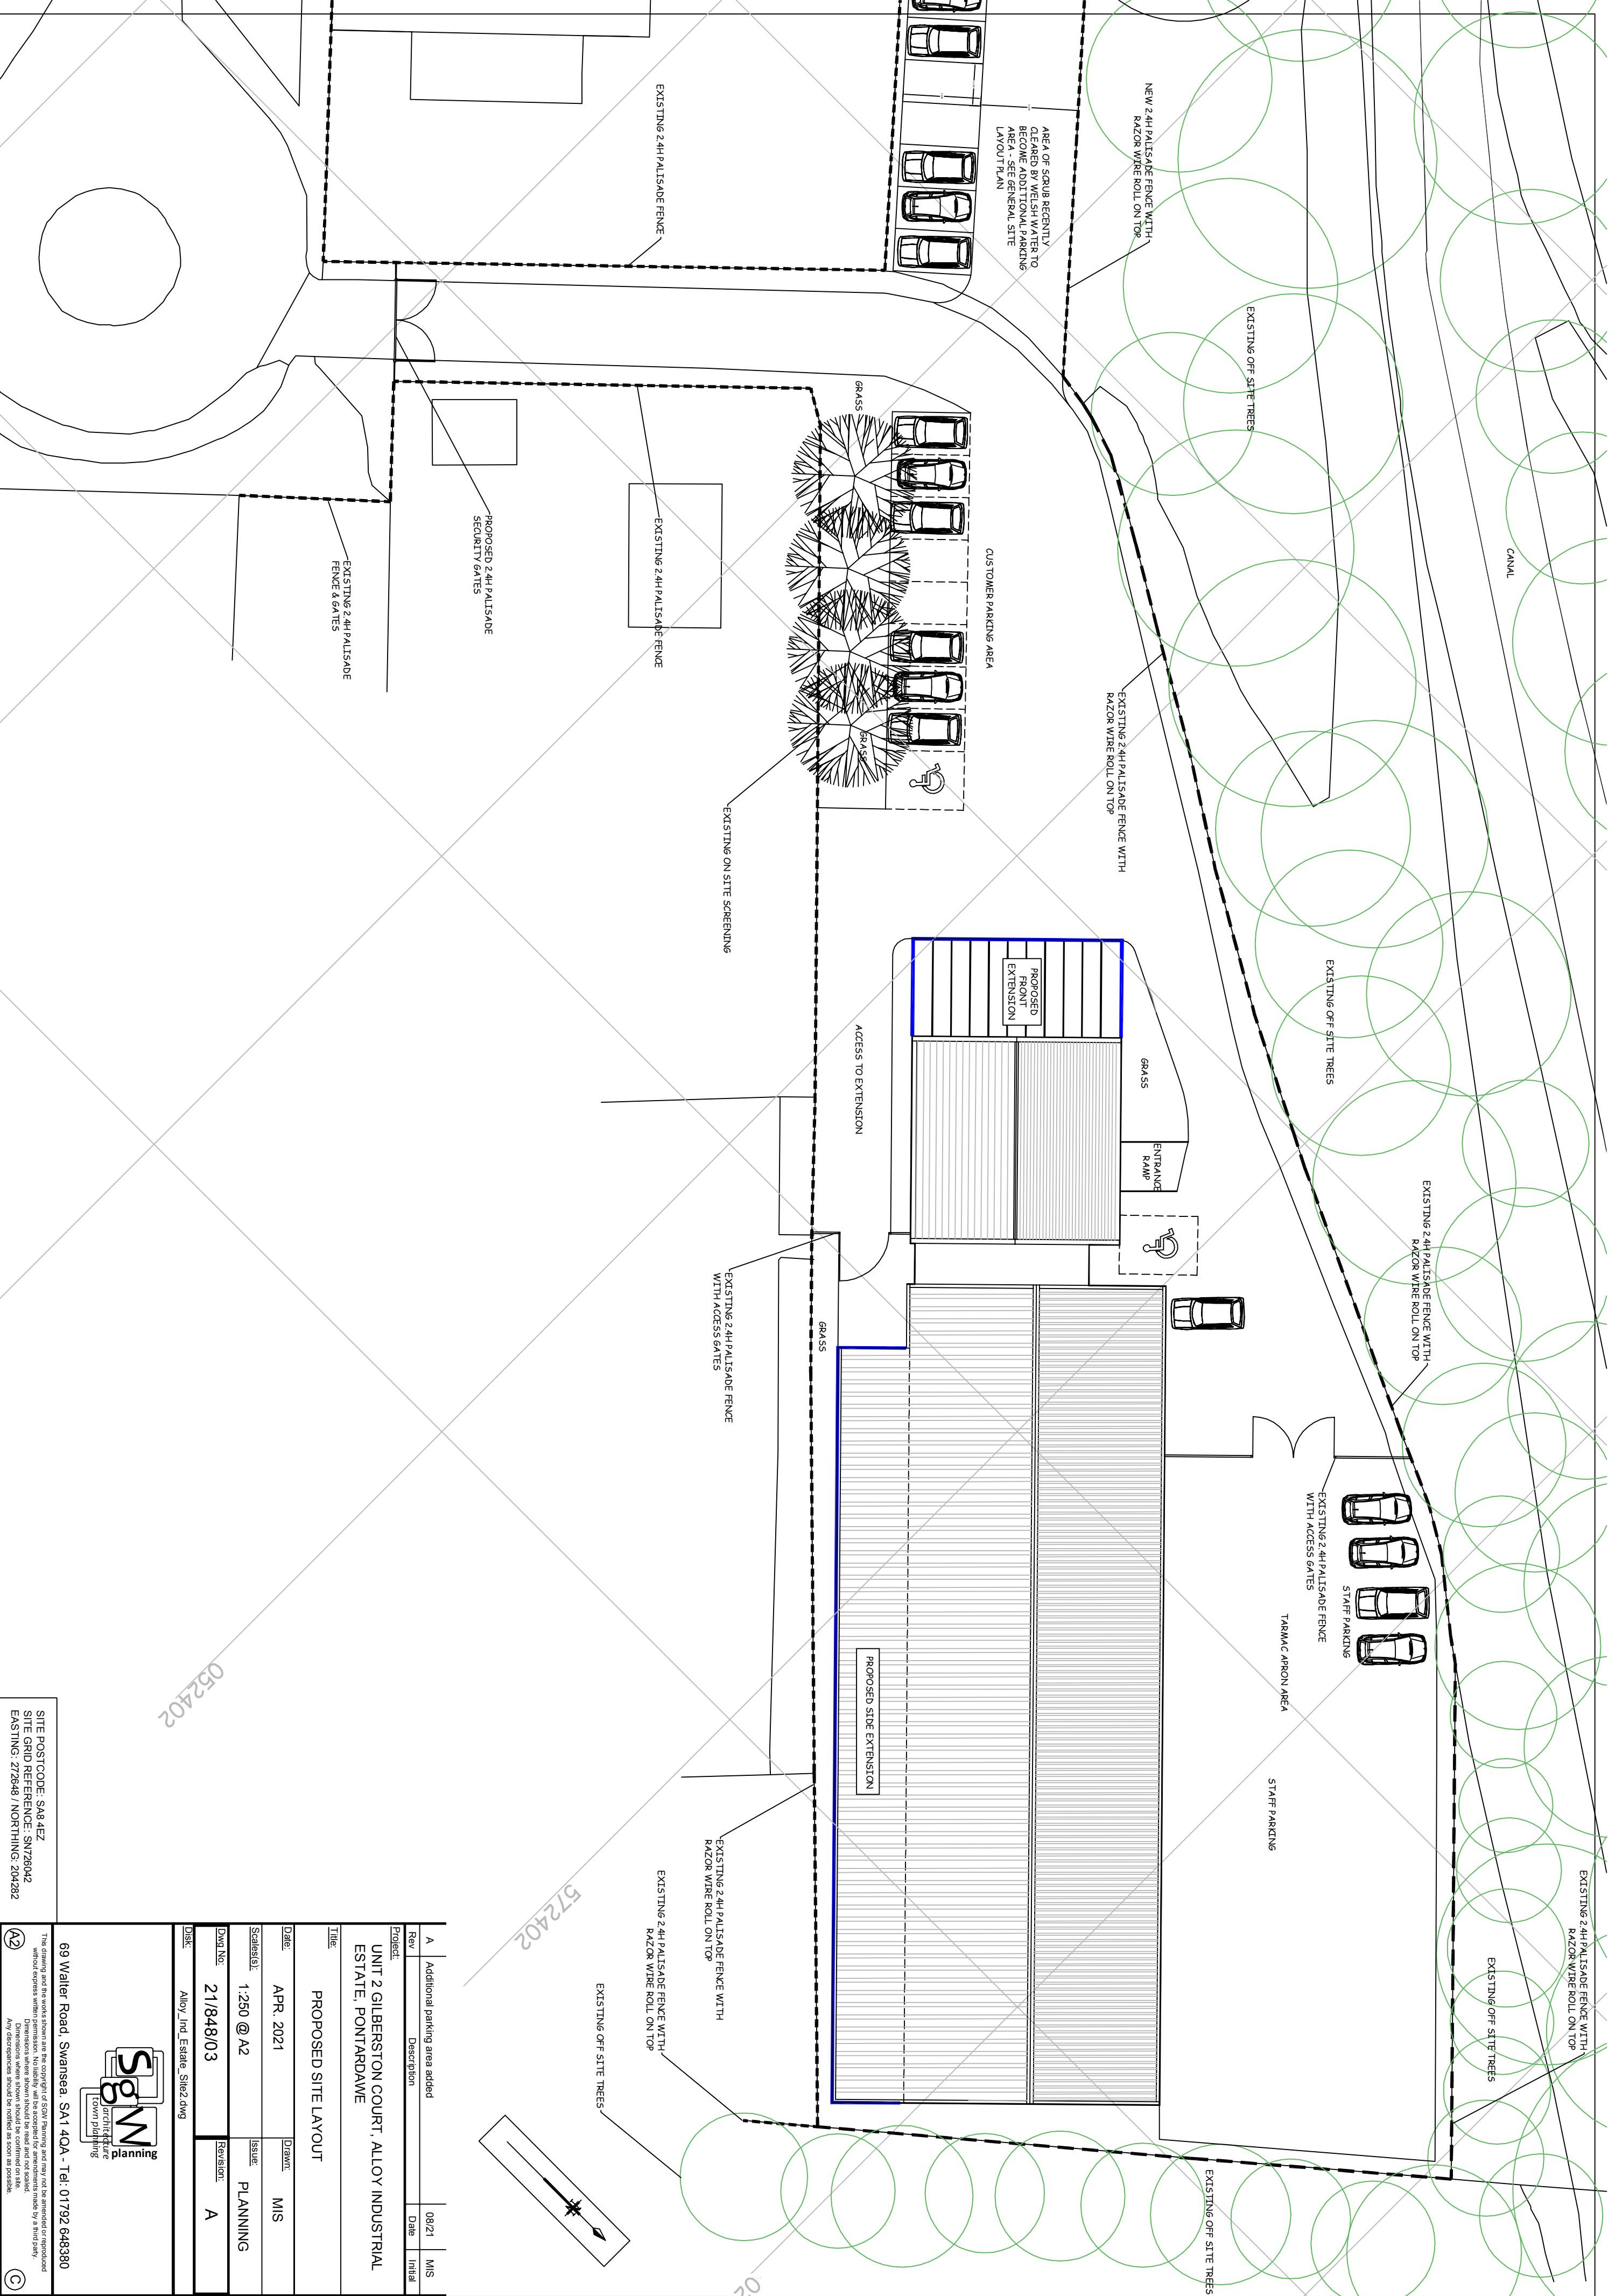

Rev		Description		Date	Initial
A		Additional parking area added		08/21	MIS
Project					
UNIT 2 GILBERSTON COURT, ALLOY INDUSTRIAL ESTATE, PONTARDAWE					
Title					
PROPOSED SITE LAYOUT					
Date	APR. 2021	Drawn	MIS		
Scale(s)	1:250 @ A2	Issue	PLANNING		
DWG No:	21/848/03	Revision:	A		
Disc	Alloy_Ind_Estate_Site2.dwg				

SgM

architectural
town planning

69 Walter Road, Swansea, SA1 4QA - Tel: 01792 648380

The drawing and the works shown are the copyright of SGM Planning and may not be amended or reproduced without express written permission. Variations will be accepted for amendments made by a third party. Dimensions where shown should be confirmed on site. Any observations should be raised as soon as possible.

A2