



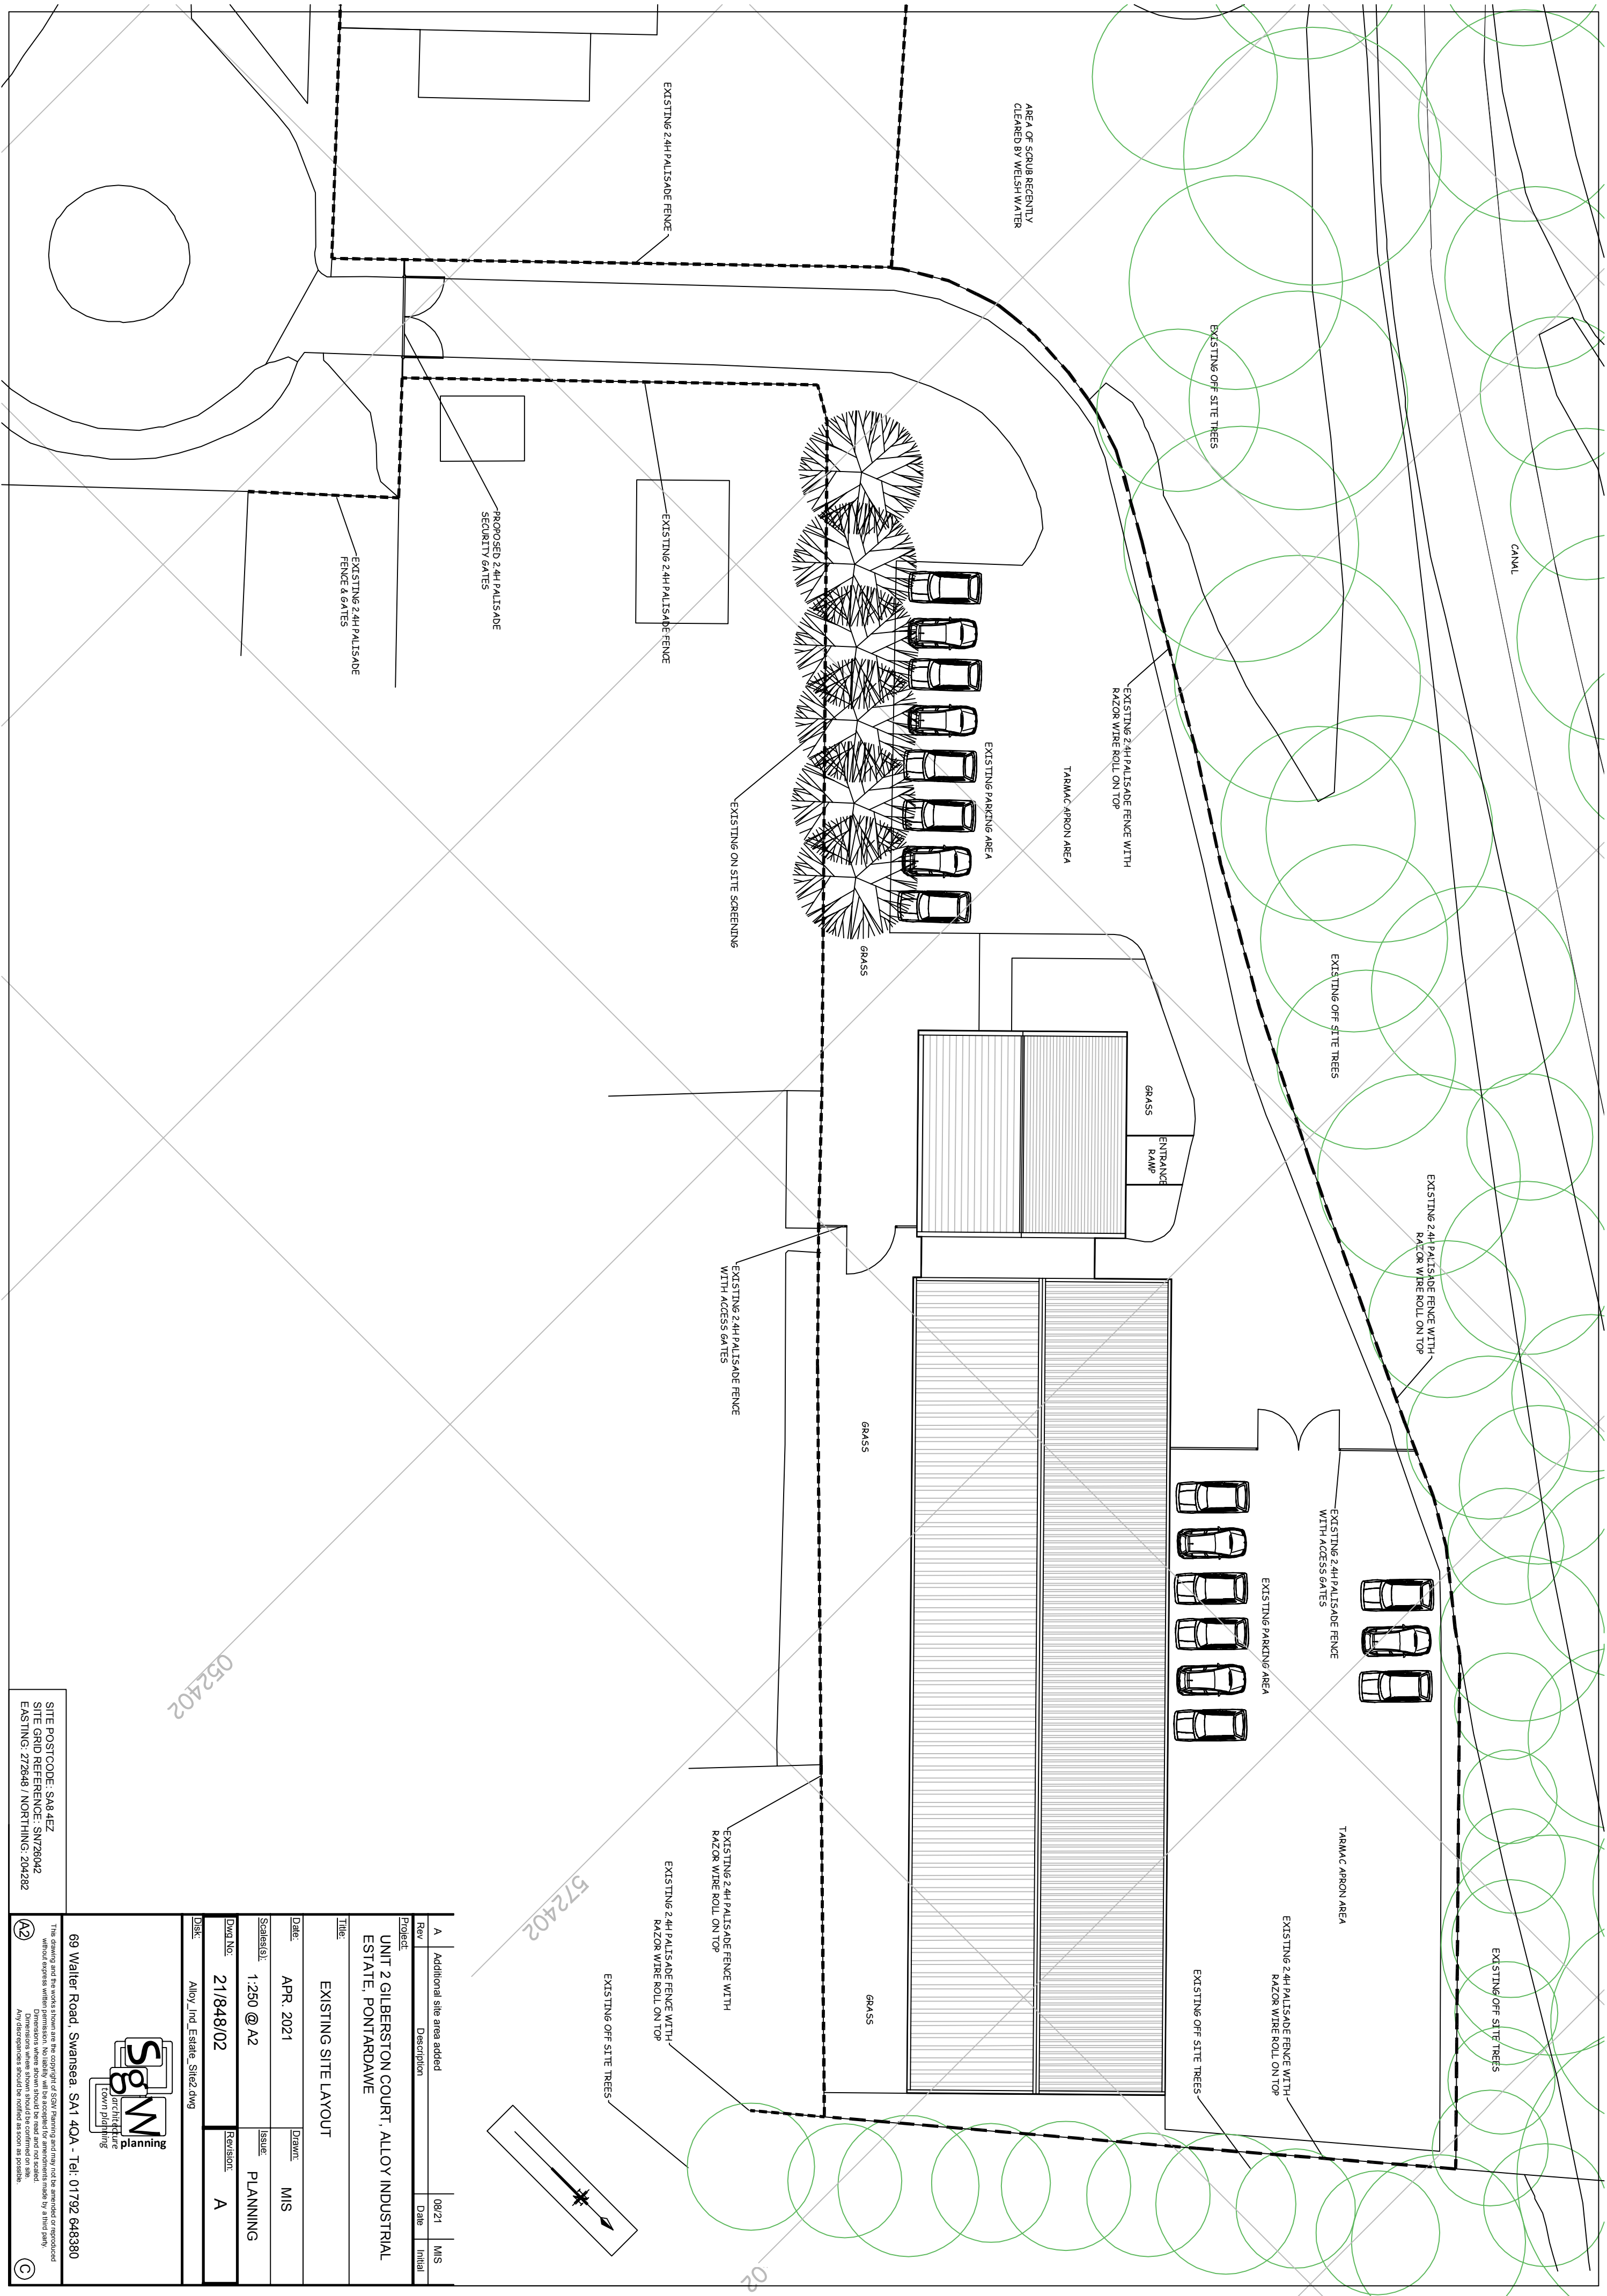

A	Additional site area added	08/21	MIS
Rev	Description	Date	Initial

Project:	UNIT 2 GILBERSTON COURT, ALLOY INDUSTRIAL ESTATE, PONTARDawe			
Title:	EXISTING SITE LAYOUT			
Date:	APR. 2021	Drawn:	MIS	
Scale/Std.:	1:250 @ A2	Issue:	PLANNING	
Dwg No.:	21/848/02	Revision:	A	
Disc:	Alloy Ind Estate Sheet 2mg			

69 Walter Road, Swansea. SA1 4QA - Tel: 01792 648380

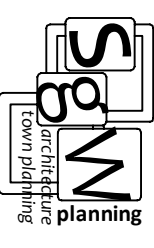

This drawing and the works shown are the copyright of SGM Planning and may not be amended or reproduced without express written permission. No liability will be accepted for inaccuracies made by a third party.

Dimensions where shown should be read and not scaled.

Dimensions where shown should be confirmed on site.

Any discrepancies should be notified as soon as possible.