


SITE POSTCODE: SA8 4EZ
SITE GRID REFERENCE: SNZ78042
EASTING: 725648 / NORTHING: 204282

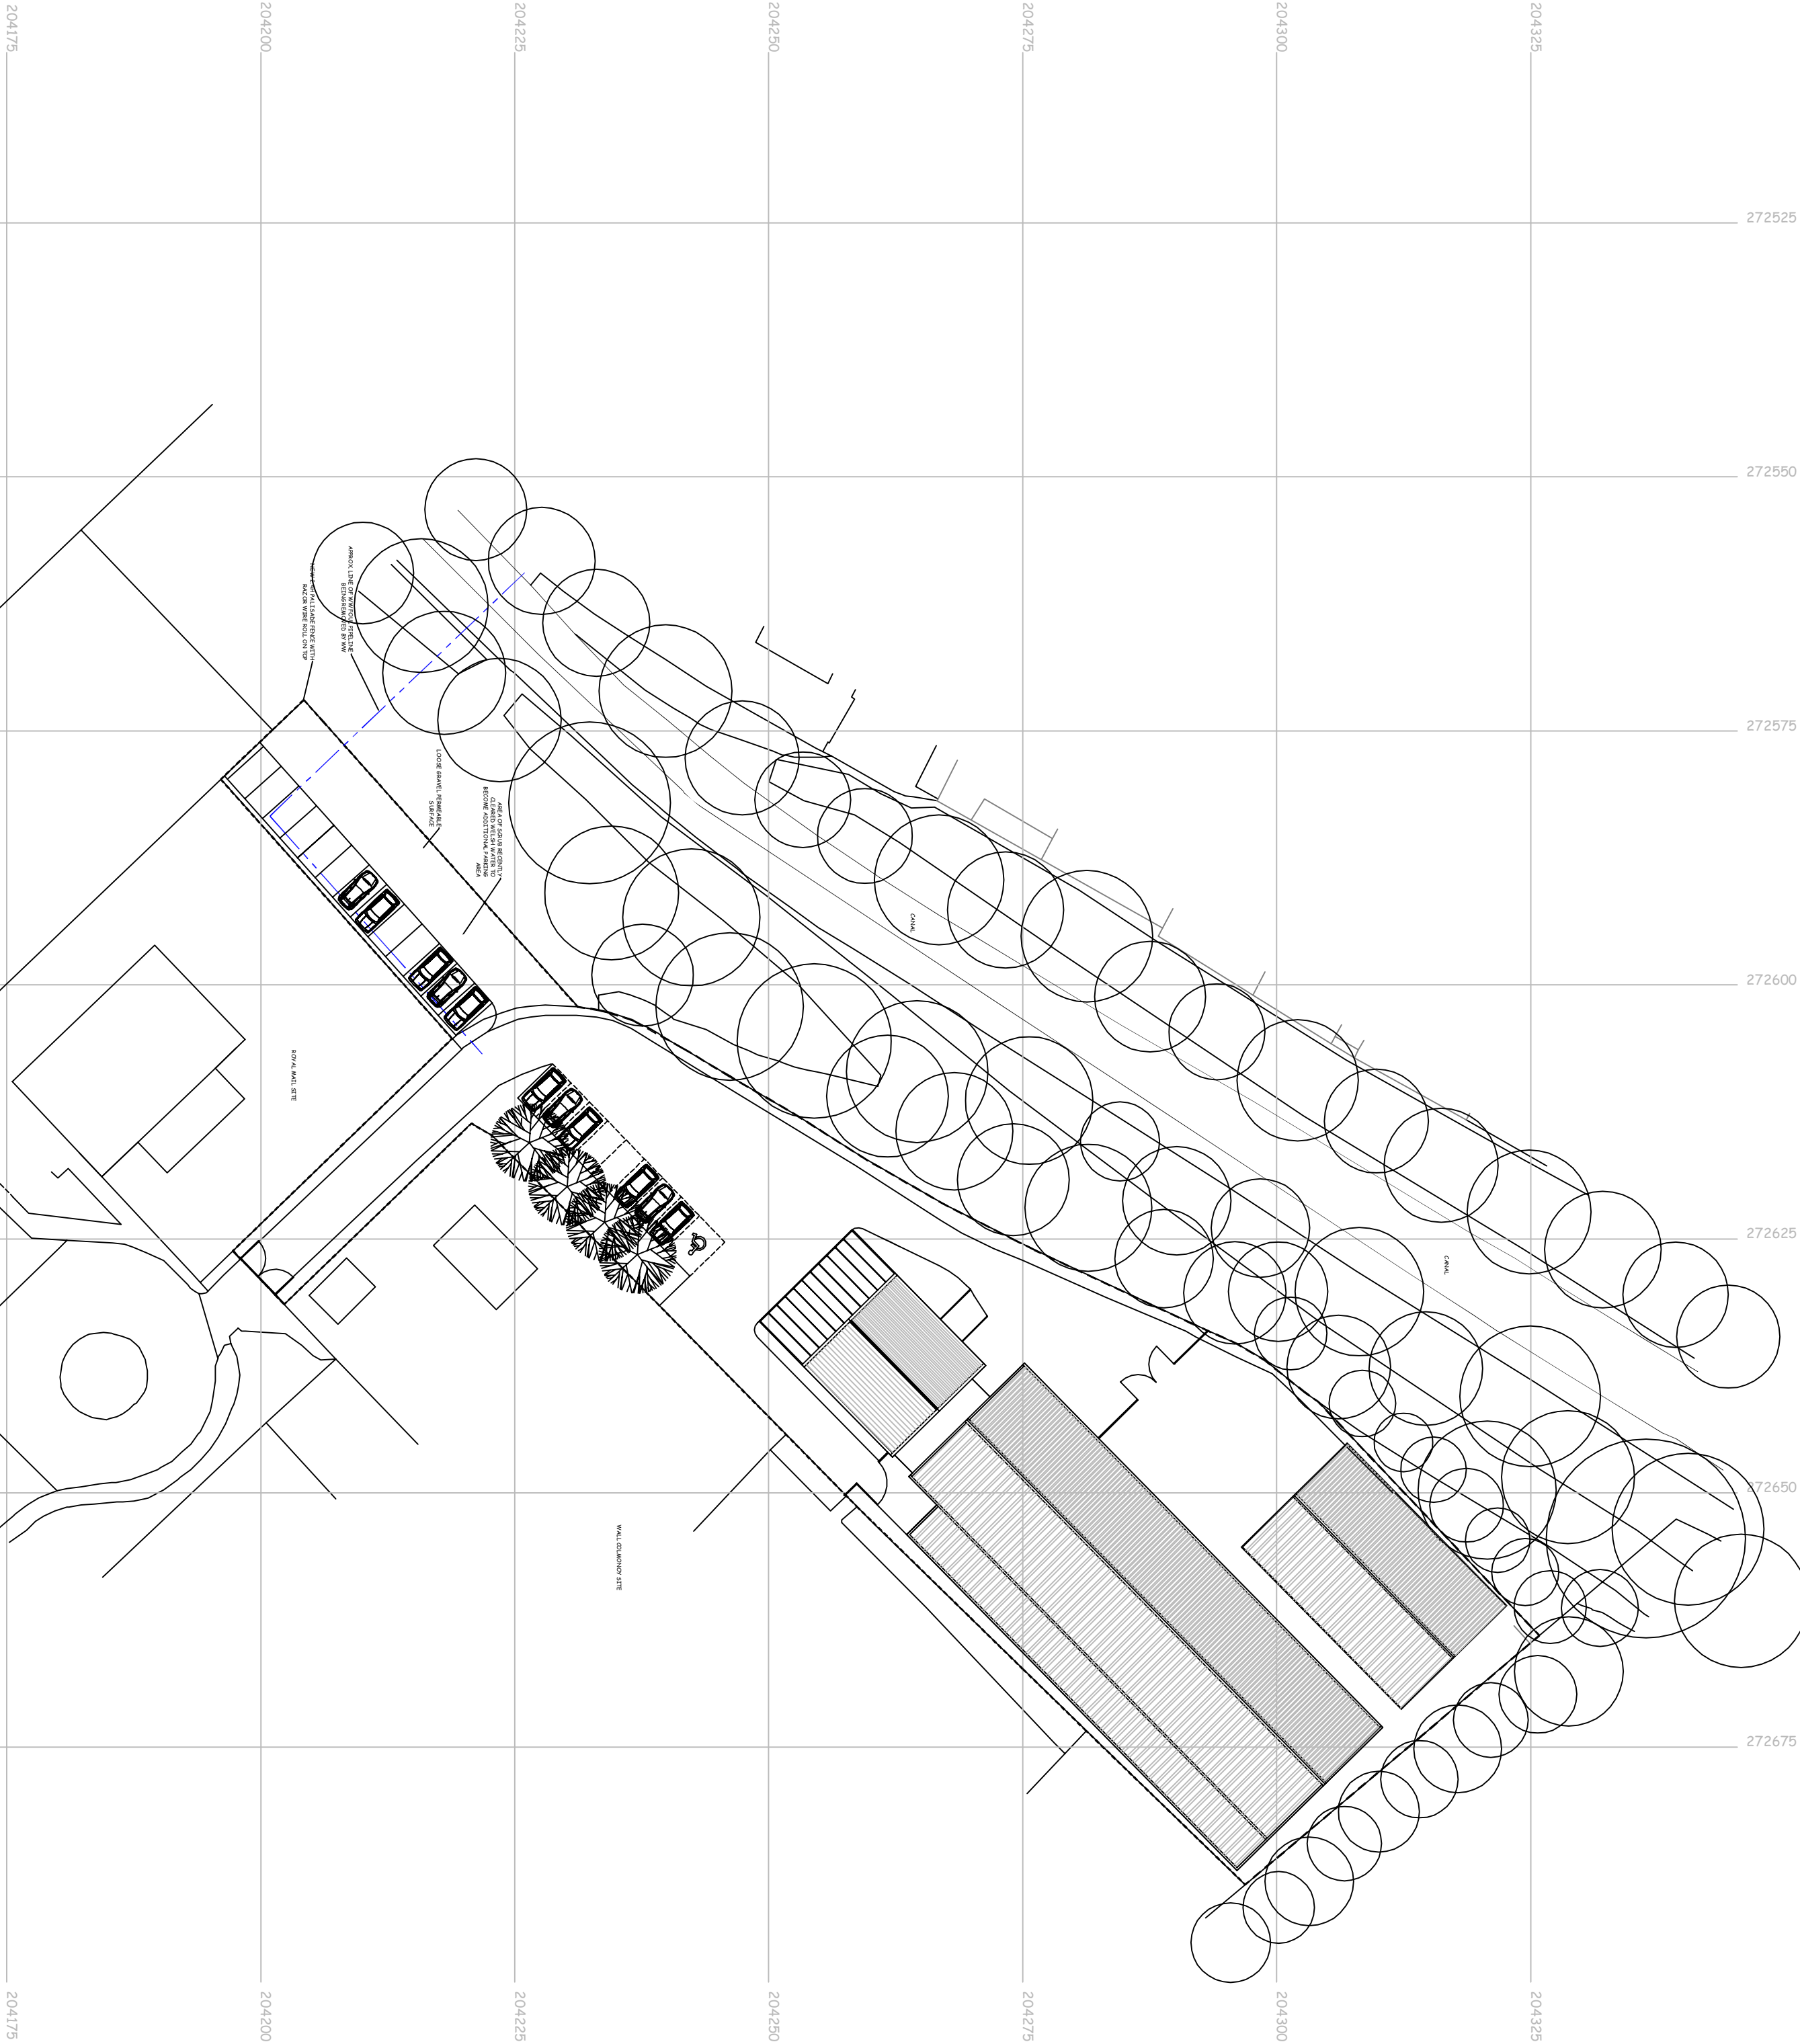

Rev.	Description	Date	Initial
1	Project		

UNIT 2 GILBERTSTON COURT, ALLOY INDUSTRIAL ESTATE, PONTARDawe


GENERAL SITE LAYOUT

Date:	AUG. 2021	Drawn:	MIS
-------	-----------	--------	-----

Scale(s):	1:500 @ A2	Issue:	PLANNING
-----------	------------	--------	----------

Dwg No.:	21/848/12	Revision:	
----------	-----------	-----------	--

DSC:	Alloy Ind Estate Site2.dwg
------	----------------------------

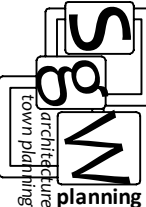

69 Walter Road, Swansea. SA1 4QA - Tel: 01792 648380

This drawing and the works shown are the copyright of SGM Planning and may not be amended or reproduced without express written permission. Dimensions shown should be confirmed on site. Any discrepancies should be resolved in favor of the client.

A2

C