


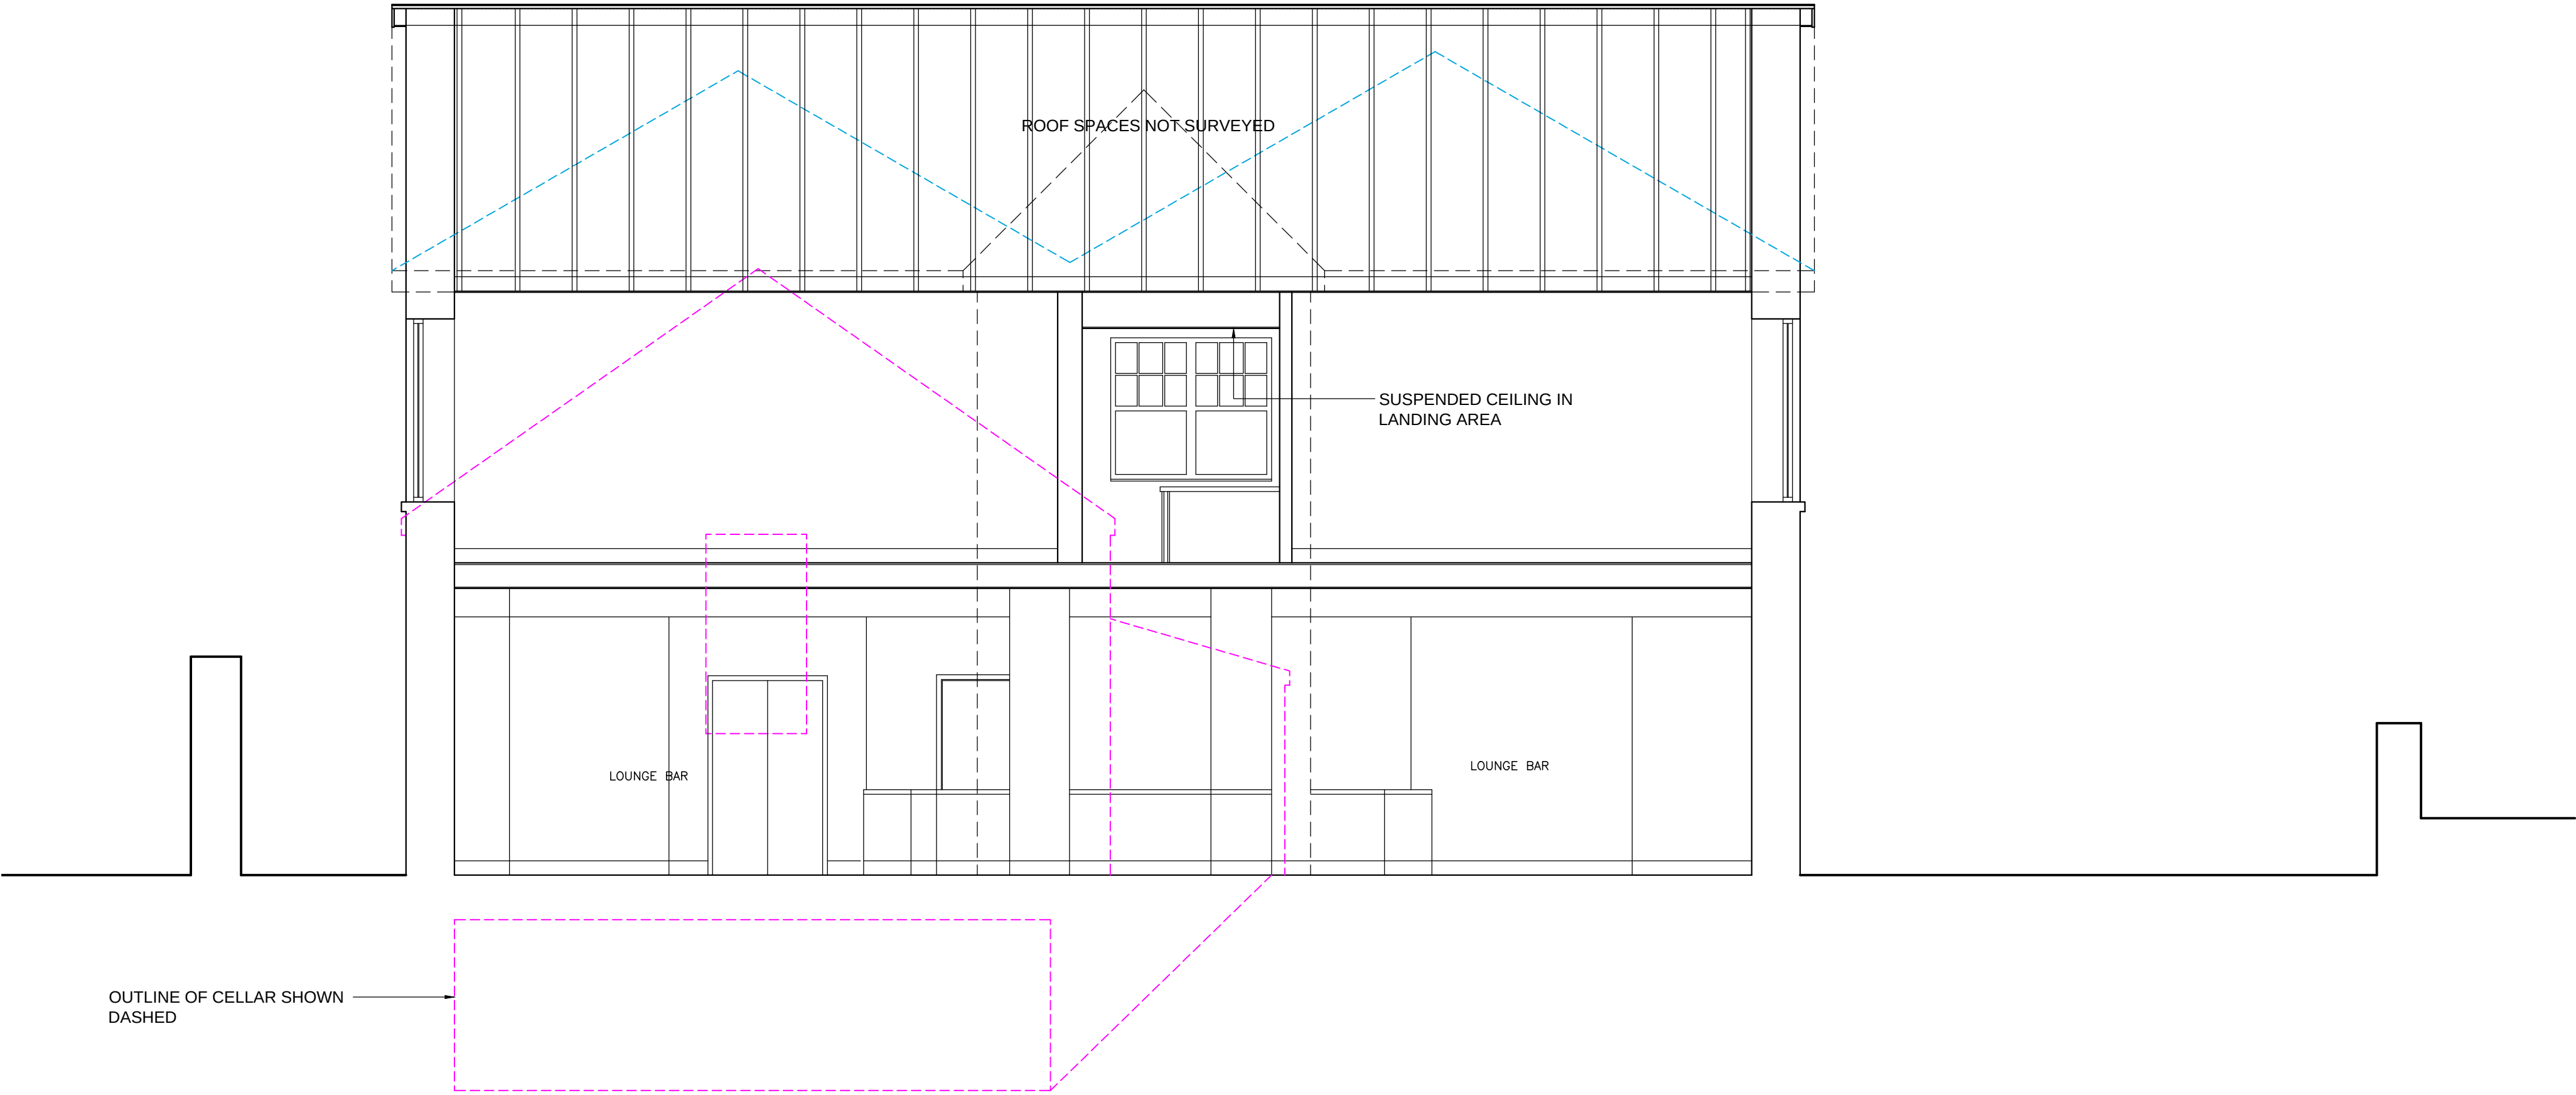

SECTION A-A



SECTION B-B



LOCATION PLAN

SCALE 1:1250



Do not scale this drawing. Report discrepancies in figured dimensions on site visit. This drawing is copyright.	Revisions:			Chk:
	Rev No.	Date:	Revision:	

Project:
DYNEVOR ARMS
DYNEVOR TERRACE
SWANSEA SA8 4HX

Title:
EXISTING SECTIONS

Scale: 1:50
Date: 0821
Project No. 4478

Drawn: RWJ
Checked: RWJ
Drawing No. (---)04

BEACON ARCHITECTURAL SERVICES — TY MONDAS TRECASTLE BRECON LD3 8UH — TEL: 01874 638082 — MOB: 07792695995