




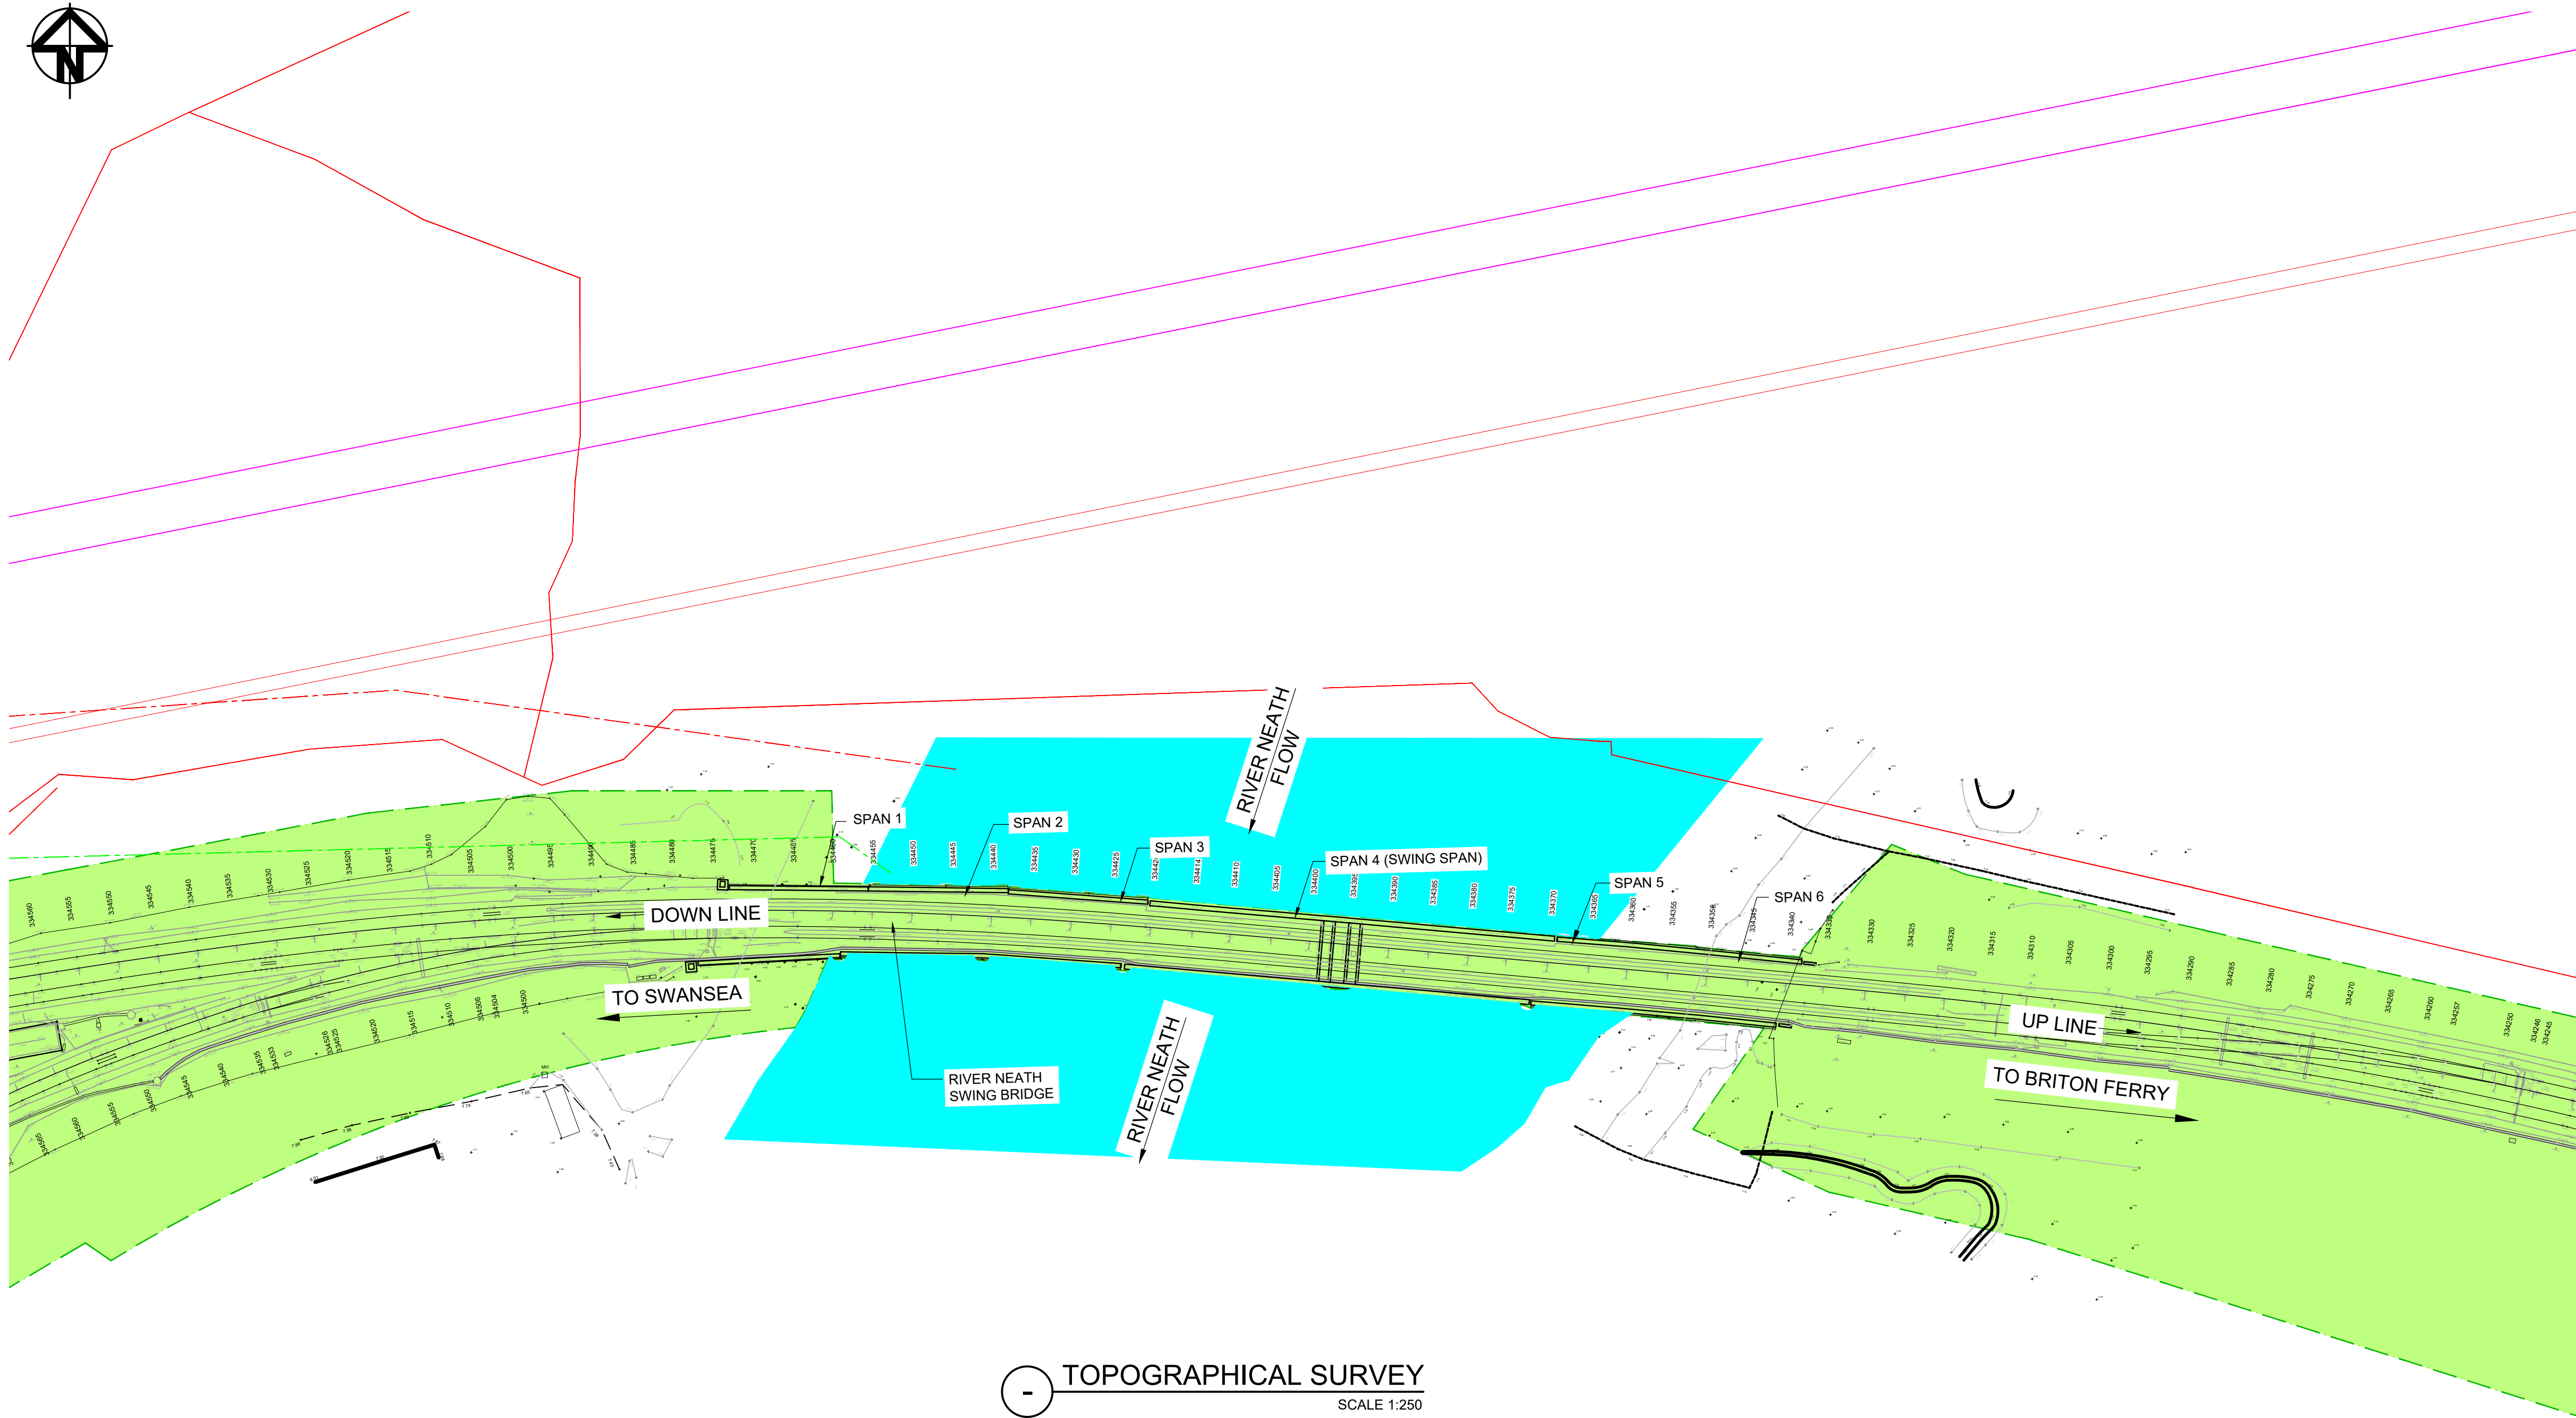

TOPOGRAPHICAL SURVEY
SCALE 1:250

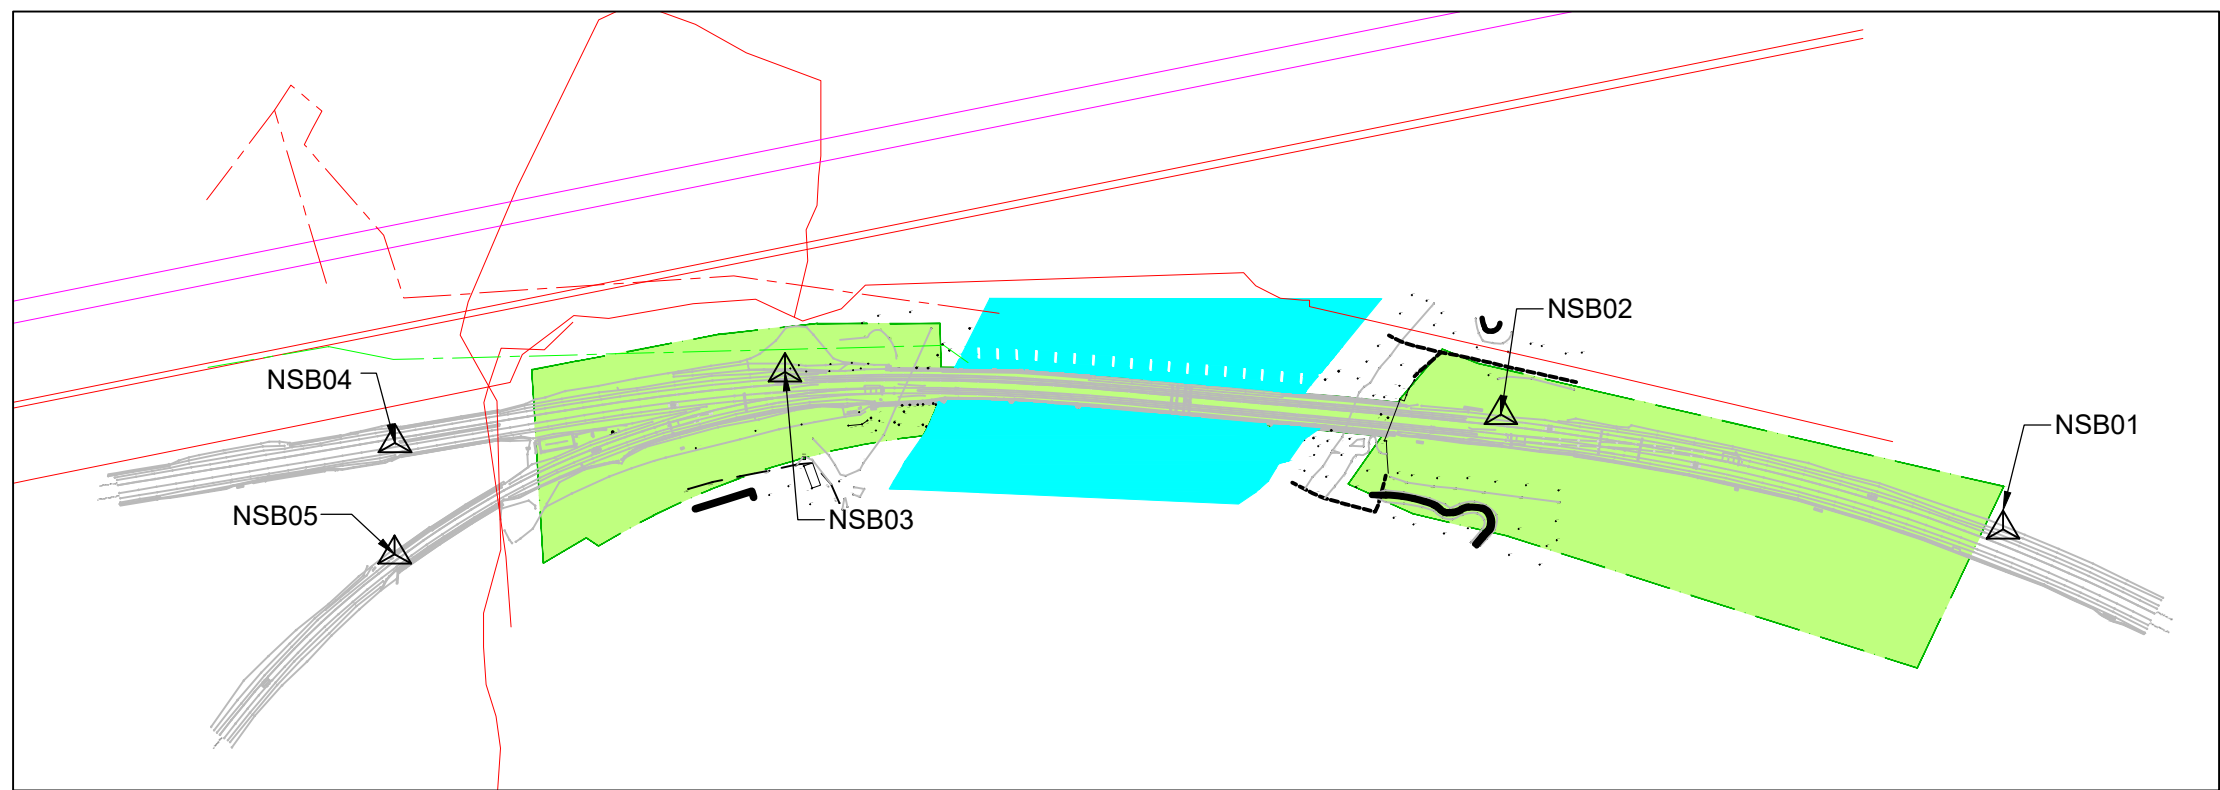

KEY PLAN
SCALE: 1:2000

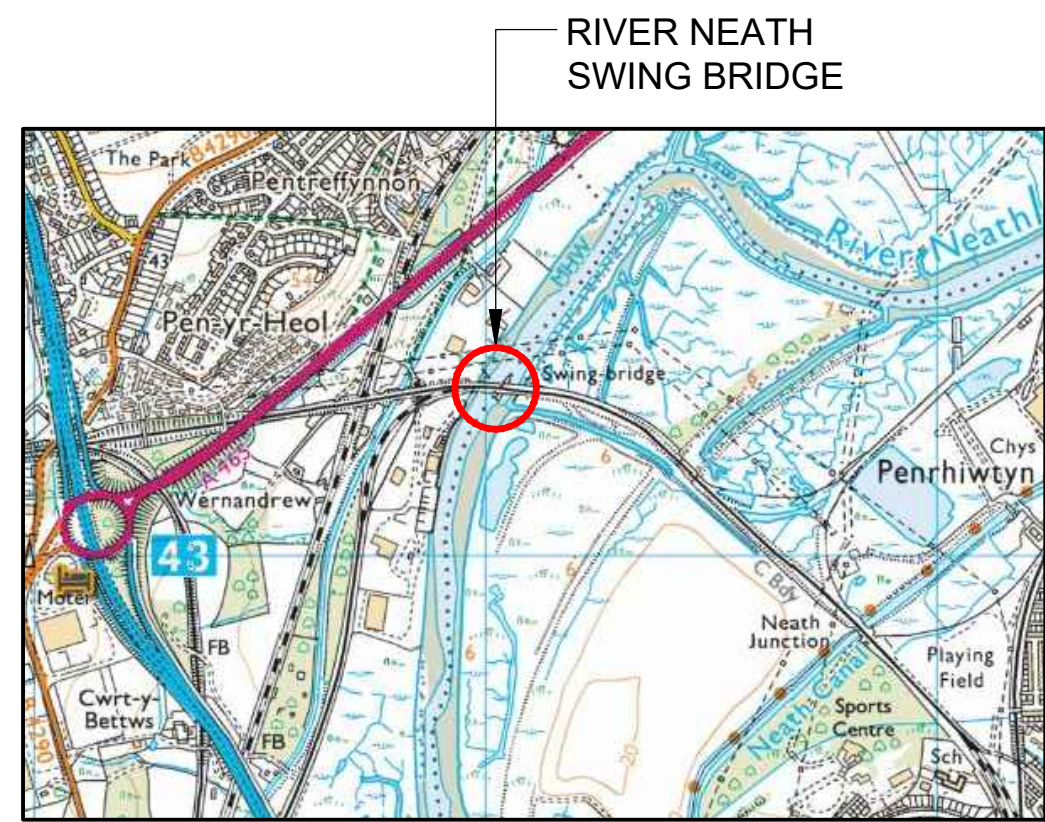


LOCATION MAP
NTS
(OS GRID - SS 730 963)

NOTES:

- ALL DIMENSIONS ARE IN MILLIMETRES AND LEVELS ARE IN METRES AOD UNLESS NOTED OTHERWISE.
- DO NOT SCALE OFF THIS DRAWING, USE FIGURED DIMENSION ONLY.
- THIS DRAWING HAS BEEN PREPARED BASED ON TOPOGRAPHICAL SURVEY UNDERTAKEN BY JOHN VINCENT SURVEYS LTD. IN NOVEMBER 2018 ON BEHALF OF ARCADIS CONSULTING (UK) LTD.
- THIS DRAWING HAS BEEN PREPARED BASED ON TOPOGRAPHICAL SURVEY UNDERTAKEN BY PBH SURVEYS IN JANUARY 2020 ON BEHALF OF ARCADIS CONSULTING (UK) LIMITED.
- SERVICES AND UTILITY INFORMATION HAS BEEN OBTAINED FROM NR DESKTOP STUDY REF. WES209684. THIS IS QL-D IN ACCORDANCE WITH PAS128 AND IS UNVERIFIED, SO DEEMED TO BE INACCURATE.
- ALL CO-ORDINATES ARE GIVEN TO OSGB36 GRID AND ARE STATED IN METRES UNLESS NOTED OTHERWISE.

SURVEY STATION COORDINATES			
NAME	EASTING	NORTHING	HEIGHT
NSB01	86962.459	194774.913	110.000
NSB02	86829.643	194805.266	111.136
NSB03	86640.235	194816.540	111.680
NSB04	86537.041	194797.784	113.438
NSB05	86536.953	194768.304	112.384

LEGEND:	
	NETWORK RAIL LAND OWNERSHIP BOUNDARY
	RIVER
	OVERHEAD LINE HV (132kV)
	OVERHEAD LINE HV (11kV)
	COMBINED SEWER
	SURFACE WATER SEWER

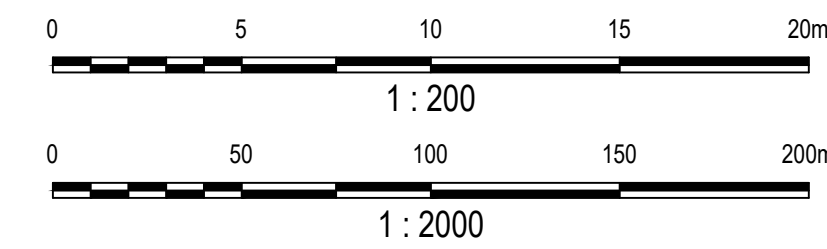

A03	24.04.2020	FOR FORM 001 REVIEW	K.S	B.K	J.L
A02	05.02.2020	FOR FORM BA REVIEW	D.K	B.K	J.L
A01	29.01.19	FOR FORM AA REVIEW	D.K	B.K	J.L
Rev	Date	Description of Revisions	Drawn	Chkd	Appr
Status	FOR FORM 001 REVIEW				S3



Contractor(s):



Project:

RIVER NEATH SWING
BRIDGE GRIP 4

Drawing Title:

TOPOGRAPHICAL SURVEY

Designed	S. ALURU	Signed	S.A	Date	24.04.2020
Drawn	K.SRILEKHA	Signed	K.S	Date	24.04.2020
Checked	B. KING	Signed	B.K	Date	24.04.2020
Approved	J. LYNN	Signed	J.L	Date	24.04.2020

Scale(s)	ELR & Mileage	AS SHOWN @ A1	SD11 207m 63ch
Alternative Reference	152093	Drawing Number	152093-ARC-DRG-ECV-000001
Sheet	1 of 1	Revision	A03