
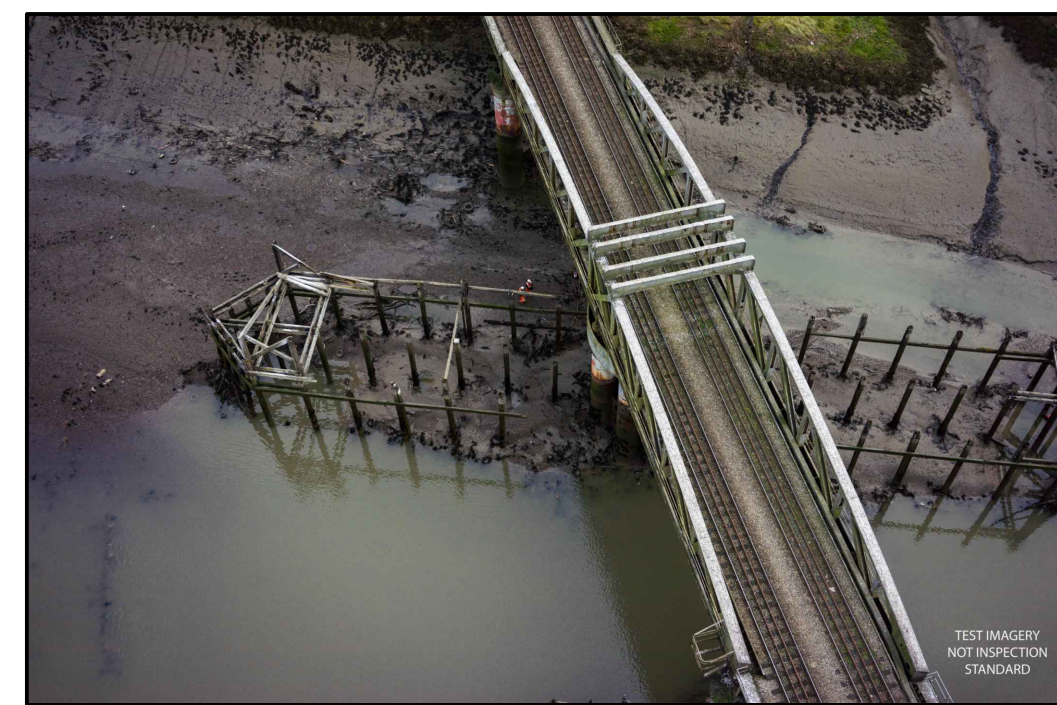
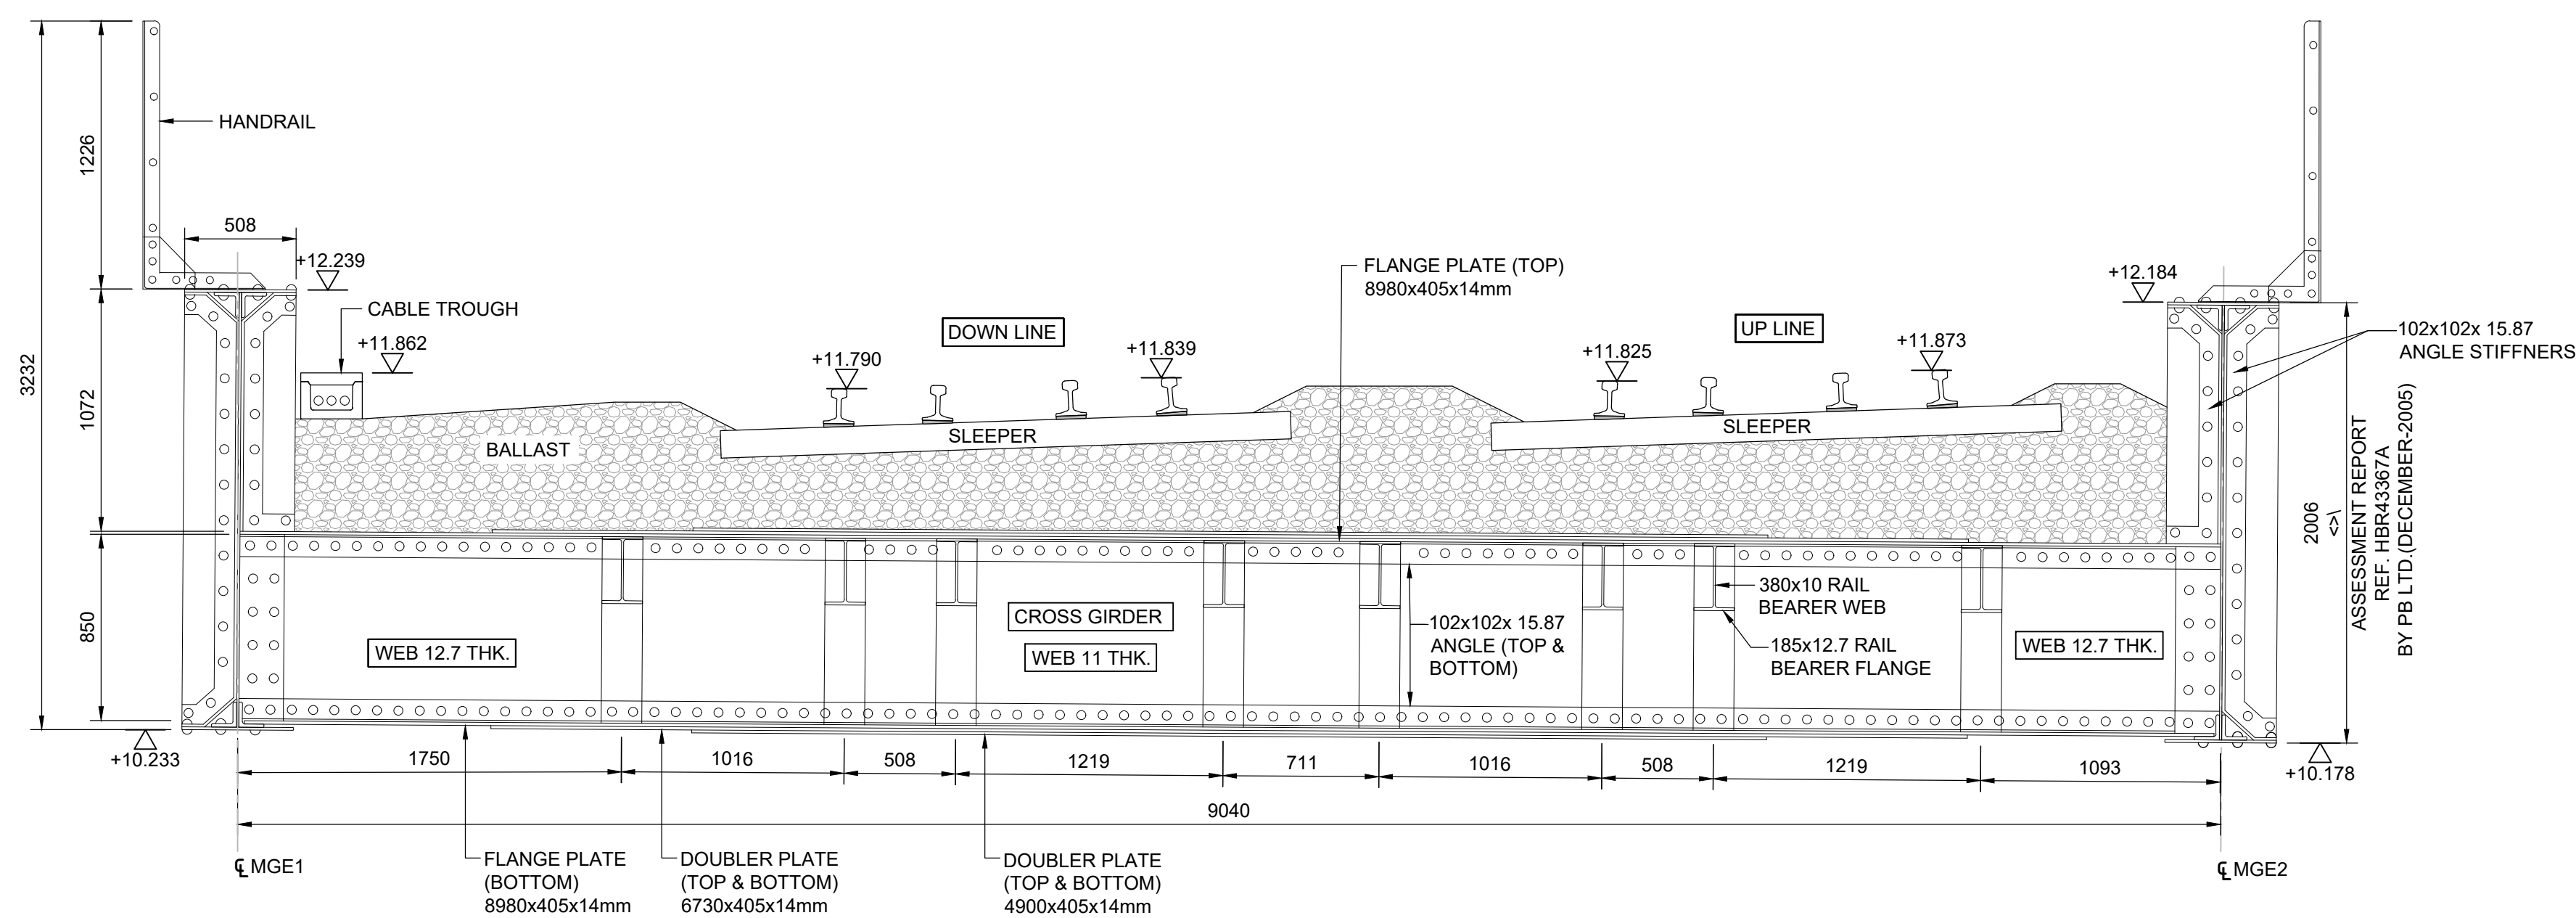
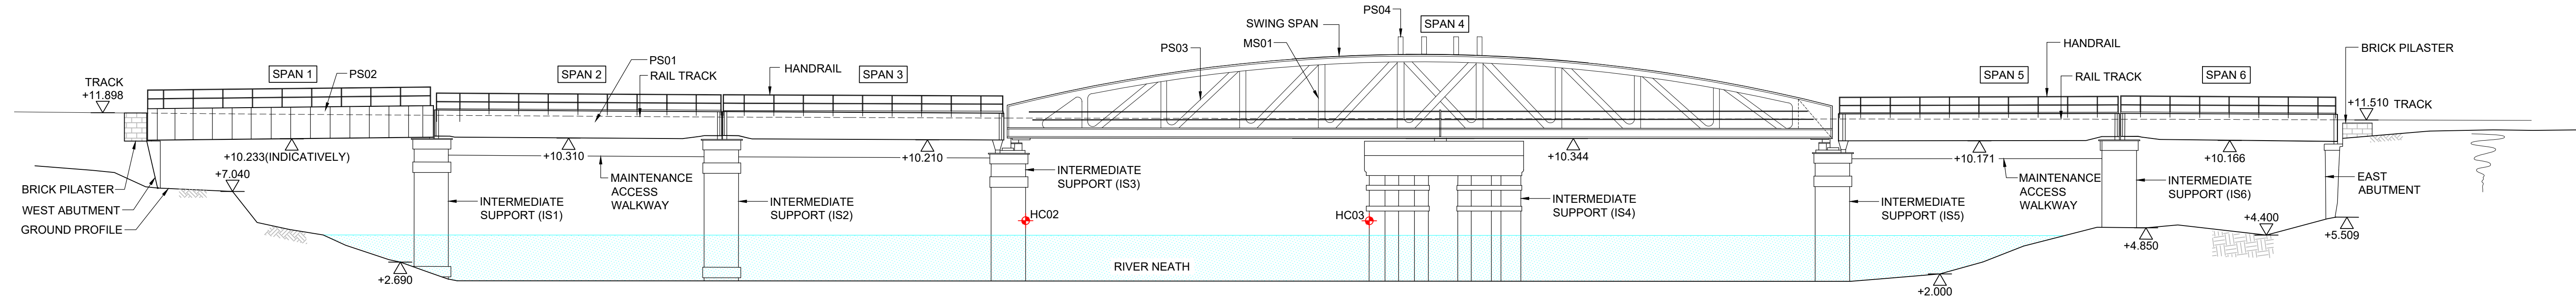


Drawing Number
152093-ARC-DRG-ECV-000002

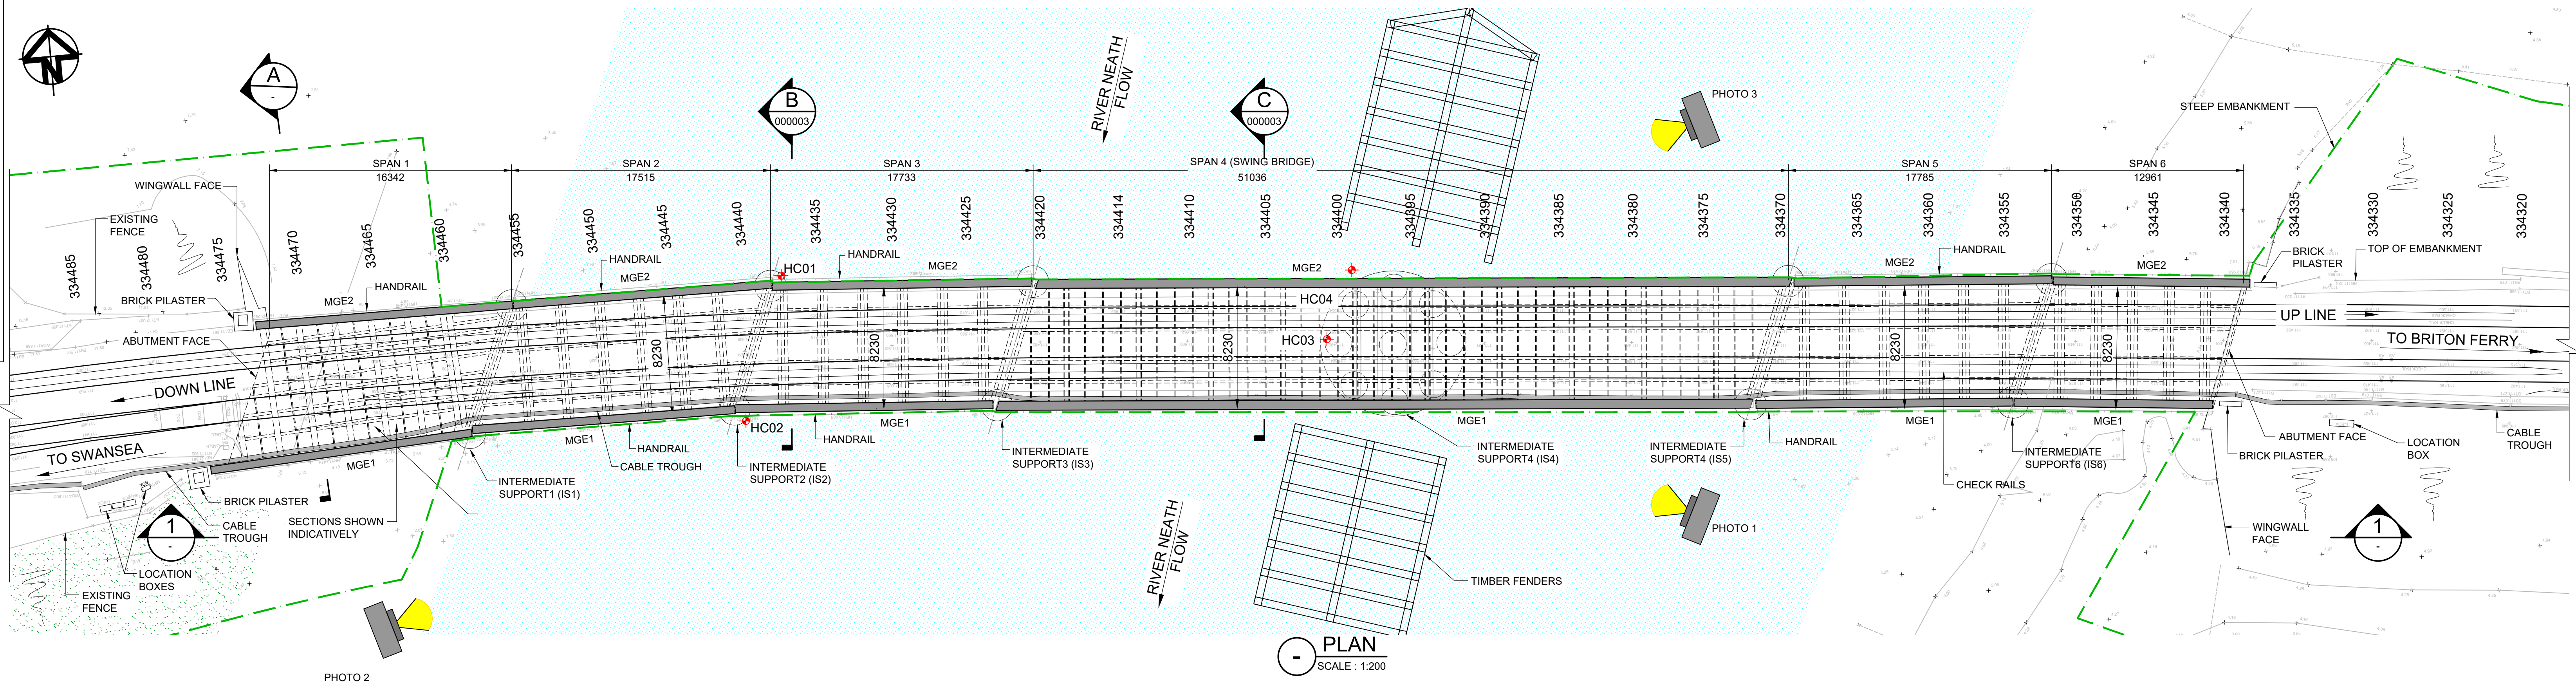


- NOTES:
- ALL DIMENSIONS ARE IN MILLIMETRES AND LEVELS ARE IN METRES ADD UNLESS NOTED OTHERWISE.
 - DO NOT SCALE OFF THIS DRAWING, USE FIGURED DIMENSION ONLY.
 - THIS DRAWING HAS BEEN PREPARED BASED ON TOPOGRAPHICAL SURVEY UNDERTAKEN BY JOHN VINCENT SURVEYS LTD. IN NOVEMBER 2018 ON BEHALF OF ARCADIS CONSULTING (UK) LTD.
 - THIS DRAWING HAS BEEN PREPARED BASED ON NETWORK RAIL ARCHIVE DRAWING No. MF13786, MF16279, MF13787, MF39241, MF13789, MF38862, MF38863, MF38865, MF38864, MF38859.
 - REFER TO NETWORK RAIL ARCHIVE DRAWING NO. 2175 FOR INFORMATION ABOUT THE YEAR OF CONSTRUCTION / RE-DECKING / REPAIRS OF THE BRIDGE SPANS
 - PAINT, MATERIAL, AND CORE LOCATIONS SHOWN INDICATIVELY.
 - THIS DRAWING HAS BEEN PREPARED BASED ON TOPOGRAPHICAL SURVEY UNDERTAKEN BY PBH SURVEYS IN JANUARY 2020 ON BEHALF OF ARCADIS CONSULTING (UK) LIMITED.

- LEGEND:
- NETWORK RAIL LAND OWNERSHIP BOUNDARY
 - CORING LOCATIONS

PS, MS :- MATERIAL SAMPLES EXTRACTED FROM TRACK SIDE INSPECTION DATED 24TH NOVEMBER 2018.

HC :- HORIZONTAL CORE MATERIAL SAMPLES EXTRACTED FROM UNDER SIDE INSPECTION DATED 10TH-12TH NOVEMBER 2018.

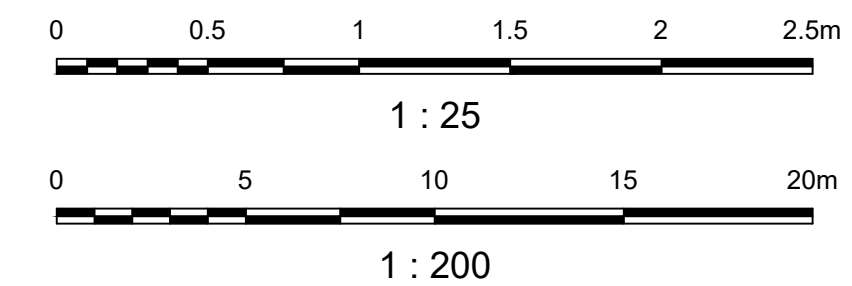

A03	24.04.2020	FOR FORM 001 REVIEW	K.S	B.K	J.L
A02	05.02.2020	FOR FORM BA REVIEW	D.K	B.K	J.L
A01	29.01.2019	FOR FORM AA REVIEW	D.K	B.K	J.L
Rev	Date	Description of Revisions	Drawn	Chkd	Appr
Status					

FOR FORM 001 REVIEW

S3



Contractor(s):



Project:

RIVER NEATH SWING
BRIDGE GRIP 4

Drawing Title:

EXISTING
GENERAL ARRANGEMENT
(SHEET 1 OF 2)

Designed	S. ALURU	Signed	S.A	Date	24.04.2020
Drawn	K. SRILEKHA	Signed	K.S	Date	24.04.2020
Checked	B. KING	Signed	B.K	Date	24.04.2020
Approved	J. LYNN	Signed	J.L	Date	24.04.2020

Scale(s)
AS SHOWN @ A1+ SD11 207m 63ch

Alternative Reference
152093

Drawing Number
152093-ARC-DRG-ECV-000002

Sheet
1 of 2

Revision
A03