
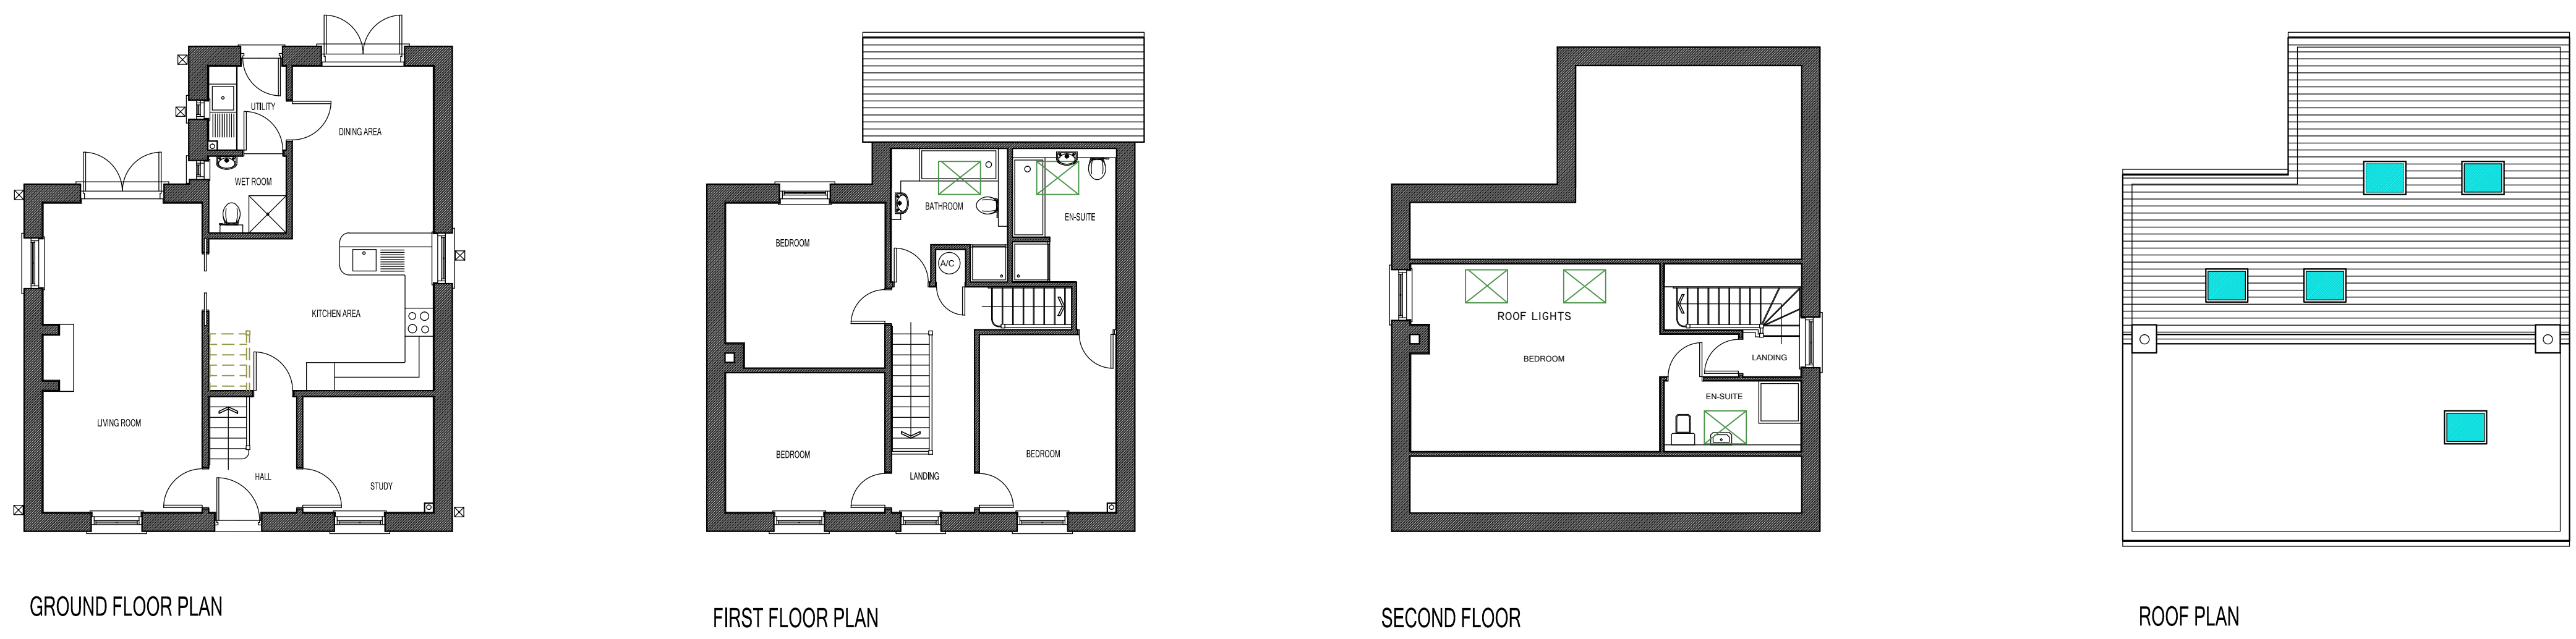


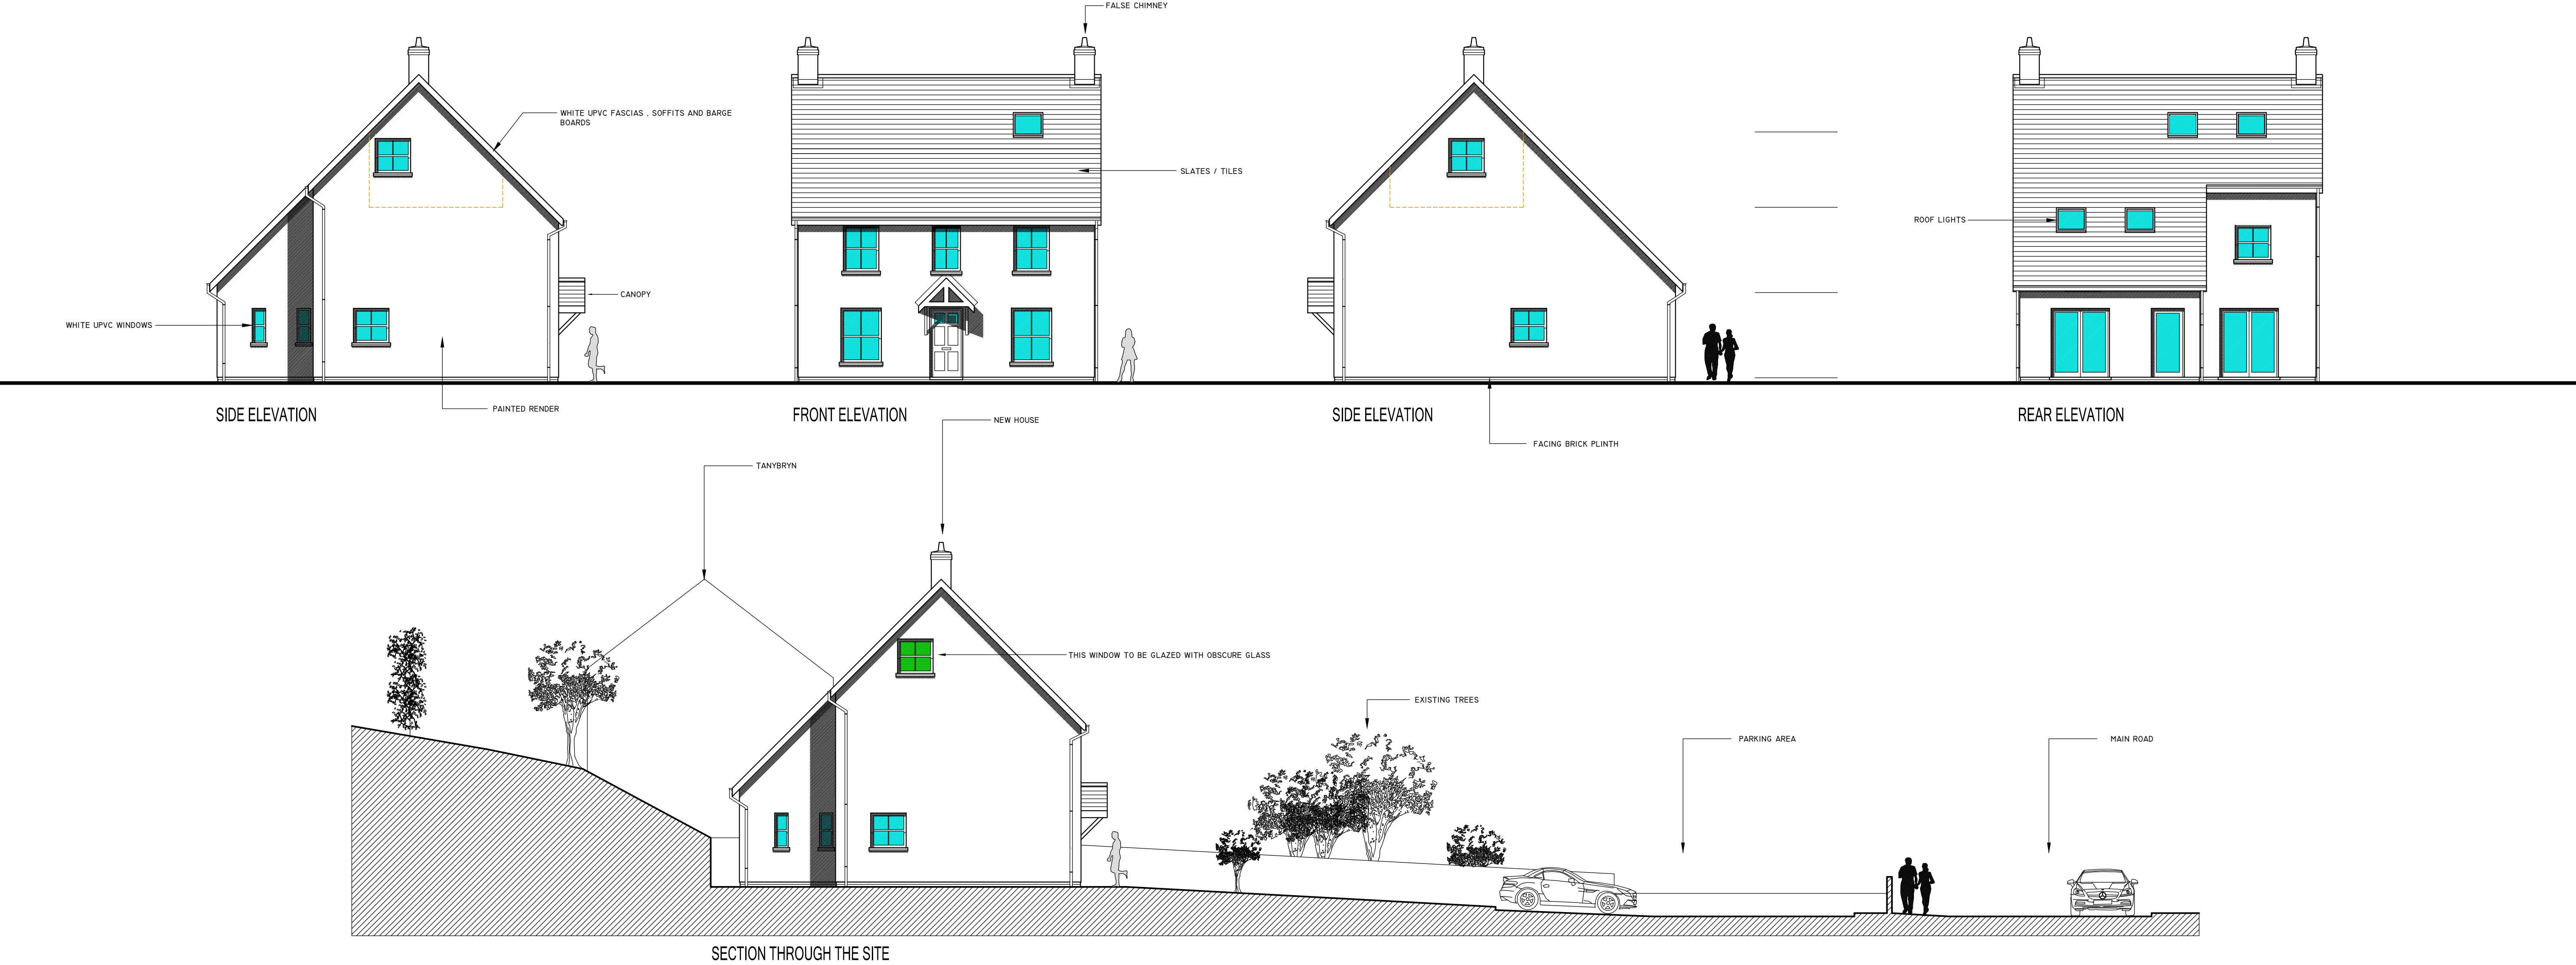

Revisions:			Cht:
Rev No.	Date	Revision	

KEY:

1No. FOUR BEDROOM DETACHED HOUSES FOR SALE ON THE OPEN MARKET; THE HOUSE WILL BE PROVIDED WITH A BIN AND BIKE STORE FOR 2 BIKES AND THREE PARKING SPACES.

Project:
PROPOSED DETACHED HOUSE
TAN Y BRYN, MAIN ROAD.
CADOXTON.
NEATH. SA10 8BL.

Title:

PLANS, ELEVATIONS AND SITE SECTION

Scale: 1:100
Date: 08/2021
Project No. 4389

Drawn: RWJ
Checked: RWJ
Drawing No. (P0)03
Rev.

BEACON ARCHITECTURAL SERVICES

BEACON ARCHITECTURAL SERVICES - TY MONDAS TRECATTLE BRECON LD3 8UH - TEL: 01874 638082 - MOB: 07792695996