


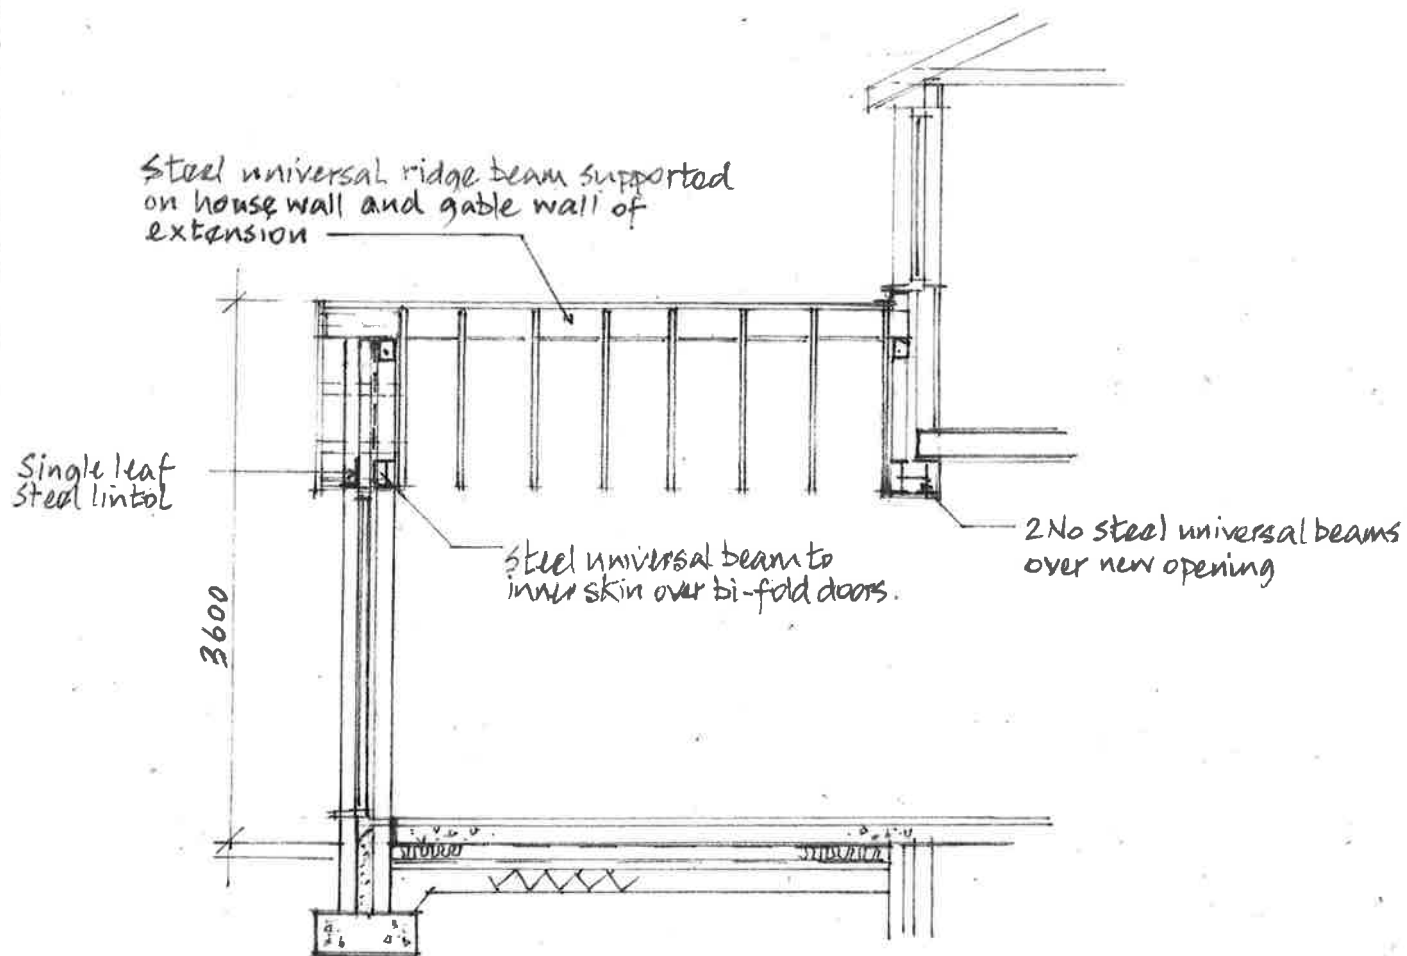

Section A-A (1:50).