


Reproduced from an Ordnance Survey map with the permission of the
Controller of Her Majesty's Stationary Office.
©Crown Copyright and database rights 2017 OS 100019980

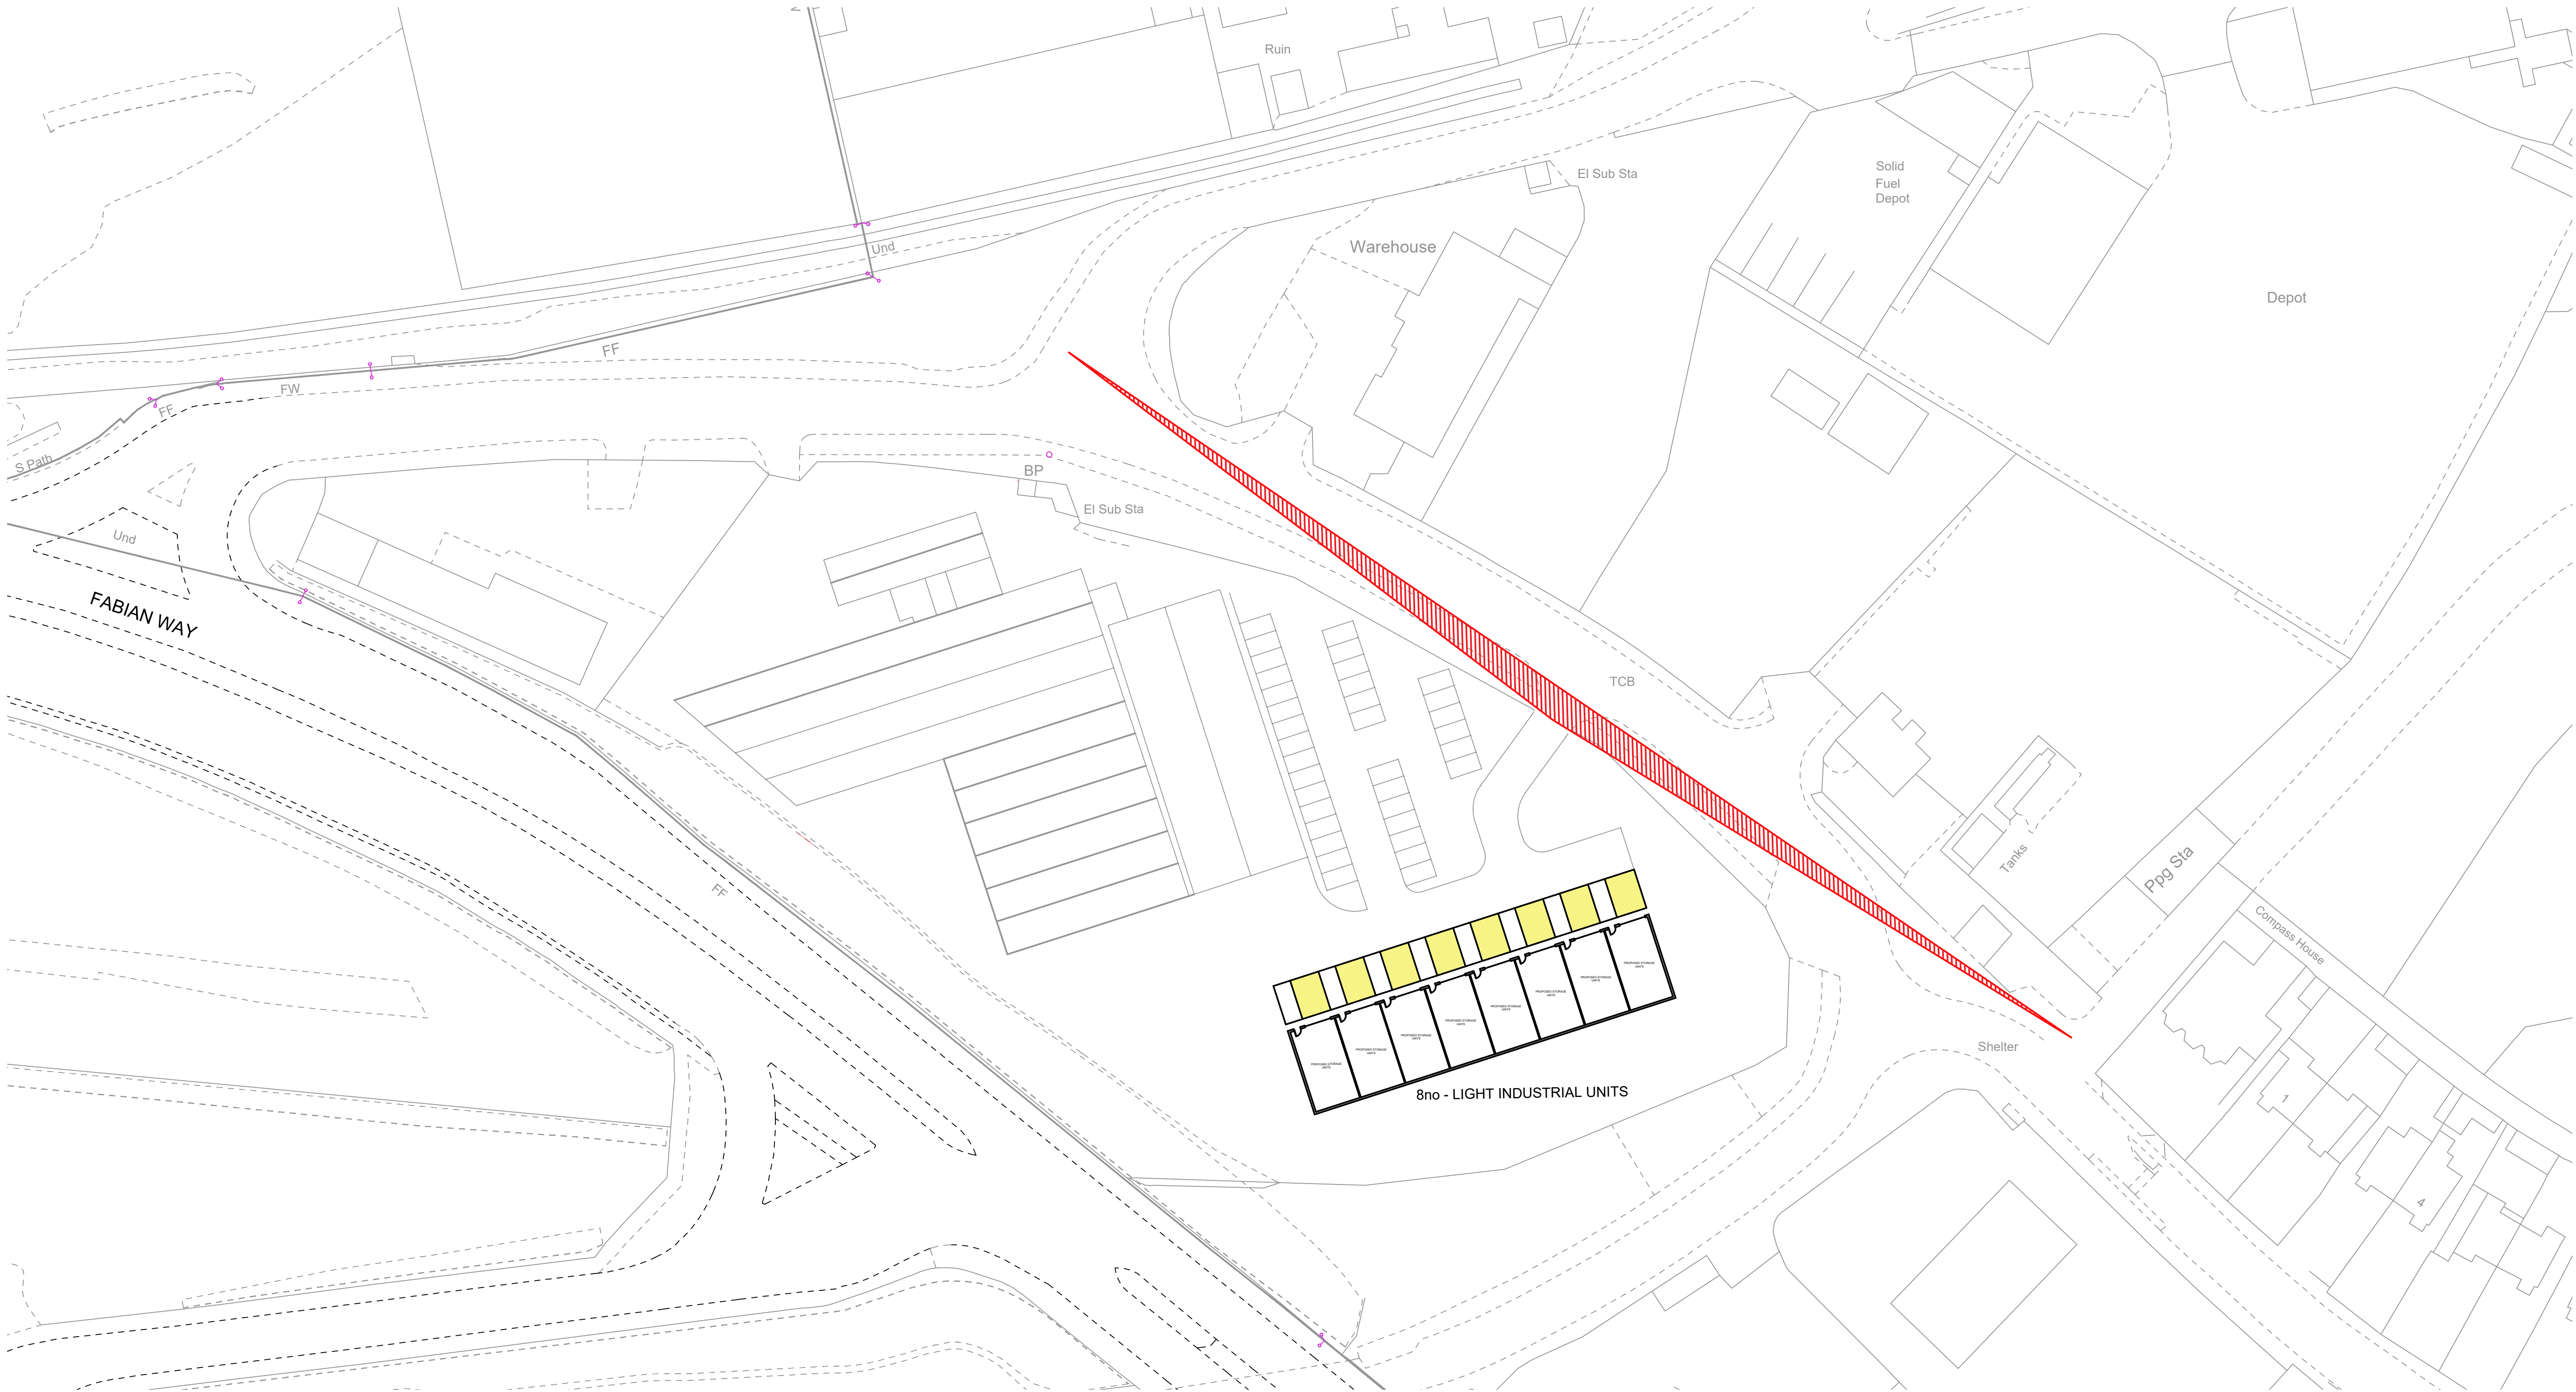

VISIBILITY SPLAY
Scale: 1-500



No.	REVISION	By	Date

No.	REVISION	By	Date

- NOTES
1. Do not scale from this drawing take figured dimensions only.
 2. Dimensions are in millimeters unless otherwise stated.
 3. All dimensions to be checked on site.

STAGE

PLANNING

Client:

TOPGRADE PROPERTIES LTD

Job Title: PROPOSED LIGHT INDUSTRIAL DEVELOPMENT AT FORMER LLOYDS BRITISH SITE, FABIAN WAY, SWANSEA

Drawing Title:

VISIBILITY SPLAY (4.5X90MTR)

Job No: 20/049	Drawing No: VS-01	Rev: -	Drawn By: MM	Date: Sept '21
			Checked By: MM	Date: Sept '21
			Approved By: MM	Date: Sept '21
Scale: 1-500			Email: planning@mmdesignconsult.com	