


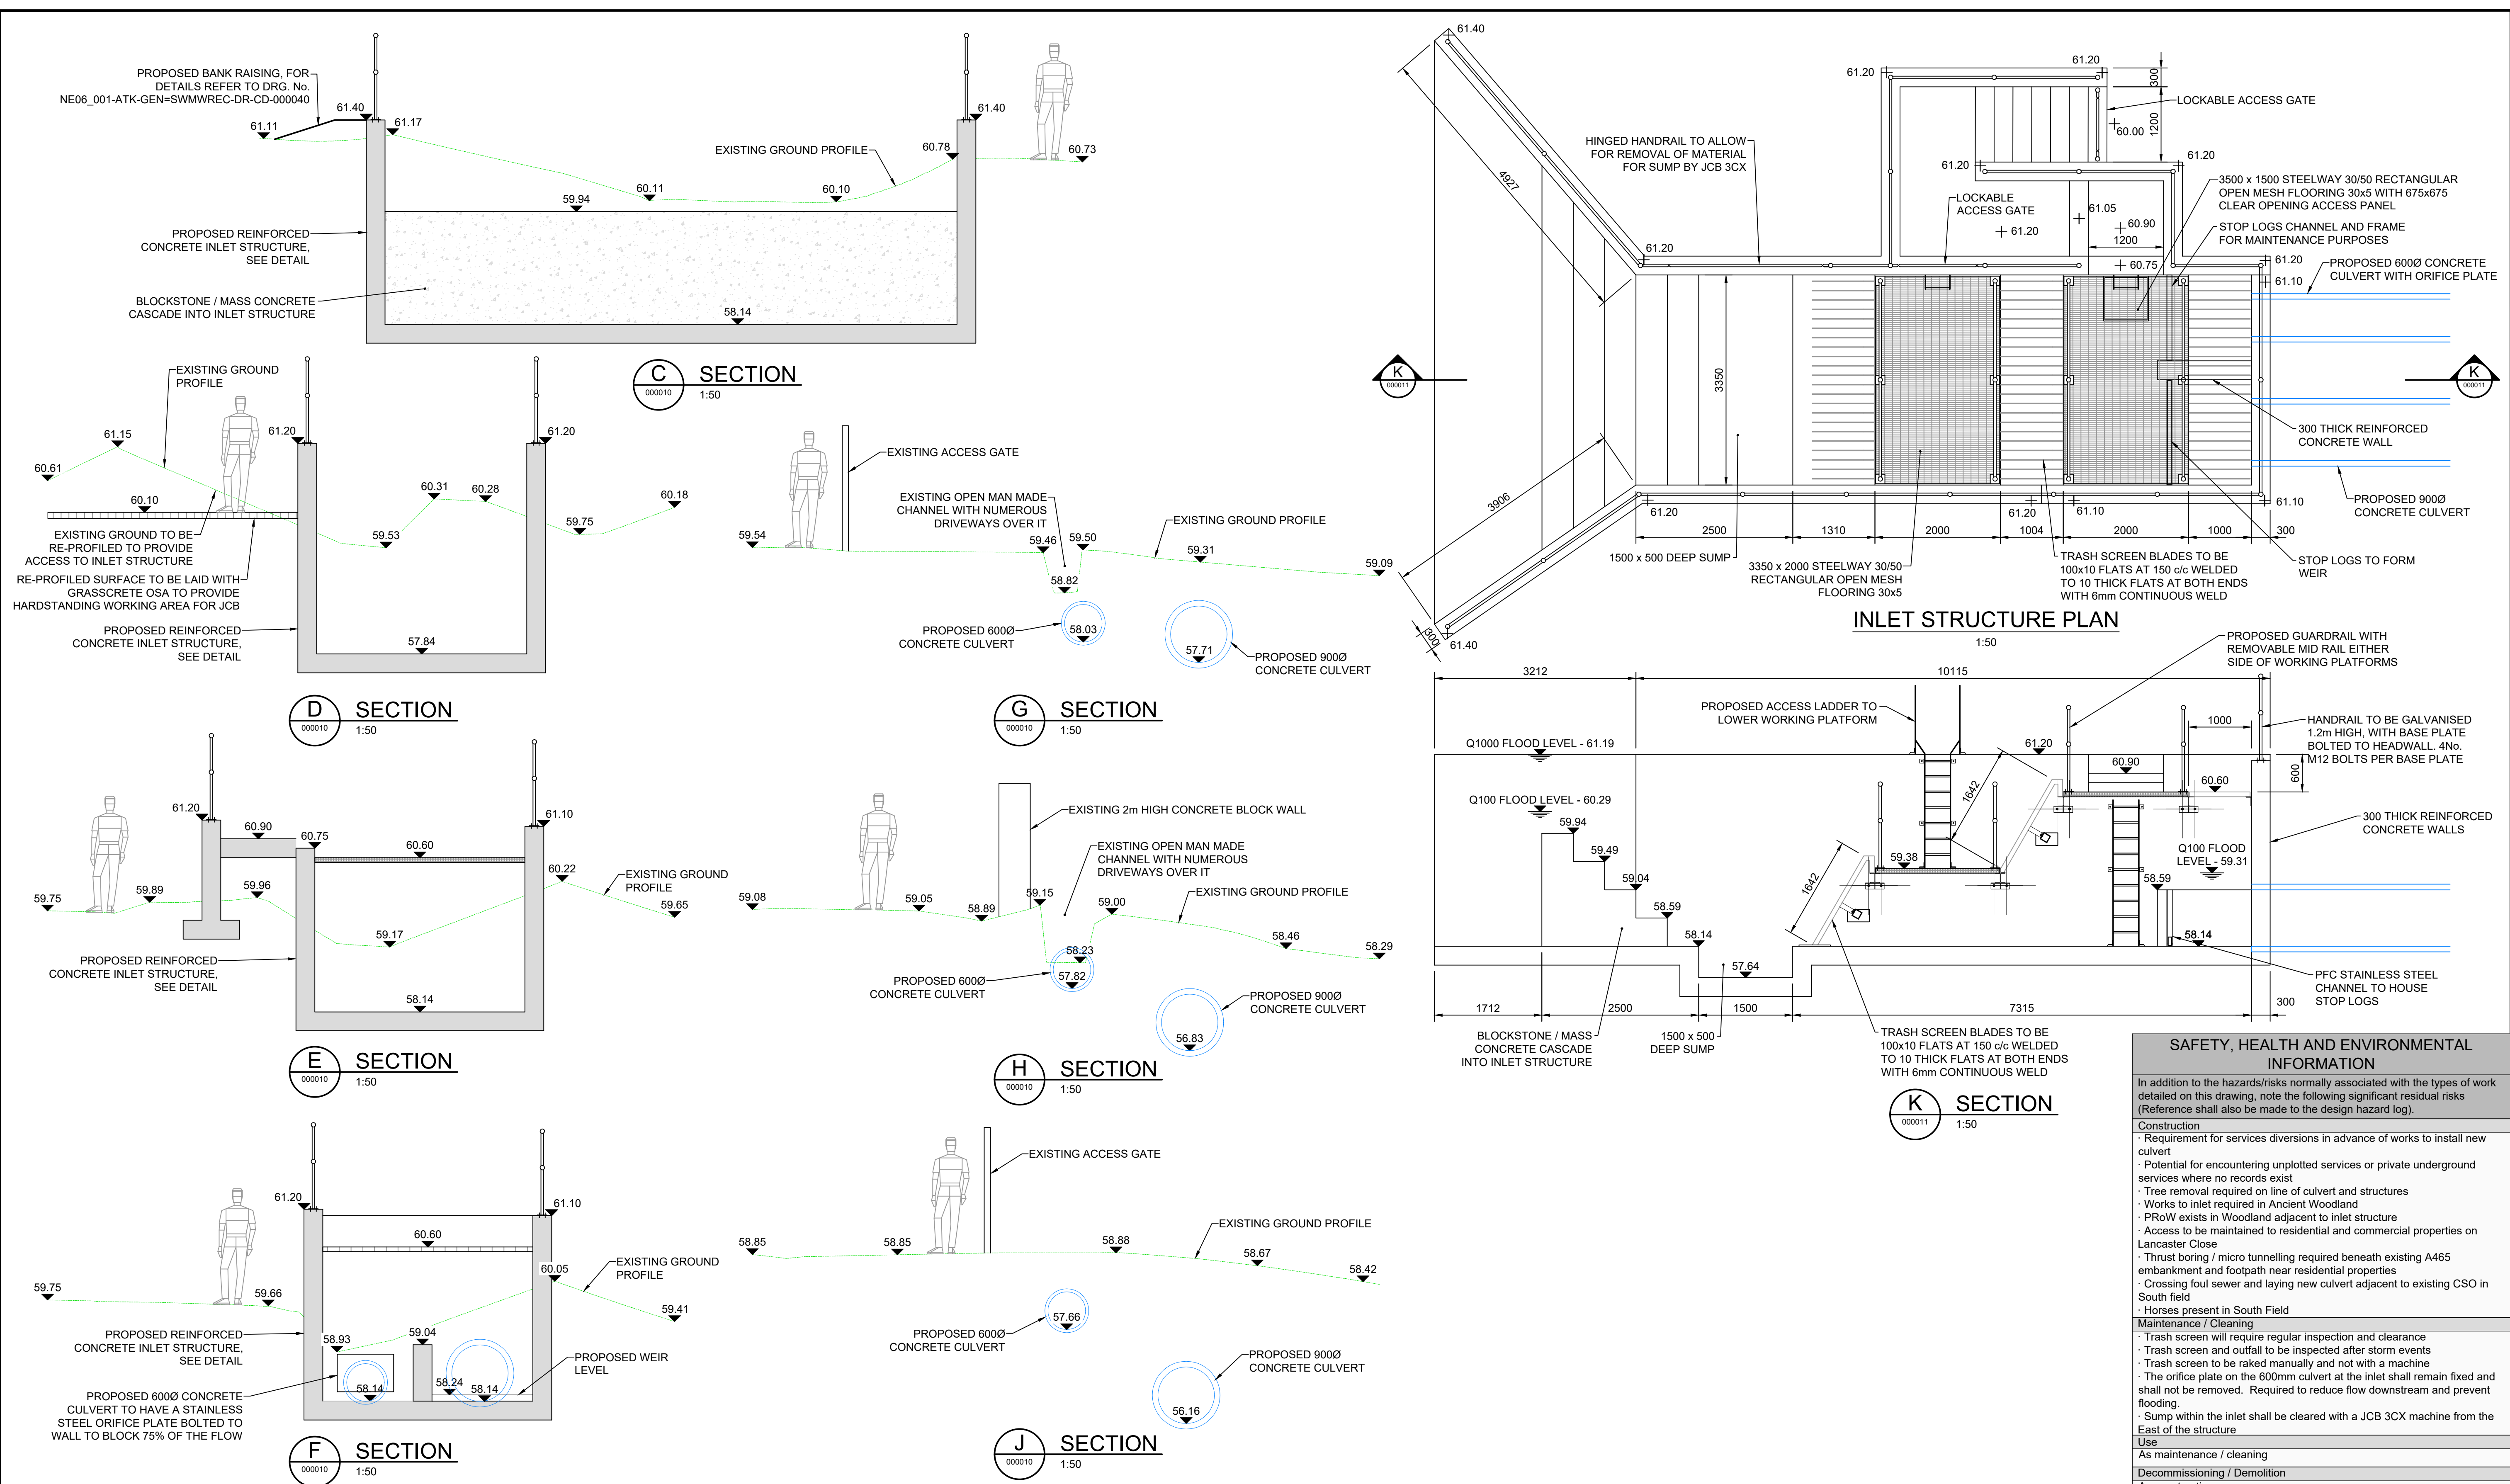

NOTES

1. ALL DIMENSIONS ARE IN MILLIMETRES UNLESS OTHERWISE NOTED.
2. ALL LEVELS ARE IN METRES ABOVE ORDNANCE DATUM UNLESS OTHERWISE NOTED.

Description							Drawing Suitability		Status		Project Title	
Status							APPROVED - PUBLISHED		A1		ROCK STREET	
Revision												
Drawn												
Checked												
Reviewed												
Authorised												
Issue Date												
Description											Drawing Title	
Status											INLET STRUCTURE	
Revision											SECTIONS AND DETAILS	
Drawn												
Checked												
Reviewed												
Authorised												
Issue Date												
Description												
Status												
Revision												
Drawn												
Checked												
Reviewed												
Authorised												
Issue Date												
Description												
FOR CLIENT COMMENT												
Status												
Revision												
Drawn												
Checked												
Reviewed												
Authorised												
Issue Date												
28/07/21												
Description												
For Planning												
Status												
Revision												
Drawn												
Checked												
Reviewed												
Authorised												
Issue Date												
08/09/21												
Description												
FOR CLIENT COMMENT												
Status												
Revision												
Drawn												
Checked												
Reviewed												
Authorised												
Issue Date												
28/07/21												
Description												
For Planning												
Status												
Revision												
Drawn												
Checked												
Reviewed												
Authorised												
Issue Date												
08/09/21												
Description												
FOR CLIENT COMMENT												
Status												
Revision												
Drawn												
Checked												
Reviewed												
Authorised												
Issue Date												
08/09/21												
Description												
FOR CLIENT COMMENT												
Status												
Revision												
Drawn												
Checked												
Reviewed												
Authorised												
Issue Date												
08/09/21												
Description												
FOR CLIENT COMMENT												
Status												
Revision												
Drawn												
Checked												
Reviewed												
Authorised							</					