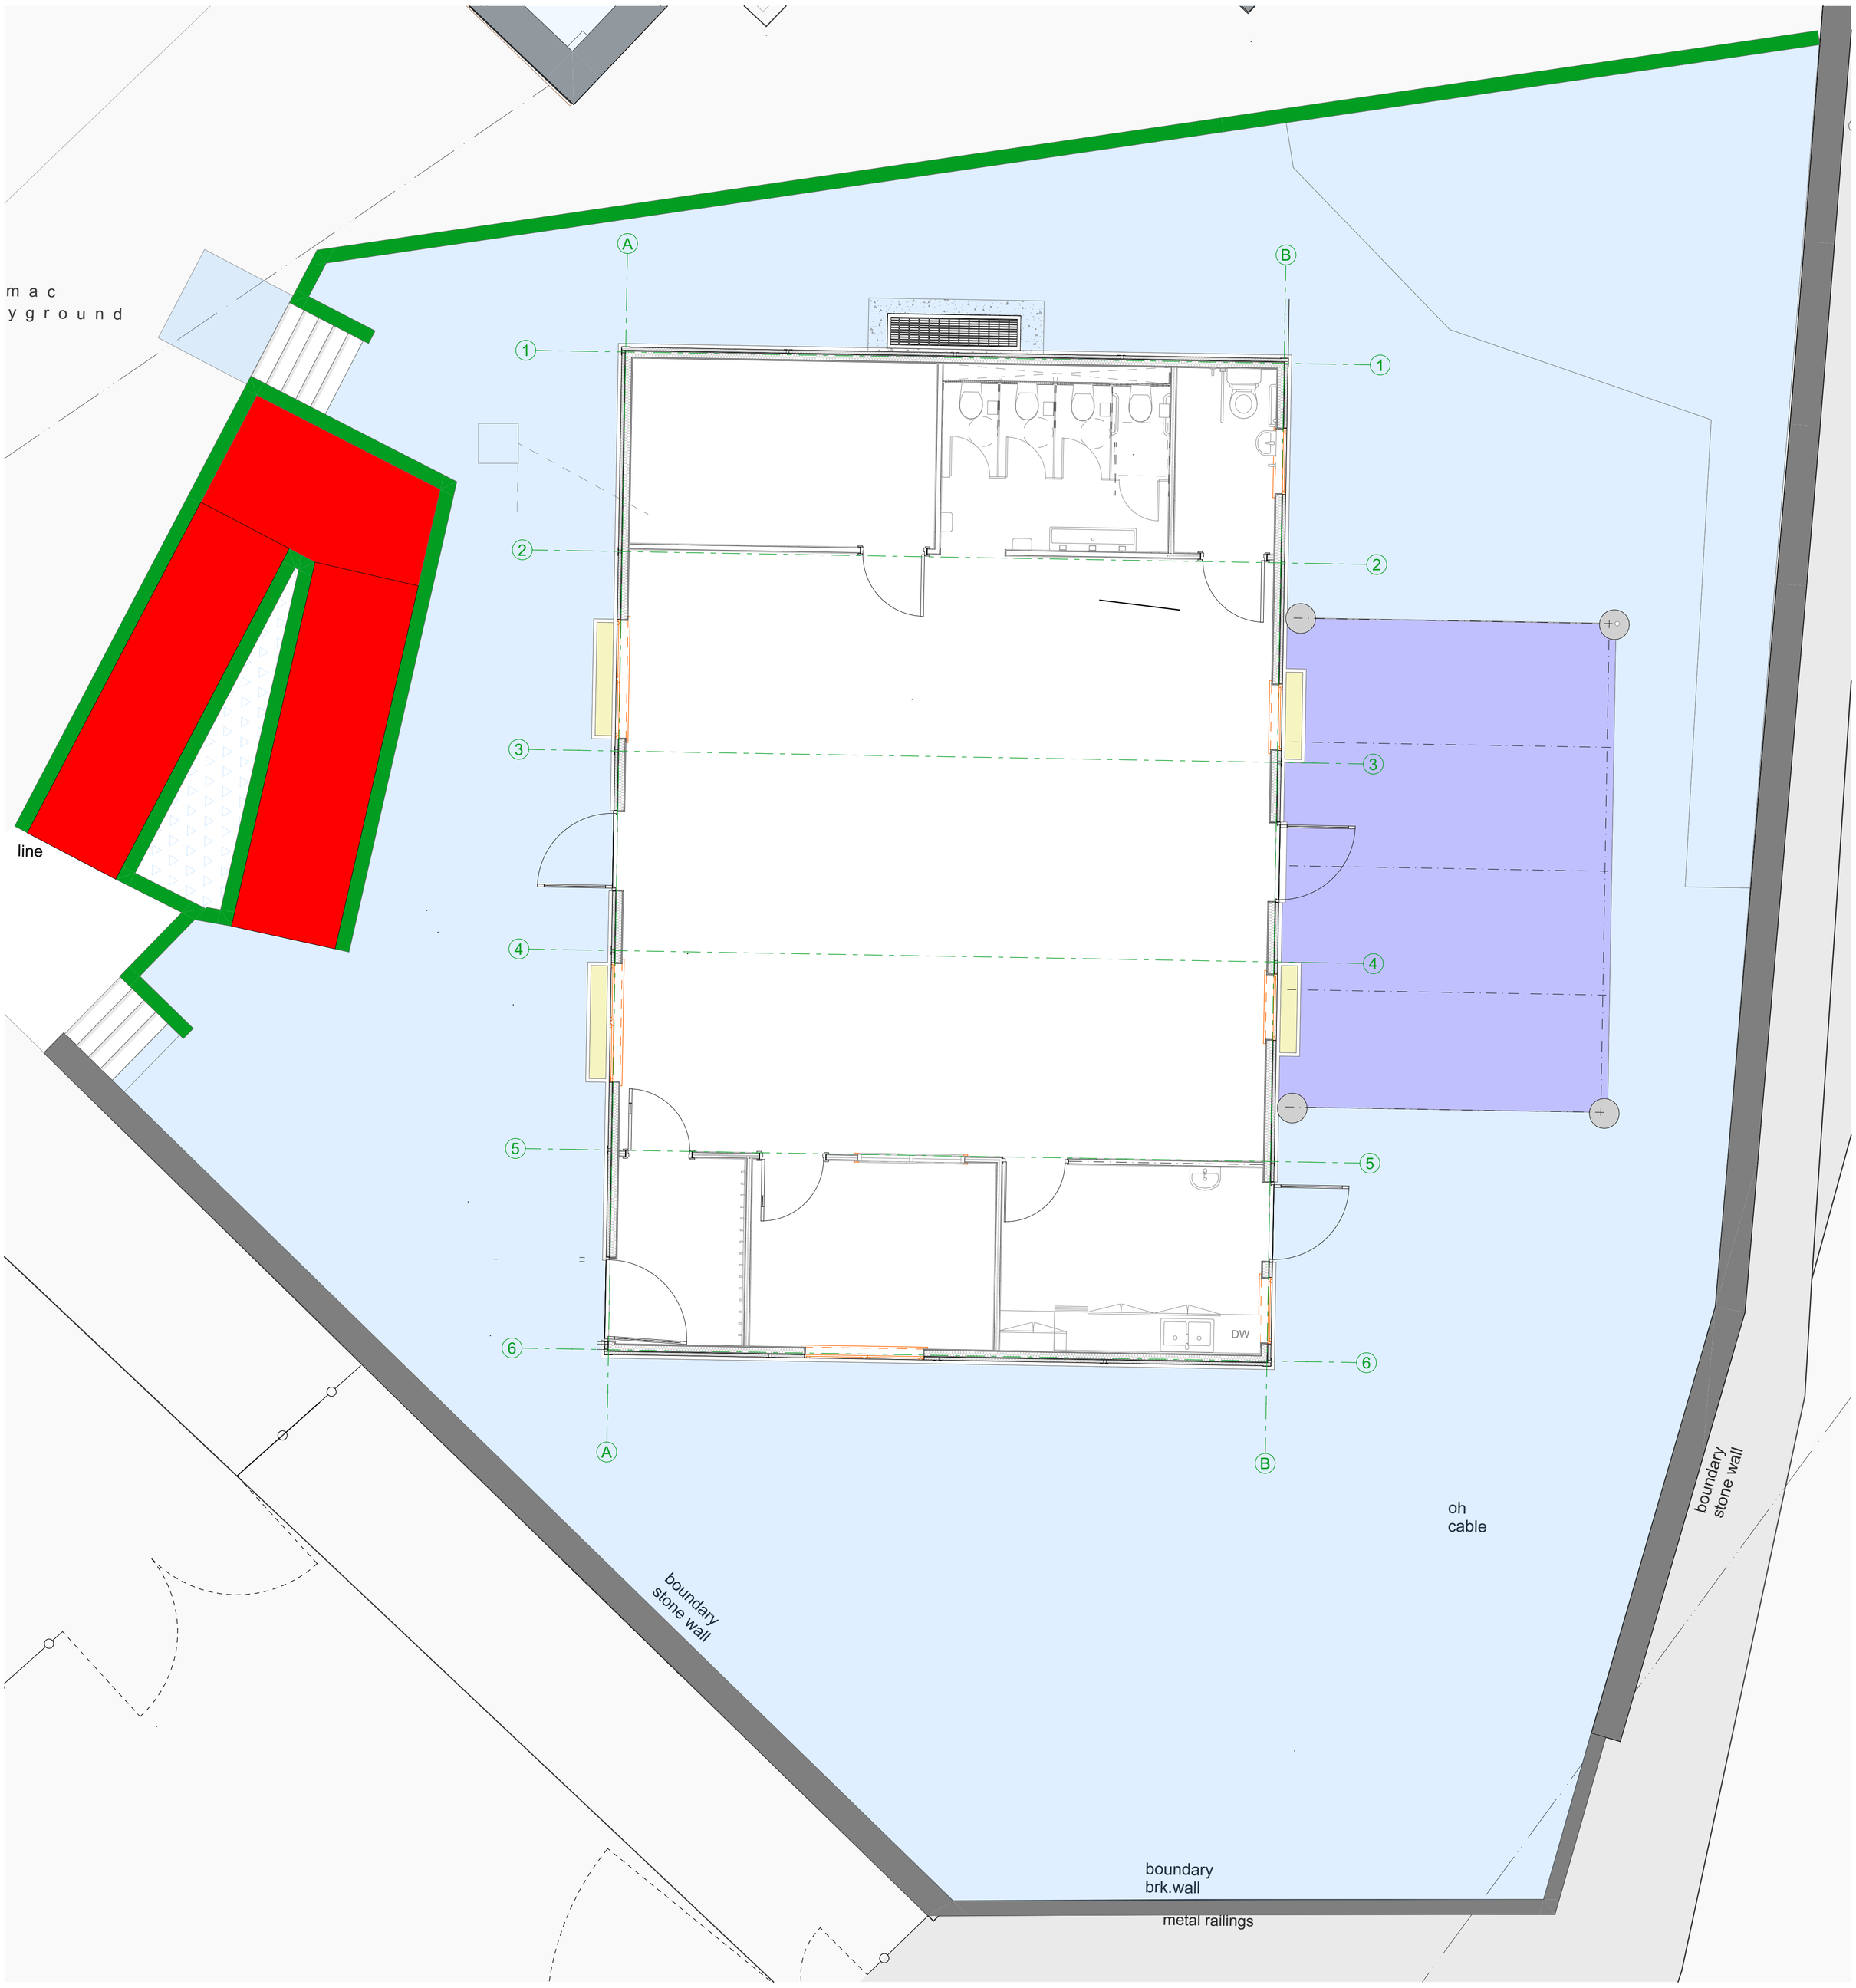


0. Planning - Extent of New Retaining Wall 1:50

External Surfacing Key:

- New Bitmac / Tarmac Surface
- New Facing Brickwork Retaining Walls
- New Textured / Cobbled Strip
- New Brushed Concrete Finish
- New Artifical Grass Finish
- Existing Retaining Walls
- Planted Area / Ornamental Shrubbery

External Surfacing Swatch Pallette:

New Facing Brickwork Retaining Walls
Wienerberger - Staffordshire Smooth Red

New Artifical Grass Finish

New Brushed Concrete Finish

New Textured / Cobbled Strip

New Bitmac / Tarmac Surface

Rev	Comment	Mod by	Chkd by	Date

mcavoy Smart Offsite®
Head Office
2 Ferguson Road
Knockmore Hill
Industrial Estate, Lisburn
BT28 2FW
Northern Ireland
T +44 (0) 28 8774 0372
design@mcavoygroup.com
www.mcavoygroup.com

Neath Port Talbot County Borough • Bwrdeistref Sirol Castell-nedd Port Talbot

Project name :	New Modular Childcare Unit
Site name :	RHOS Primary School
Building name :	Childcare Unit
Client :	Neath Port Talbot County Council
Layout name :	Planning Condition Discharge - Proposed External Materials Pallette

Drawn by :	Checked by :	Approved by :	Date :
AD	MH	MH	20.09.21

Drawing / Document Name:

Project no. :	Originator :	Volume :	Level :	Type :	Role :	Number :
PJT10242	MCA	ZZ	XX	DR	A	8002

Status :	Suitability description :	Scale(s) @ A1 :
S4	Cilent Shared	1:50
Revision :	Revision description :	
P01	Inital Issue	

This document is ©2021 The McAvoy Group Ltd. If in doubt, ask. Indicated measurements shall take preference over scaling. Immediately notify any discrepancies in this document to the McAvoy Group. This document shall be read in conjunction with relevant models specifications and related consultants documents.