


Note :-

This drawing is intended to provide indicative
Planning purposes only. NOT FOR
CONSTRUCTION.

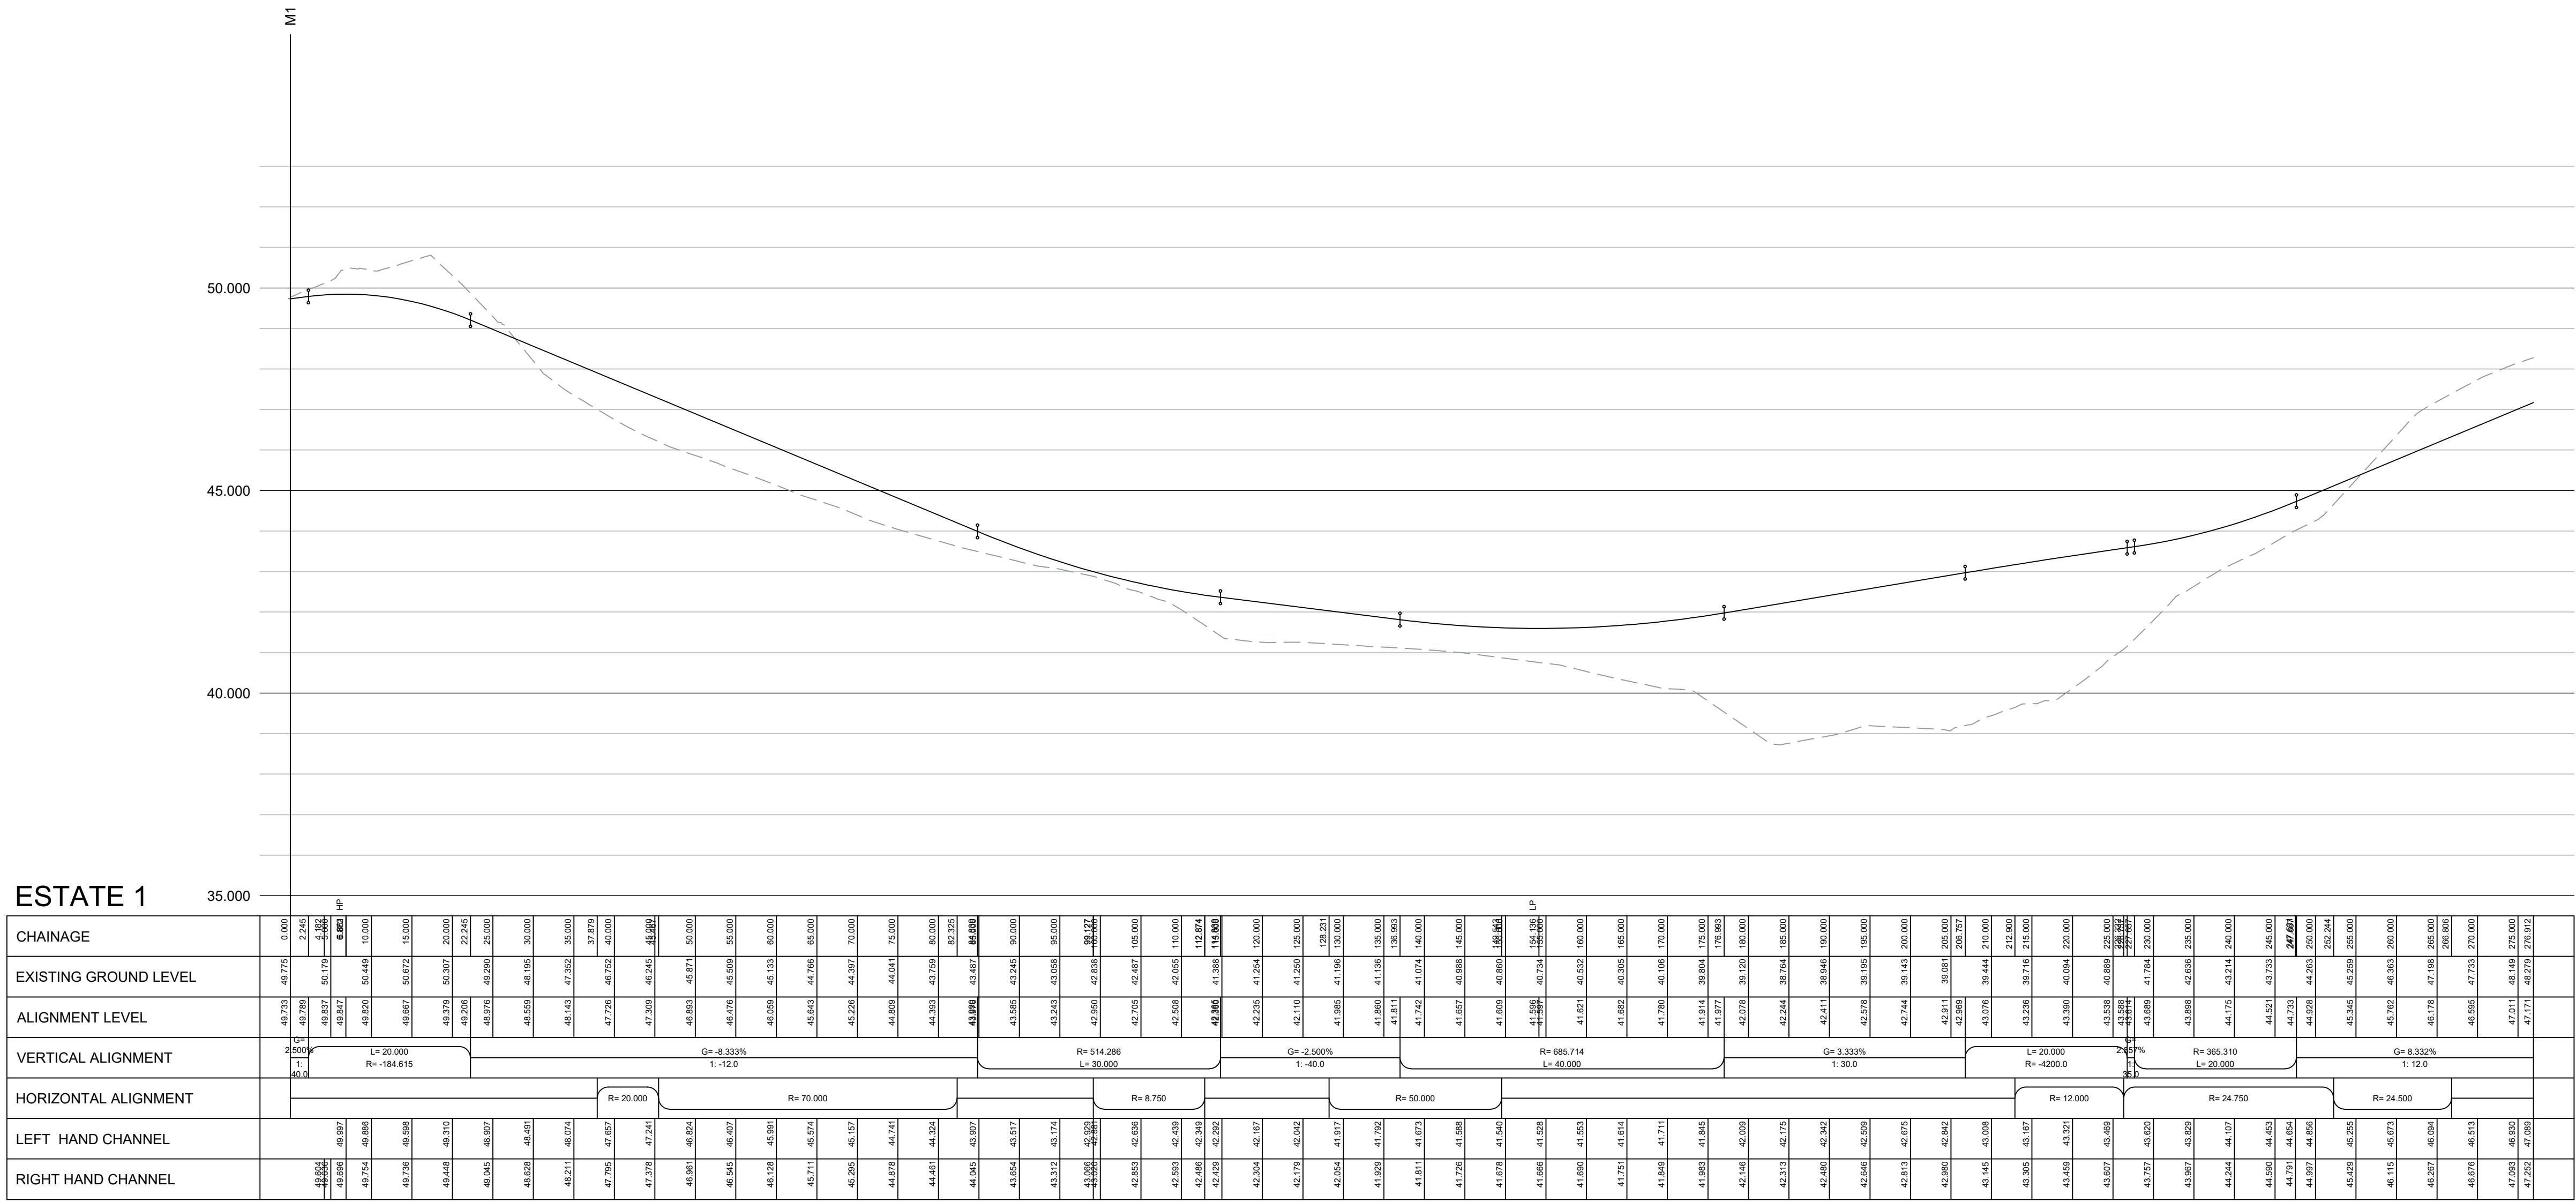

This drawing is copyright and its use or reproduction without the permission of Spring Design Consultancy Limited. All rights are reserved until invoices are paid in full. No responsibility will be taken for any design used for construction prior to receipt of relevant approvals.

rev
A
B

date
Nov'20
Sept'21

description
Long. sections generally revised.
Long. sections amended to suit revised layout.

by
RMJ
MCC

Status:

PLANNING

Drawn: RMJ
Checked: MCC
Date: Nov'2020
Scale: 1:500(H):1:100(V)

Client: Jones Brothers
Project: Eaglesbush House, Neath
Title: Road Longitudinal Sections
Ref: 2430-600
Rev: B

spring
design
Unit 3 Chapel Barns | Merthyr Mawr
Bridgend | CF32 0LS | 01656 656267
mail@spring-consultancy.co.uk