



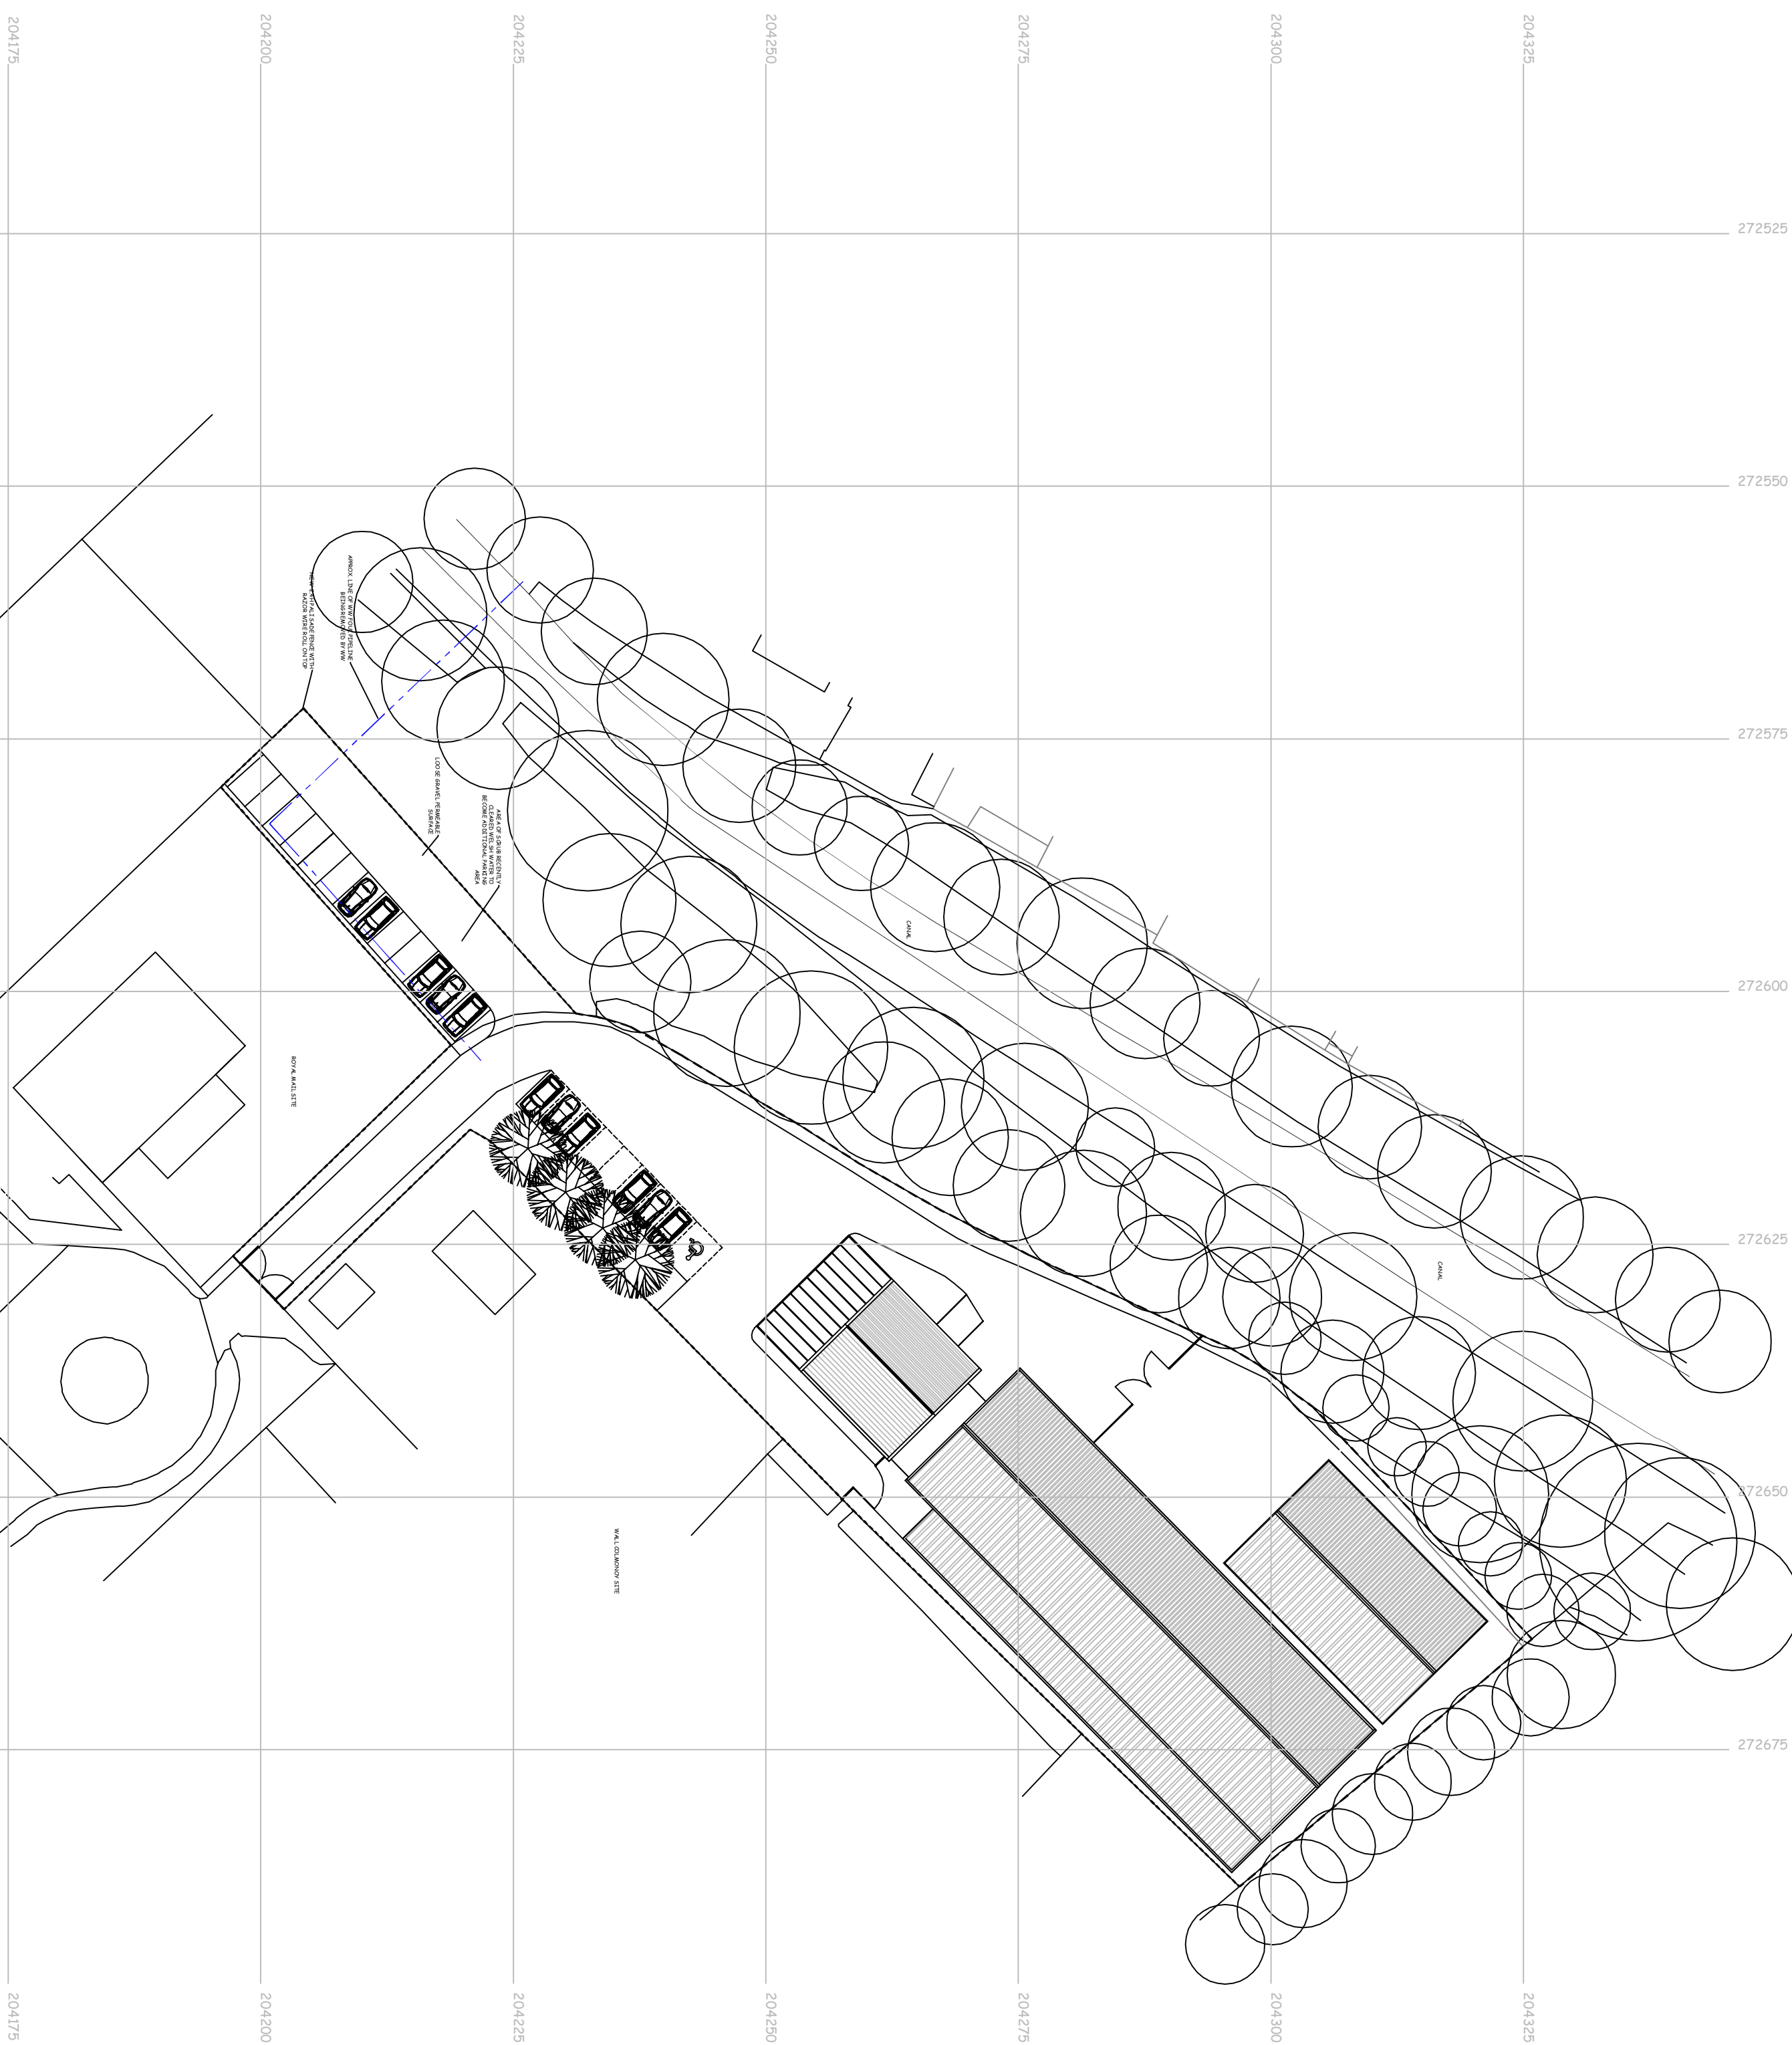

A	New building position amended	09/21	MIS
Rev	Description	Date	Initial
Project:			
UNIT 2 GILBERSTON COURT, ALLOY INDUSTRIAL ESTATE, PONTARDAWE			
Title:			
GENERAL SITE LAYOUT			
Date:	AUG. 2021	Drawn:	MIS
Scale(s):	1:500 @ A2	Issue:	PLANNING
Dwna No:	21/848/12	Revision:	A
Disk: Alloy Ind. Estate_Site2.dwg			

69 Walter Road, Swansea. SA1 4QA - Tel: 01792 648380

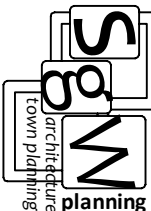

This drawing and the works shown are the copyright of SGV Planning and may not be amended or reproduced without express written permission. No liability will be accepted for amendments made by a third party.

Dimensions where shown should be confirmed on site.
Any discrepancies should be notified as soon as possible

©