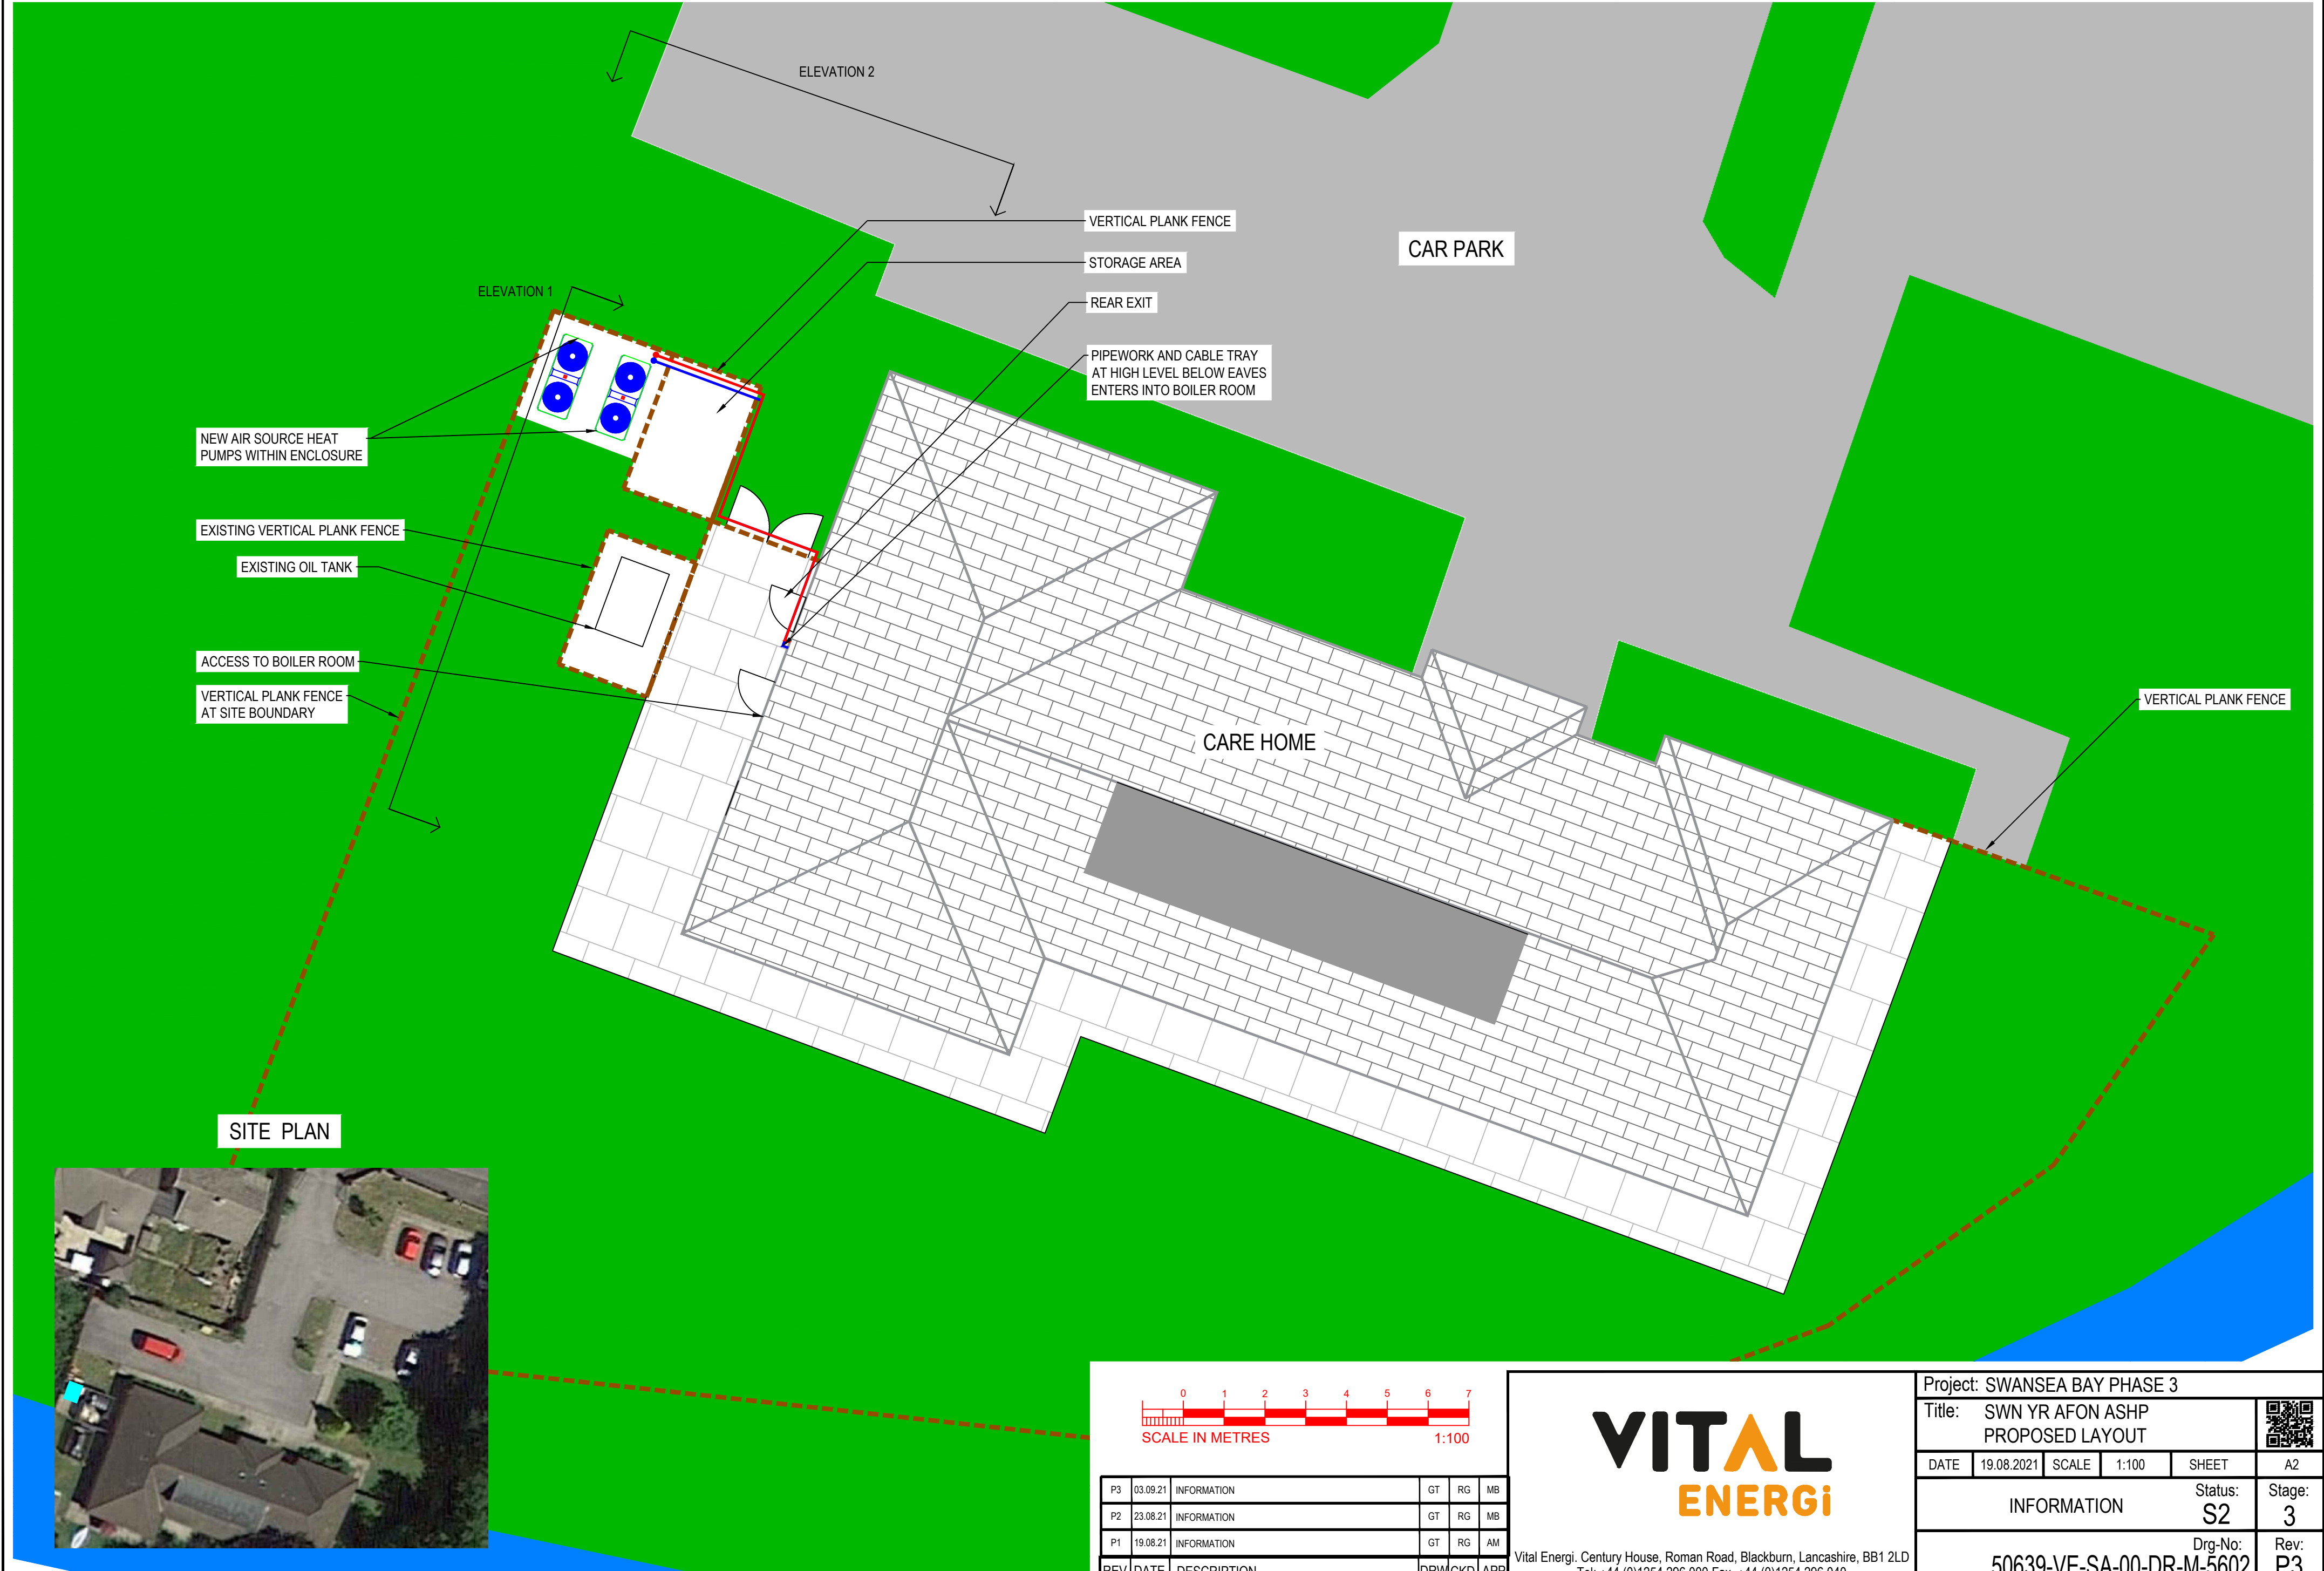


P3	03.09.21	INFORMATION	GT	RG	MB
P2	23.08.21	INFORMATION	GT	RG	MB
P1	19.08.21	INFORMATION	GT	RG	AM
REV	DATE	DESCRIPTION	DRW	CKD	APP

VITAL
ENERGi

Vital Energi, Century House, Roman Road, Blackburn, Lancashire, BB1 2LD
Tel: +44 (0)1254 296 000 Fax: +44 (0)1254 296 040

Project: SWANSEA BAY PHASE 3

Title: SWN YR AFON ASHP
PROPOSED LAYOUT

DATE	19.08.2021	SCALE	1:100	SHEET	A2
------	------------	-------	-------	-------	----

INFORMATION	Status: S2	Stage: 3
-------------	------------	----------

50639-VE-SA-00-DR-M-5602	Drg-No: 50639-VE-SA-00-DR-M-5602	Rev: P3
--------------------------	----------------------------------	---------

