


Sheds: timber shiplap external walls and felt roof  
Pergola (linking / between sheds): Tanalised treat timber  
Canopy: Aluminium frame with glass roof

No retaining walls 1.5m or higher have already been built on site  
No retaining walls 1.5m or higher are proposed to be built on site

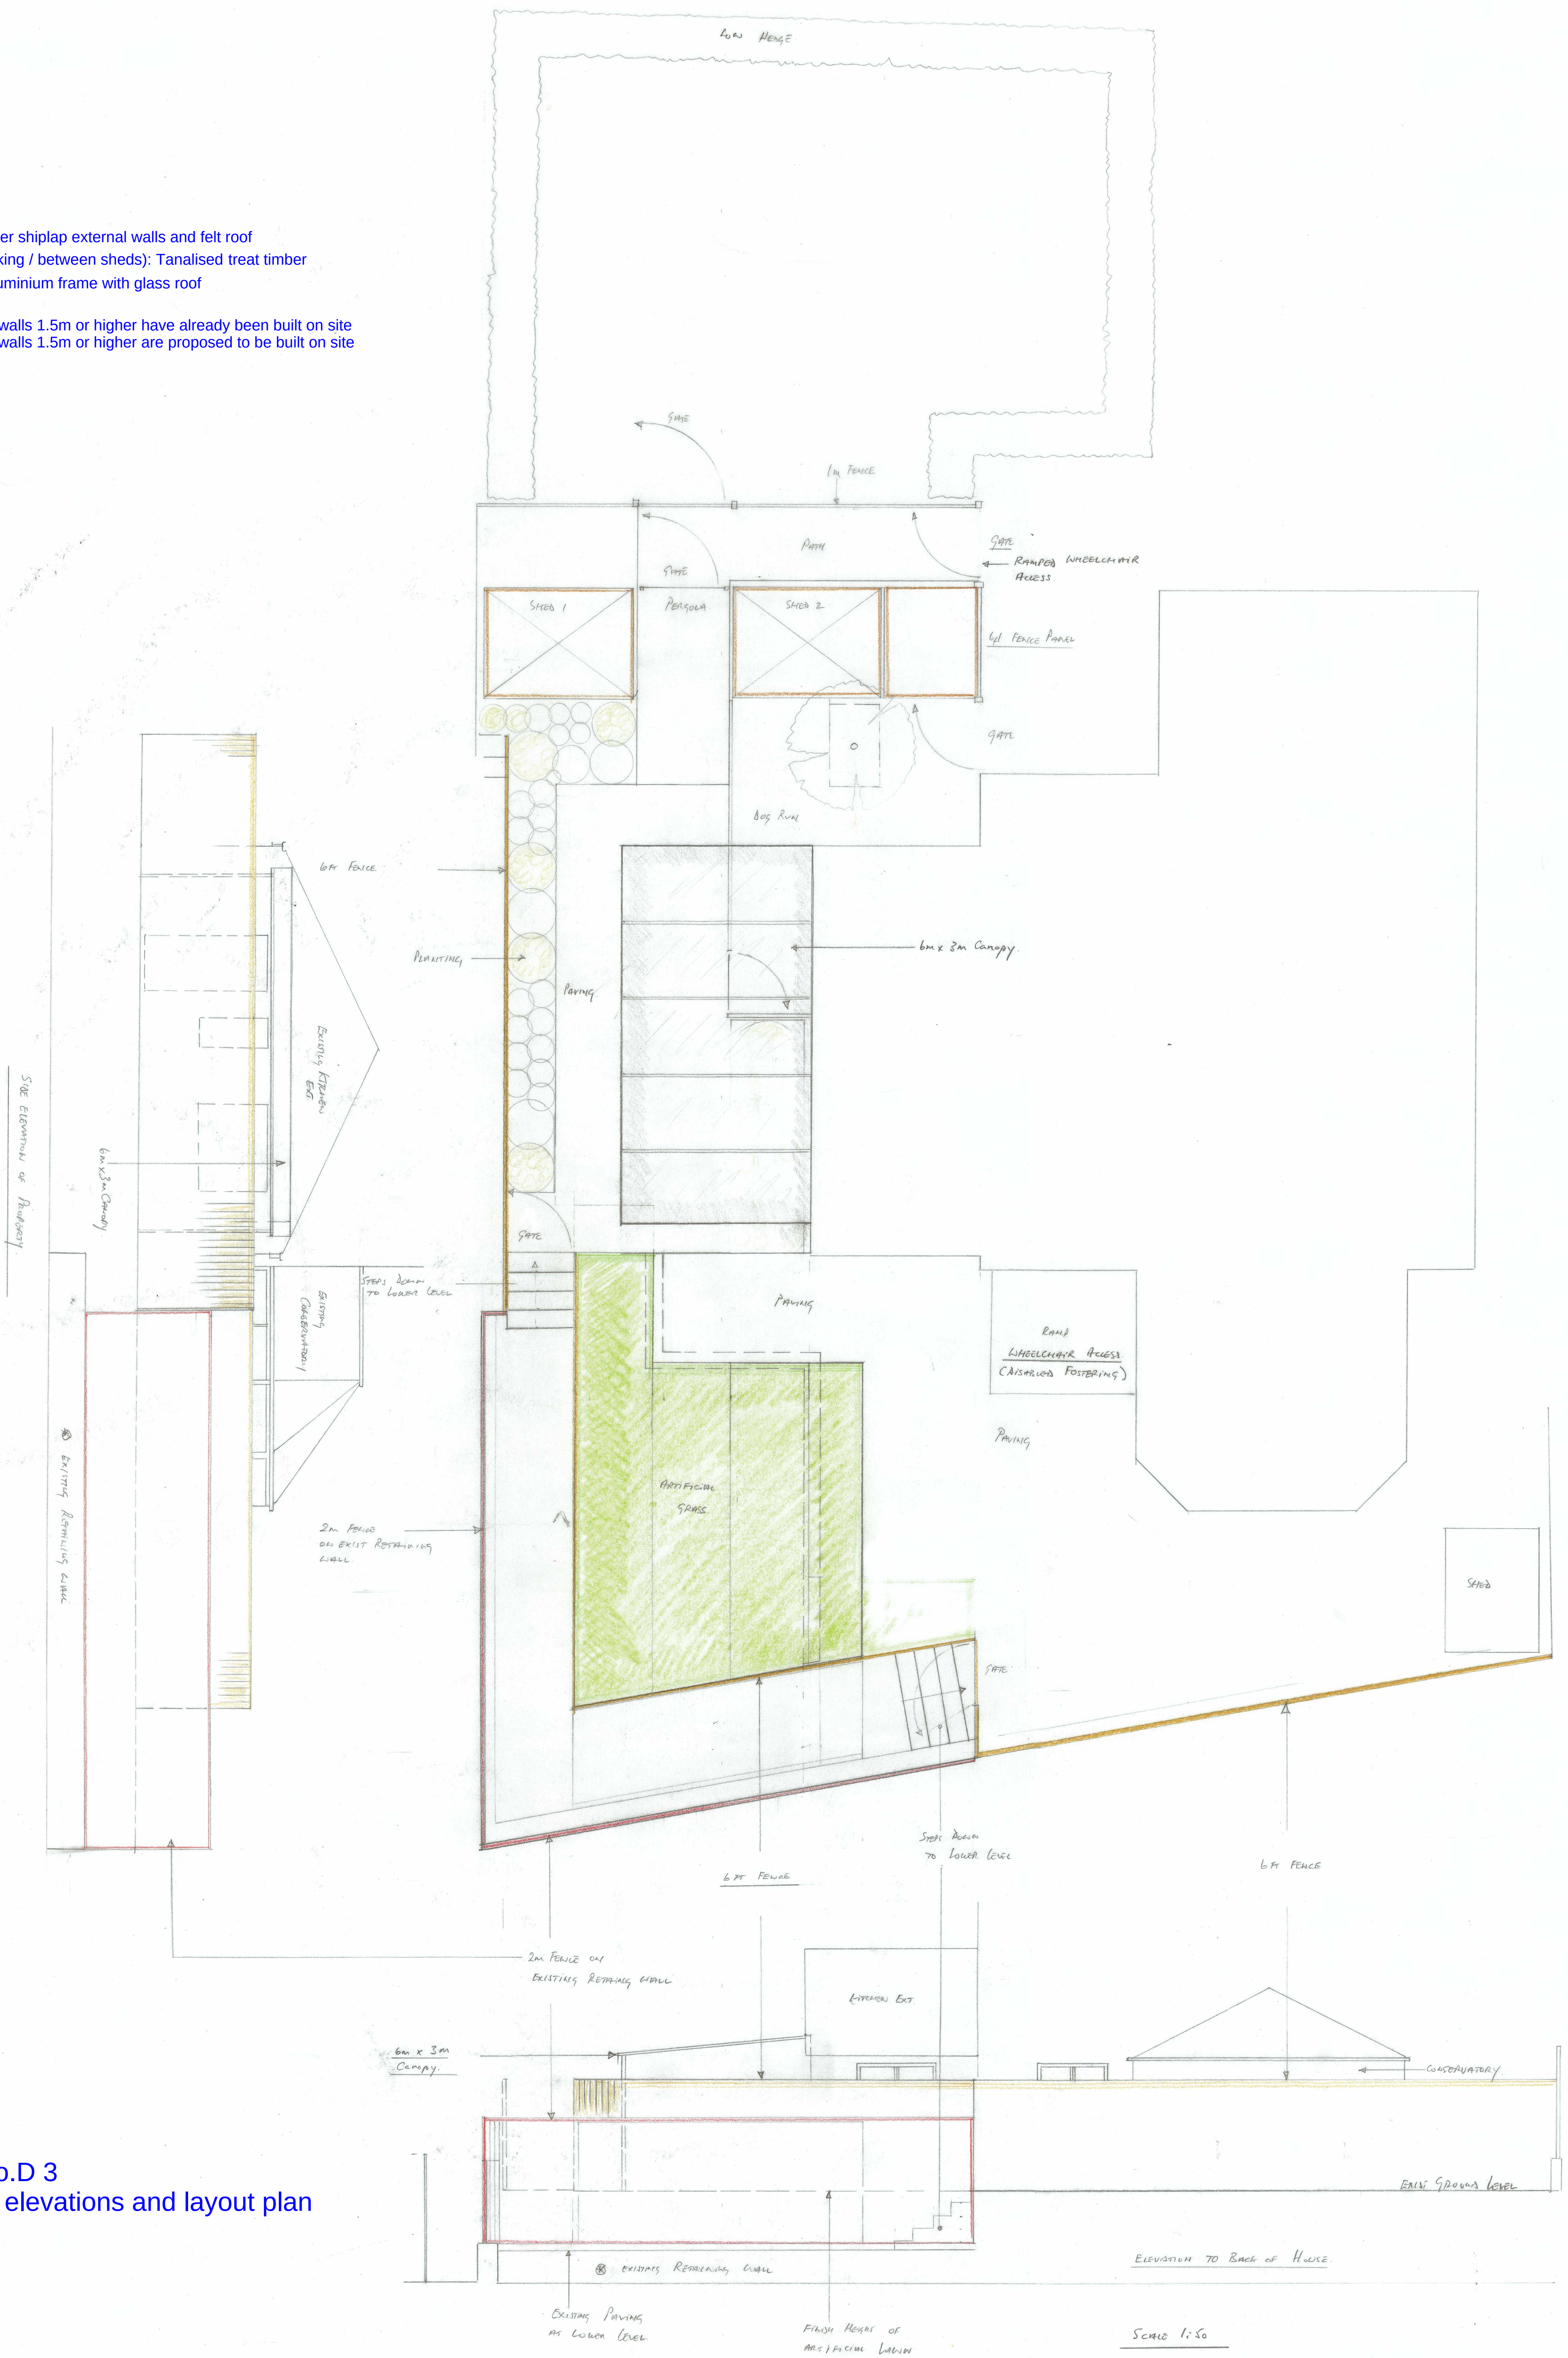

Drawing no.D 3  
-Proposed elevations and layout plan