


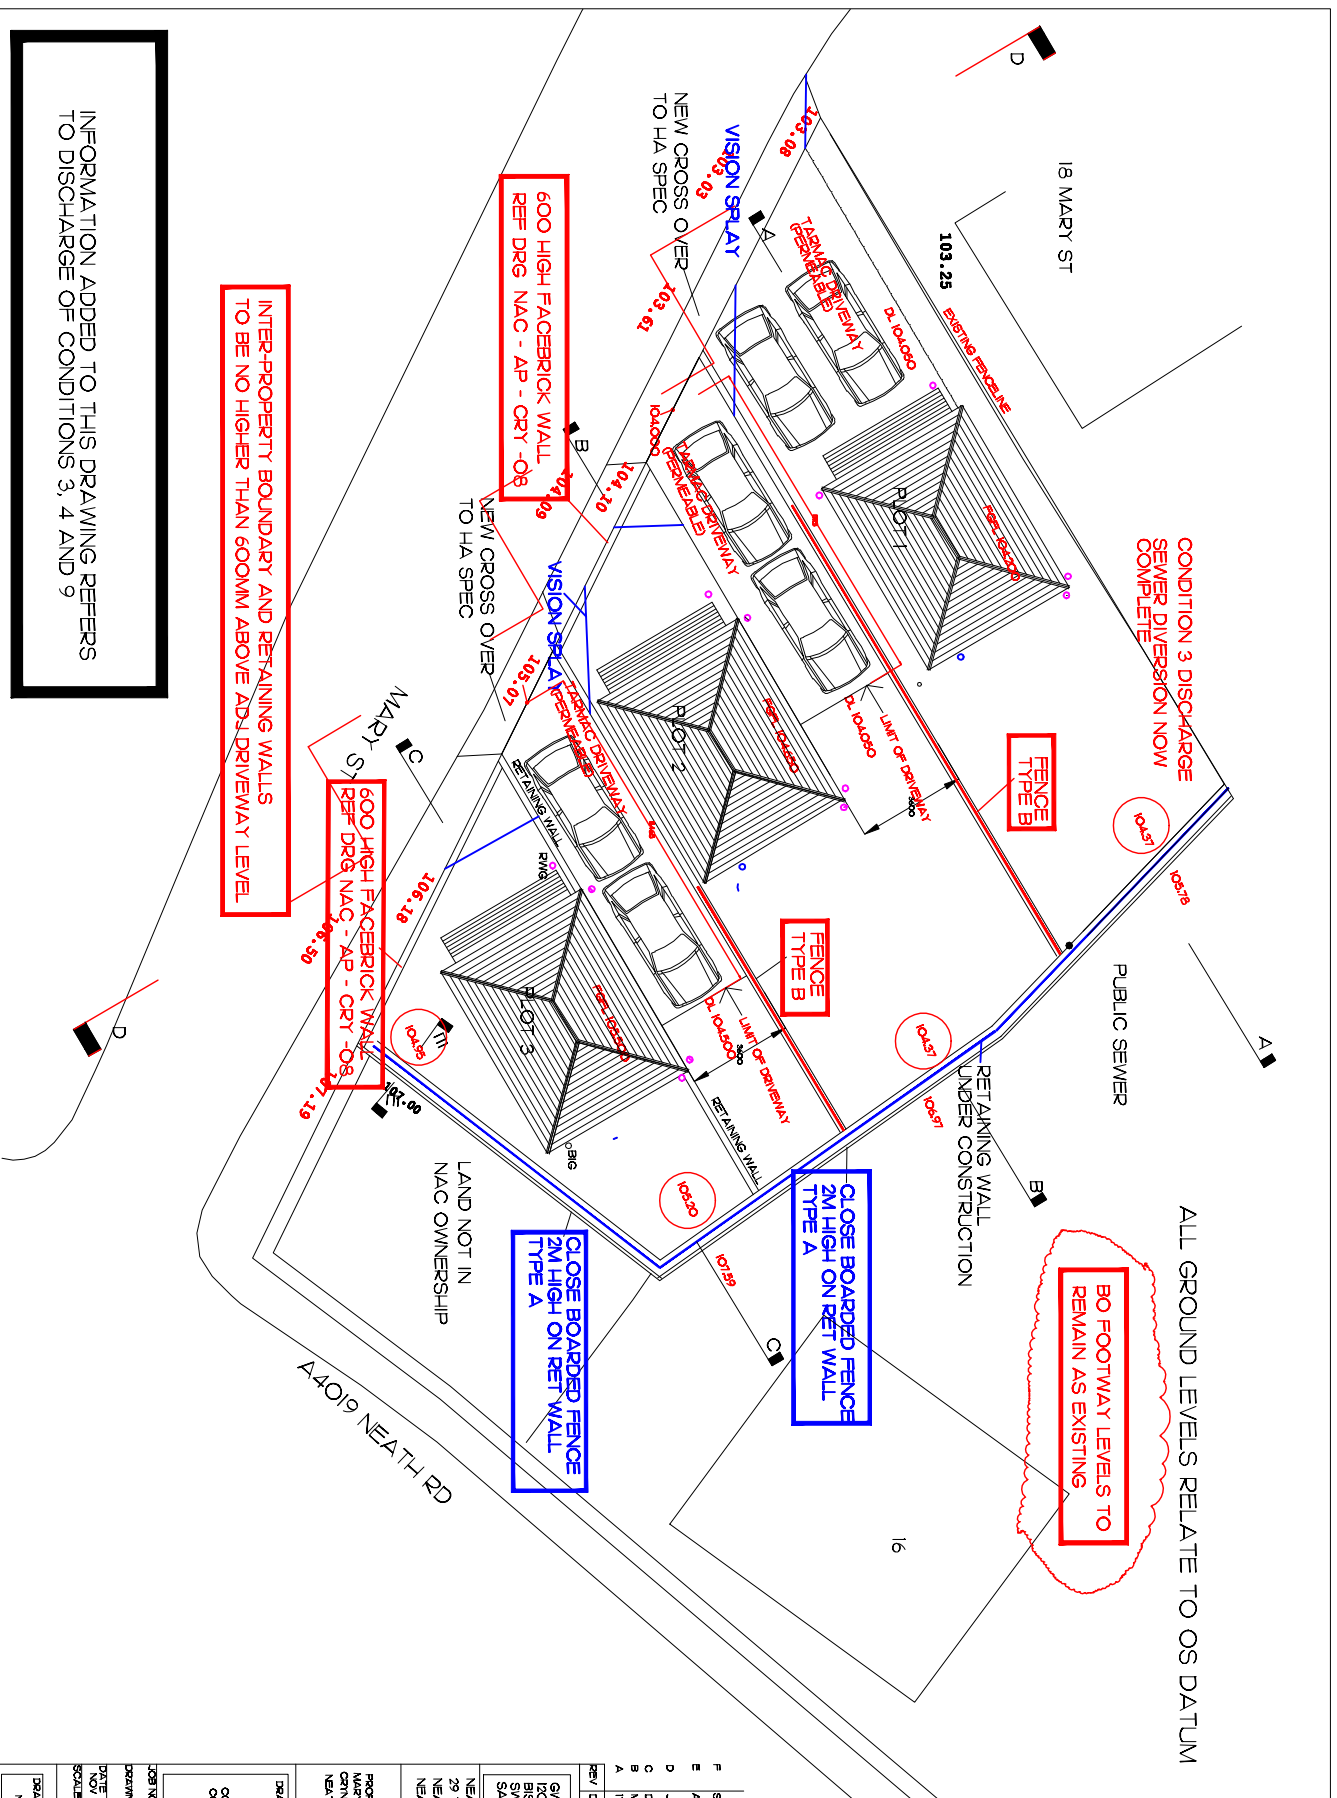

F	SEPT 21	CROSS SECTIONS AMENDED
E	AUG 21	MINOR AMENDMENTS
D	JUNE 21	CONDITION DISCHARGE INFO ADDED
C	DEC 18	SEWER LINE AMENDED
B	MAR 18	SW F FIVE SEWERS ADDED
A	7/1/18	RECALCULATED
REV	DATE	AMENDMENTS
NEATH ABBEY CONSTRUCTION 29 TAILWIND RD NEATH ABBEY NEATH		
PROPOSED 3 HOUSE DEVELOPMENT AT NEATH ABBEY CLIENT NEATH		
DRAWING TITLE		
CONDITION DISCHARGE CONDITION 3, 4 AND 9		
JOB NO		
DRAWN	CHECKED	
DATE	DATE	DATE
NOV 2017		
SHEET 1/250		
DRAWING NO		
M4 - AP - CRT - 06		
II		