
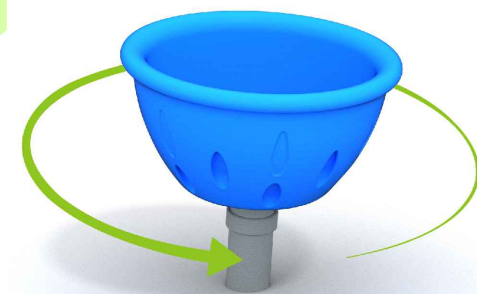
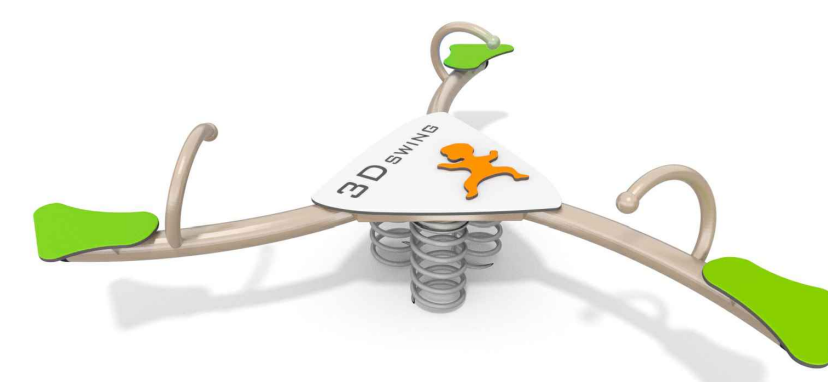


Orientation of site has not been checked, design subject to check before installation

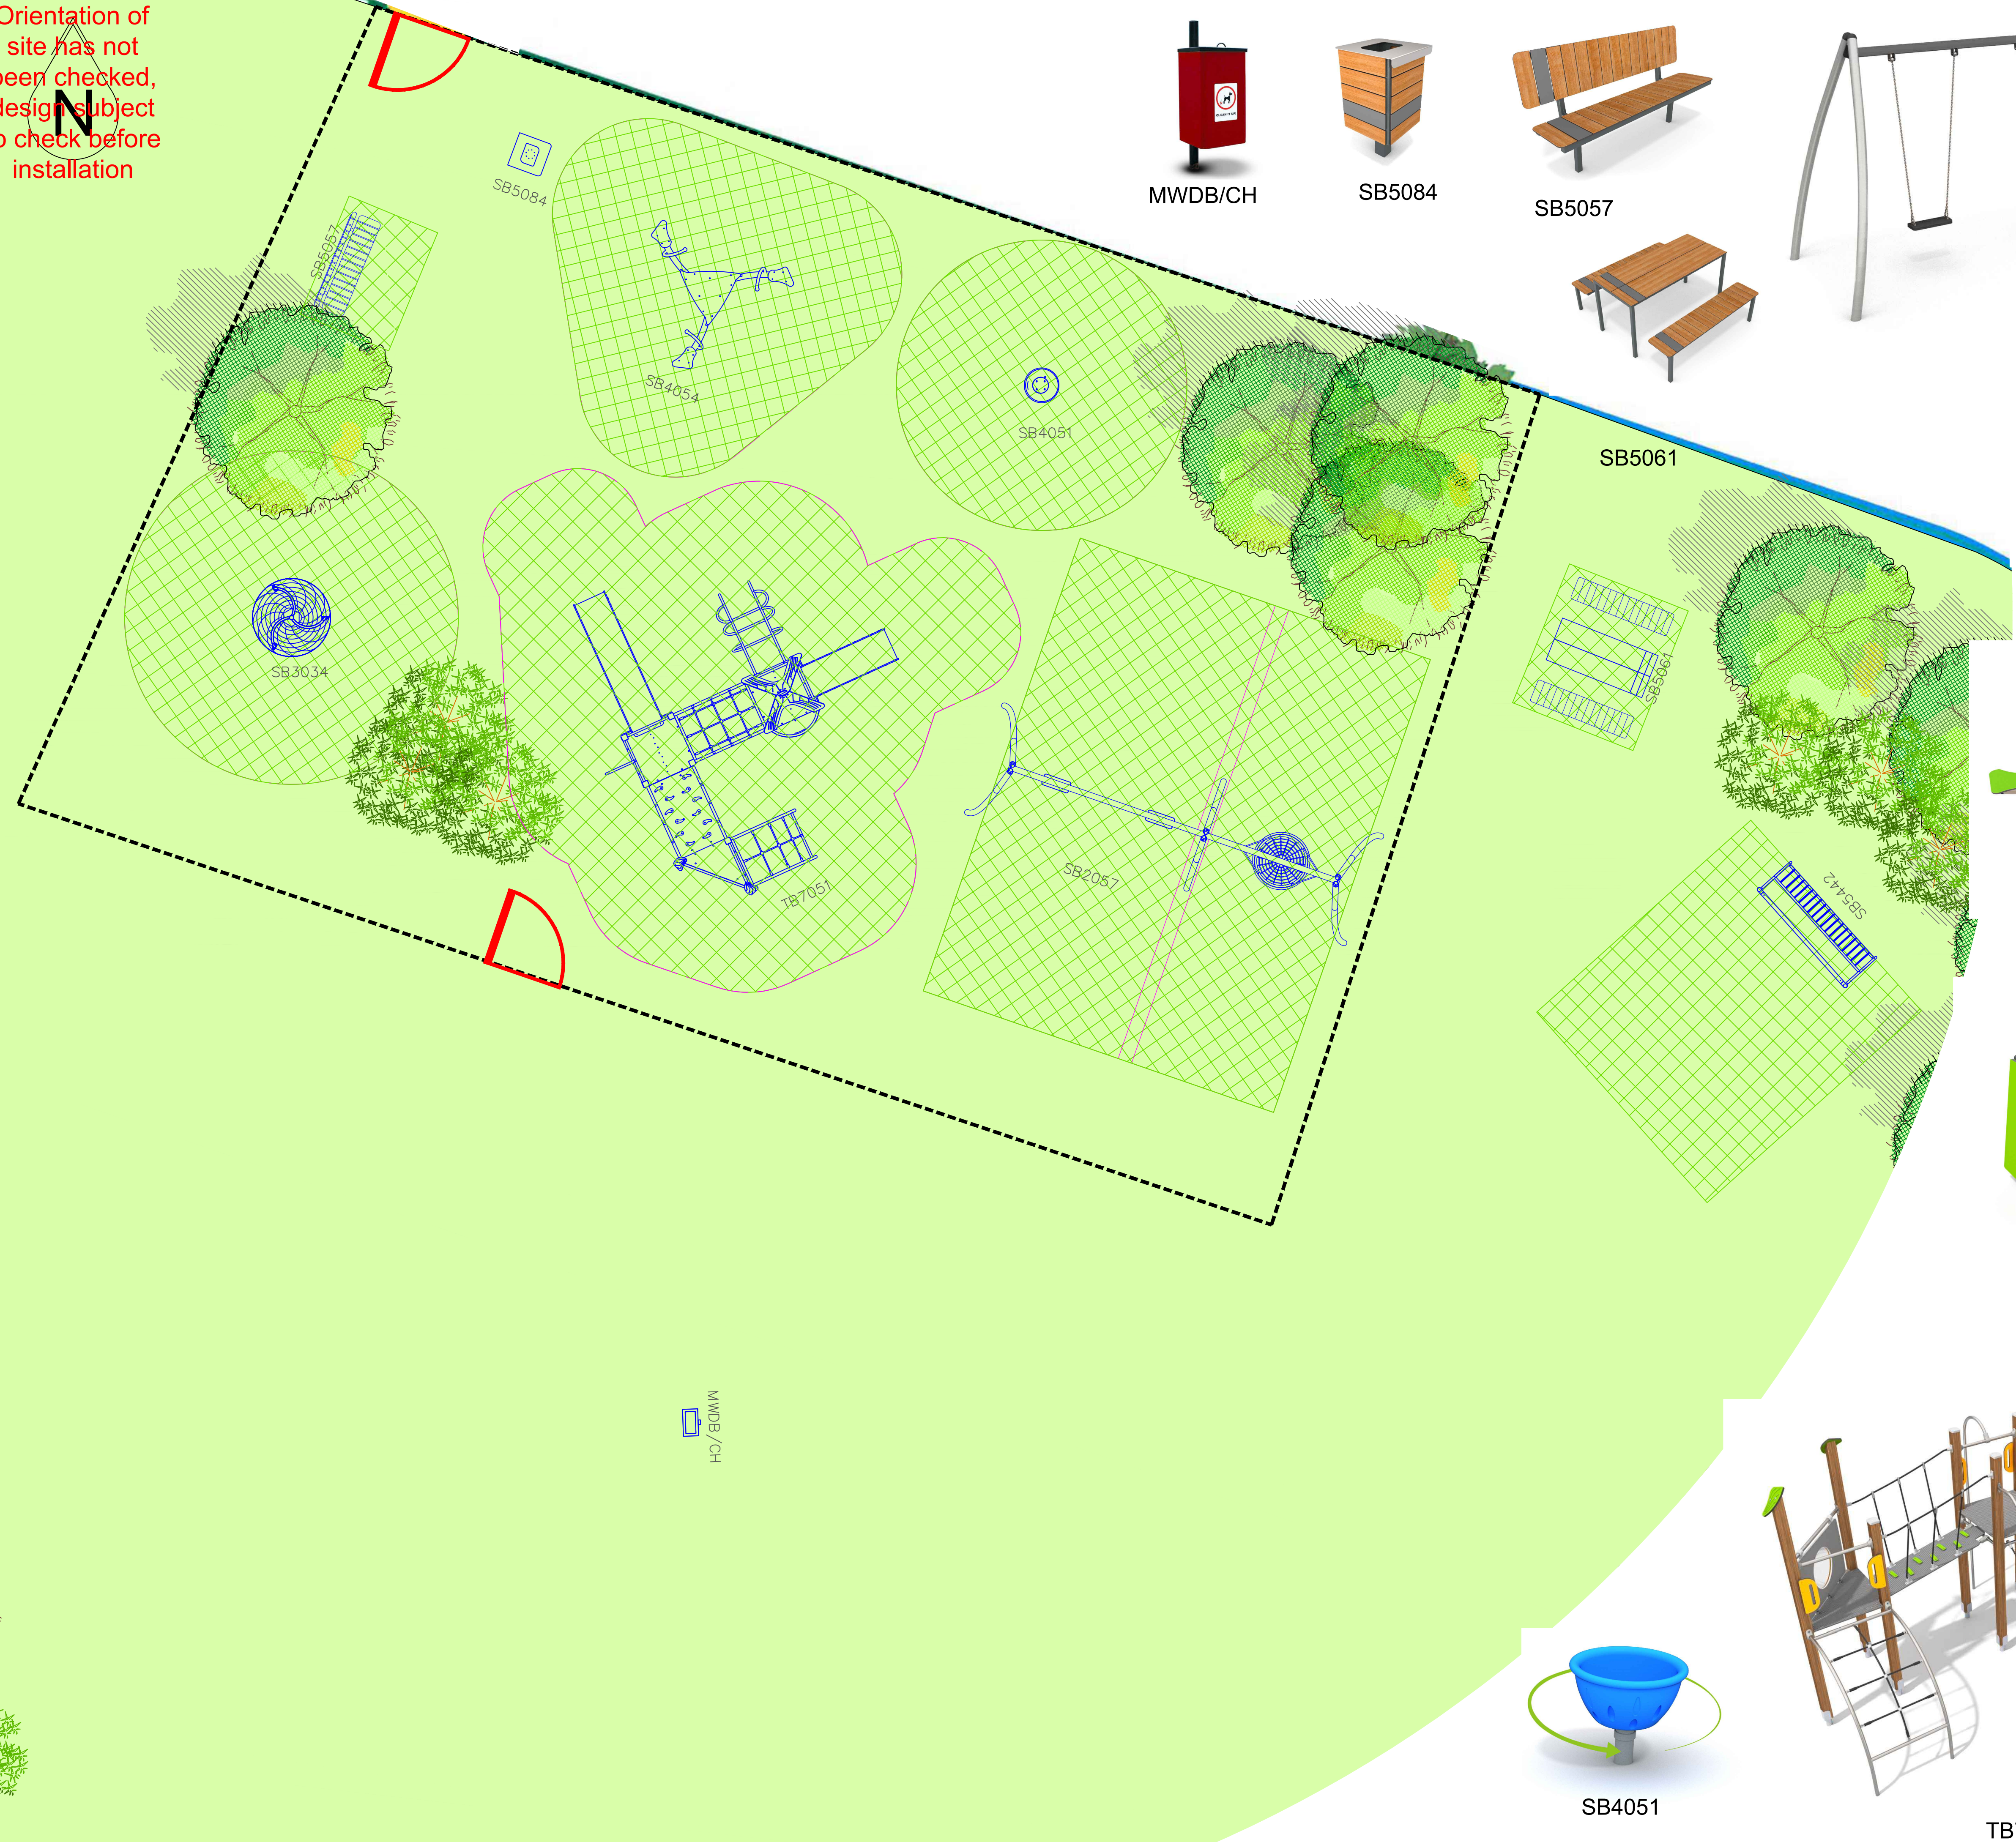

Miracle
Design & Play

TEL: ++44 (0)1604 658240
E-MAIL: sales@miracledandp.co.uk
WEB: www.miracledesignandplay.co.uk

PROJECT TITLE:
Rhos, Pontardawe

SHEET TITLE: Proposal

KEY:
Fencing:
1m High, 1.2m Wide Self Closing Bowtop Gates, Galvanised and Powder Coated Red
1m High Bowtop Fencing, Galvanised Only

Surfacing:
Existing Grass
Grass Mat Safer Surfacing: ECONOMAT GRASS TILES 1.5M x 1.5M TO D15 3.0M

Landscaping:
Trees by Others
Planting by Others

Please Note: This drawing has been scaled from a PDF document and so may not be 100% accurate. Miracle cannot be held responsible for any discrepancies which may become evident on site.

Equipment Fall Zone (No safety surfacing required if located on well maintained turf and under 1.5m GPH)

REVISIONS		
Issue	Description	Date
D	Plan revised as per clients request	25/08/21
C	Boulders removed from design	14/05/21
B	Play Equipment Updated	13/05/21
A	Plan revised as per comments in meeting	26/05/20

DRAWN BY: R.Krasovska

SCALE: 1:50 @A1 ISSUE: D

DRAWING NO: Q6446_D

DATE: 25/08/21

© 2021 MIRACLE DESIGN AND PLAY LTD, "ALL RIGHTS RESERVED, THIS DRAWING MAY NOT BE REPRODUCED, TRANSMITTED OR STORED IN WHOLE OR IN PART WITHOUT OUR WRITTEN CONSENT"

EXACT LOCATION OF EQUIPMENT TO BE AGREED ON SITE. ALL SURFACING TO BE FLAT AND LEVEL, ANY DISCREPENCIES IN LEVELS TO BE REPORTED TO MIRACLE DESIGN & PLAY IMMEDIATELY.