



Superseded

**PROPOSED REAR EXTENSION AT
2 YNYS Y NOS
GLYNNETH**


PROPOSED BLOCK PLAN 1:500

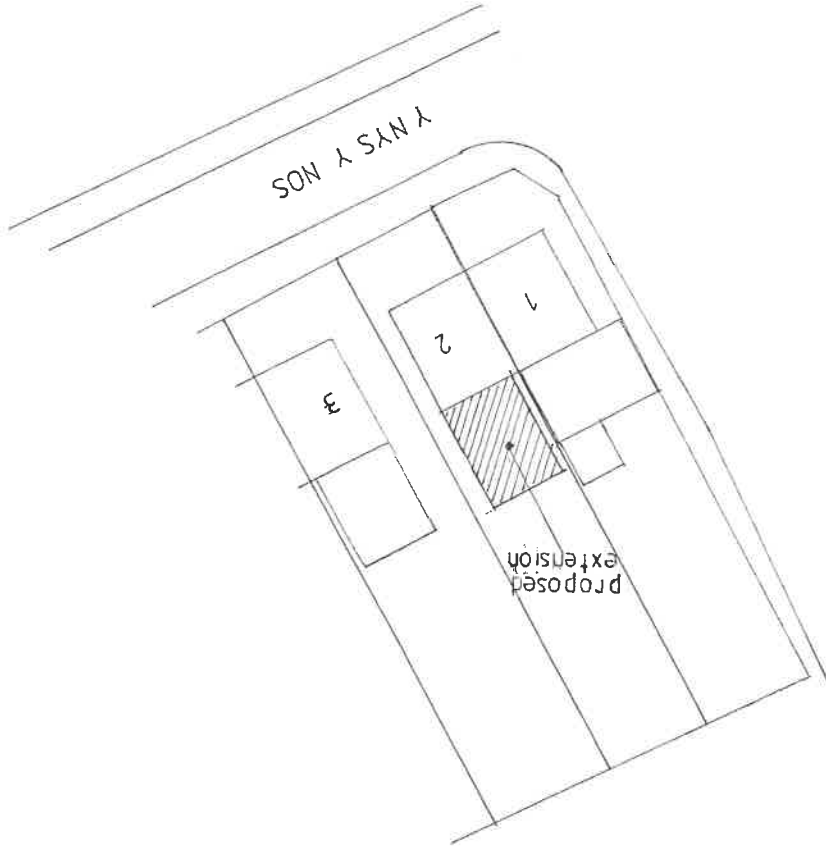

EXISTING BLOCK PLAN 1:500

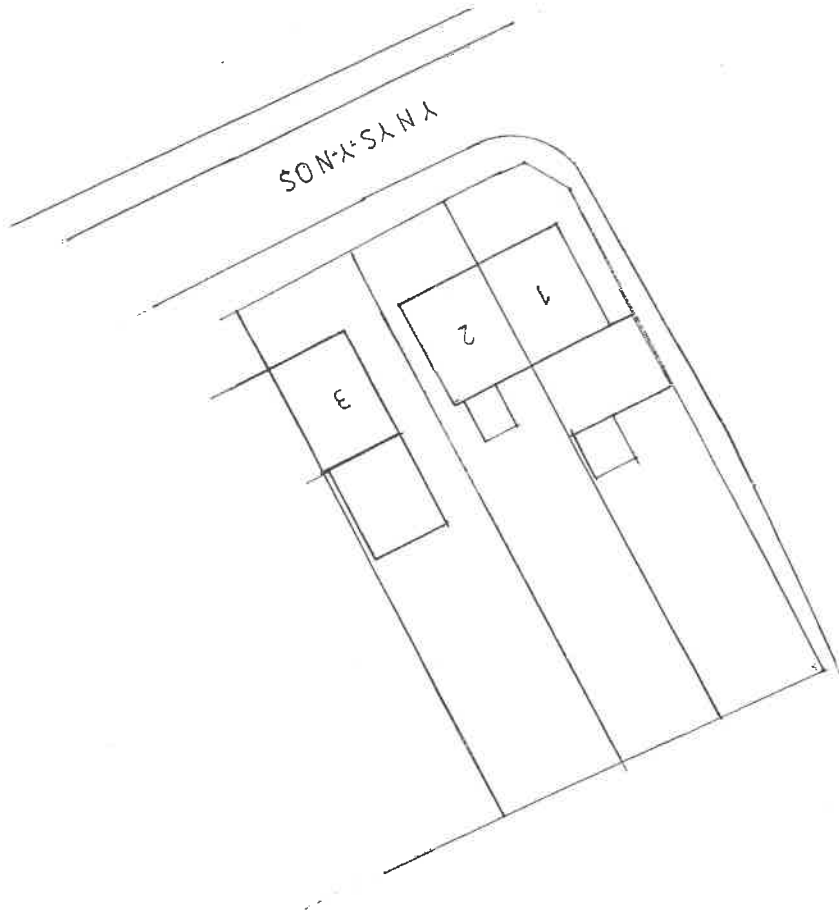


LOCATION PLAN 1:1250

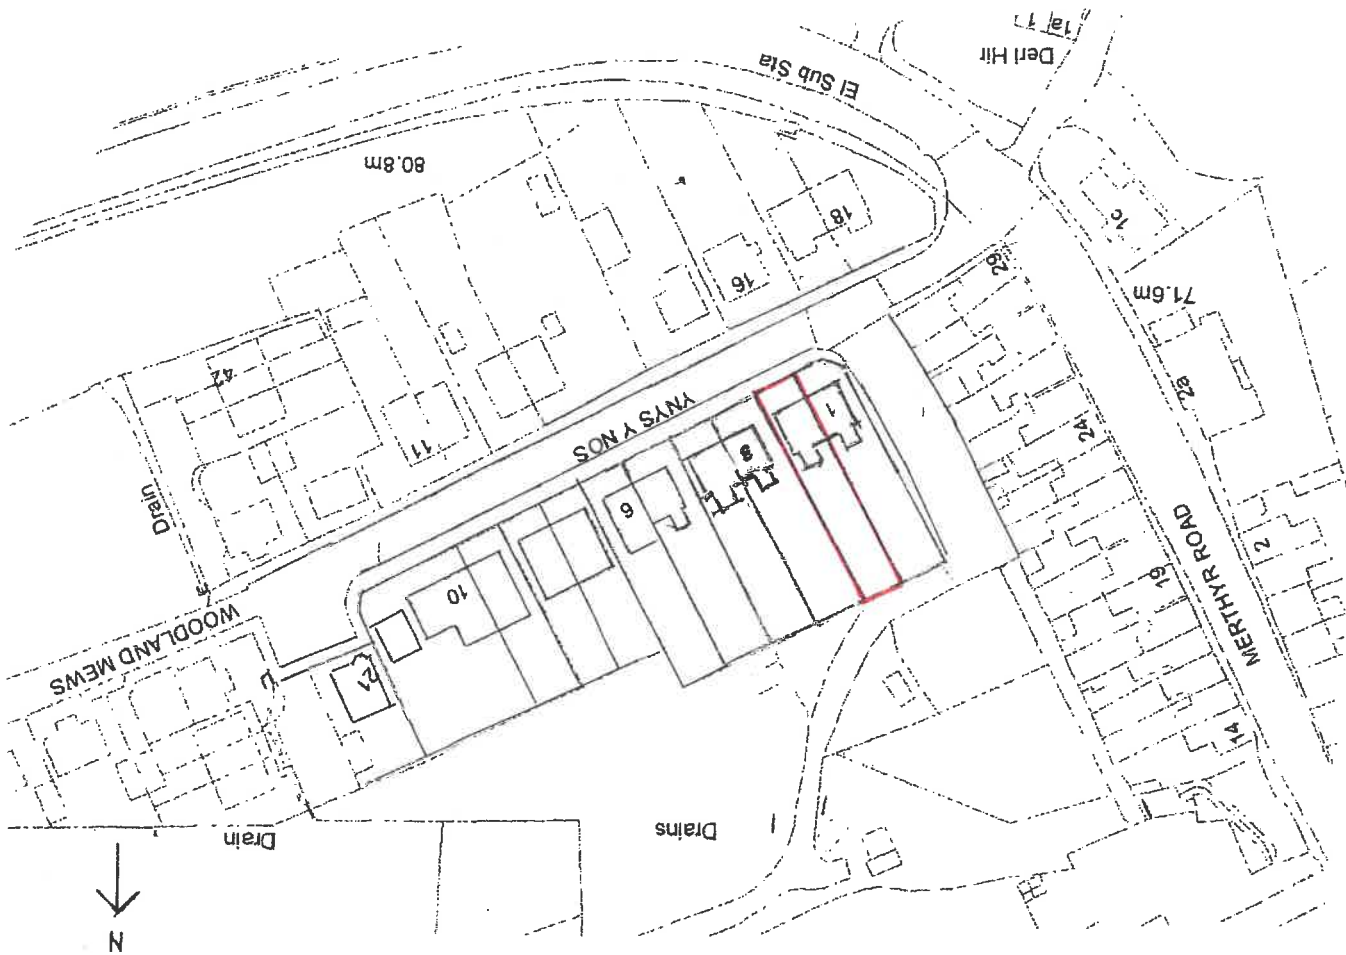


Superseded


PROPOSED REAR ELEVATION

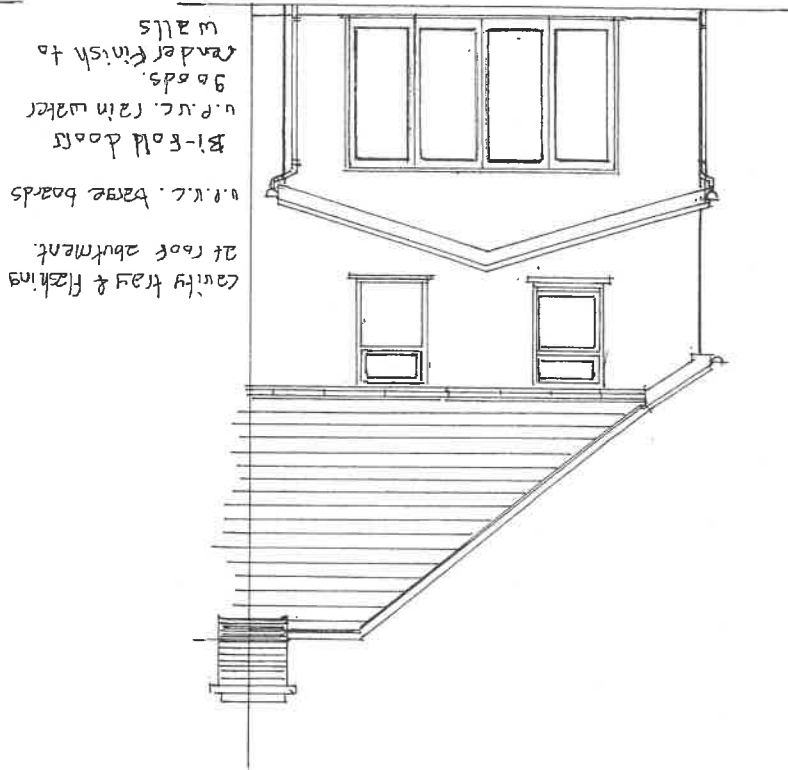


PROPOSED SIDE ELEVATION

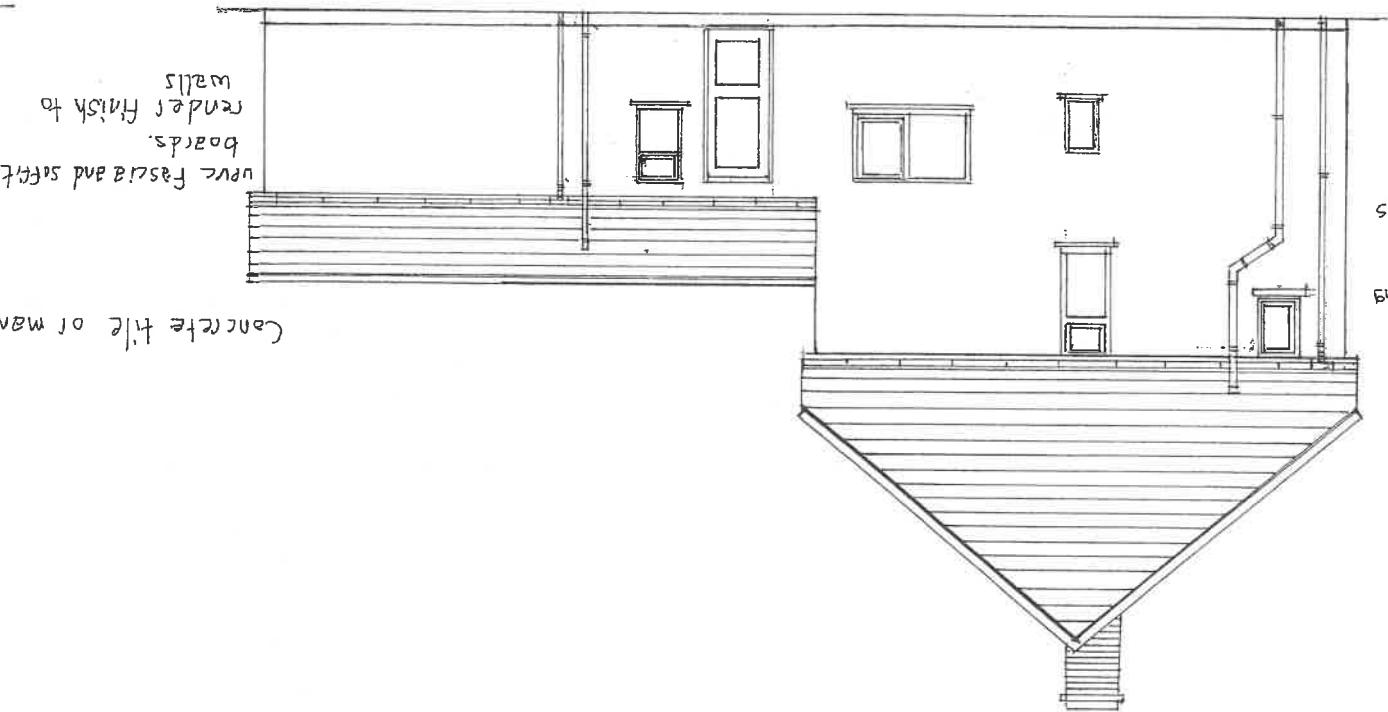


PROPOSED SIDE ELEVATION

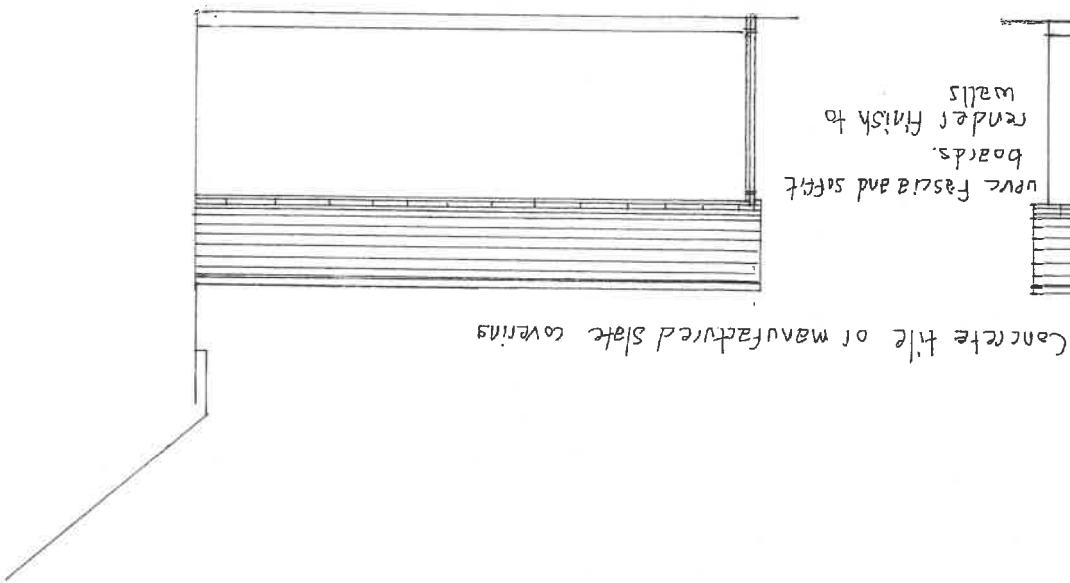


EXISTING REAR ELEVATION

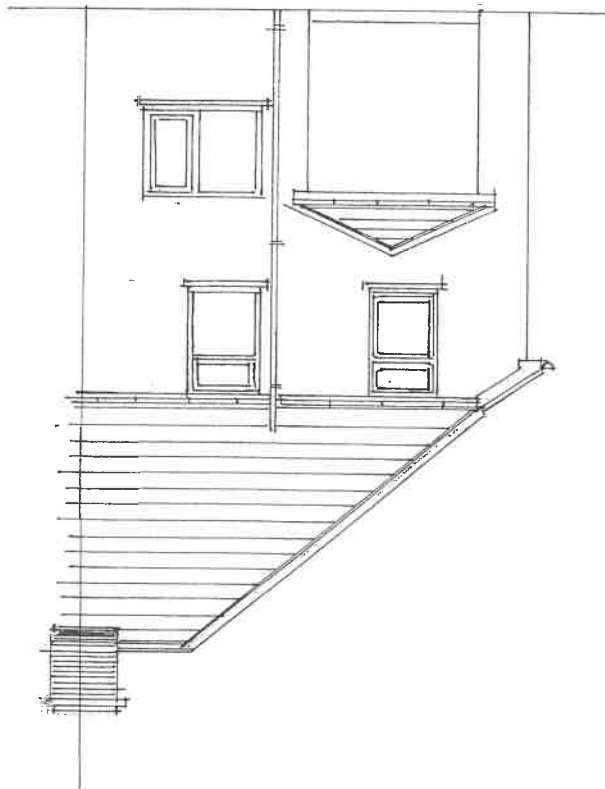

EXISTING SIDE ELEVATION

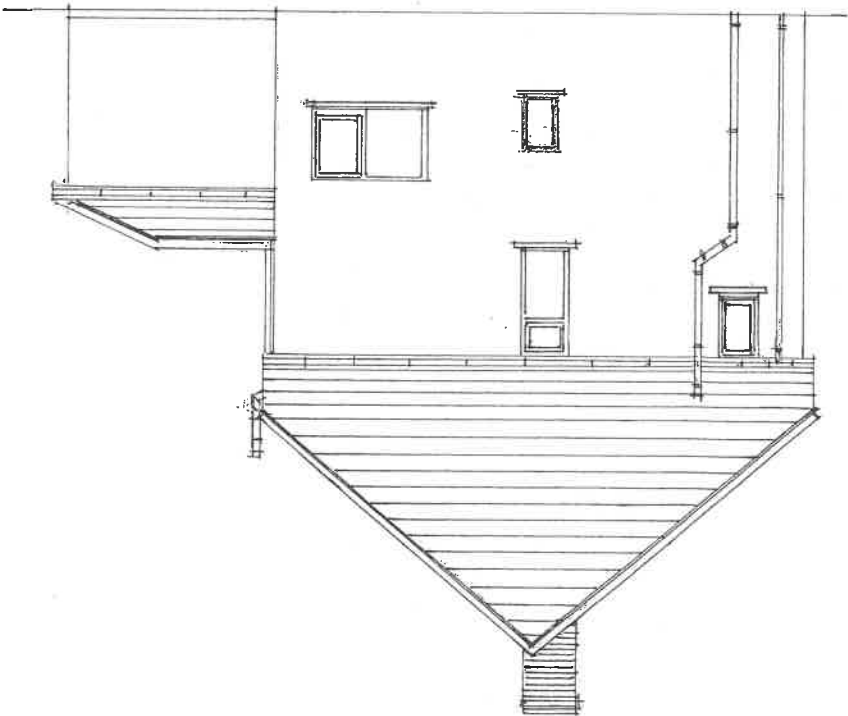


EXISTING SIDE ELEVATION

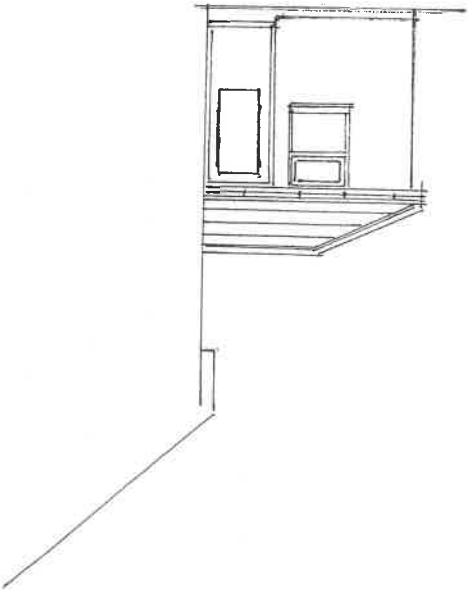

SCALE 1:100


Superseded

SCALE 1:50

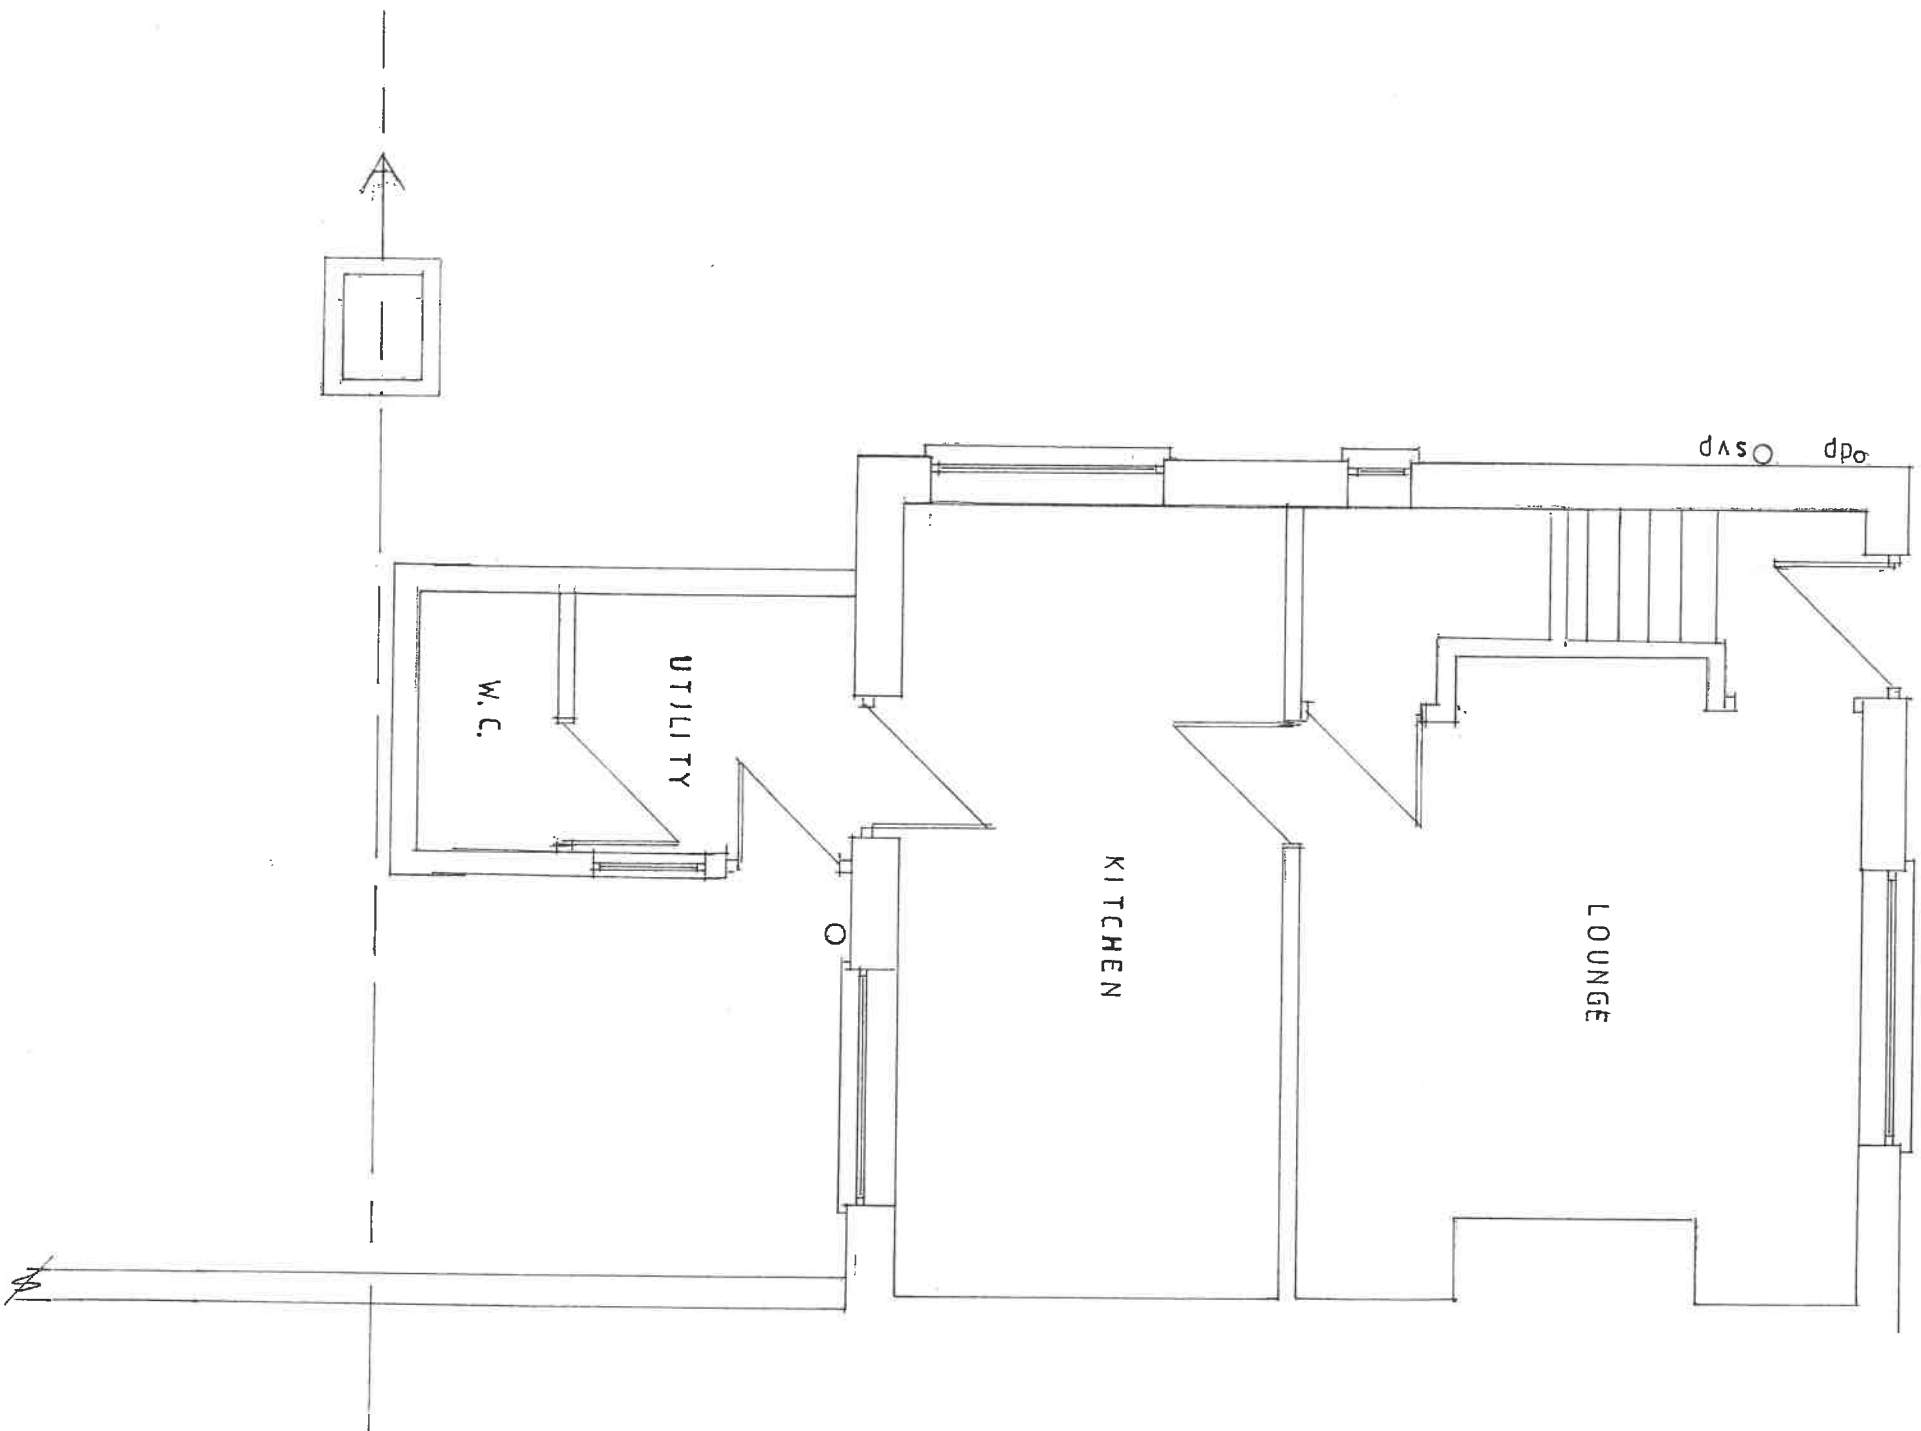

EXISTING GROUND FLOOR

Superseded

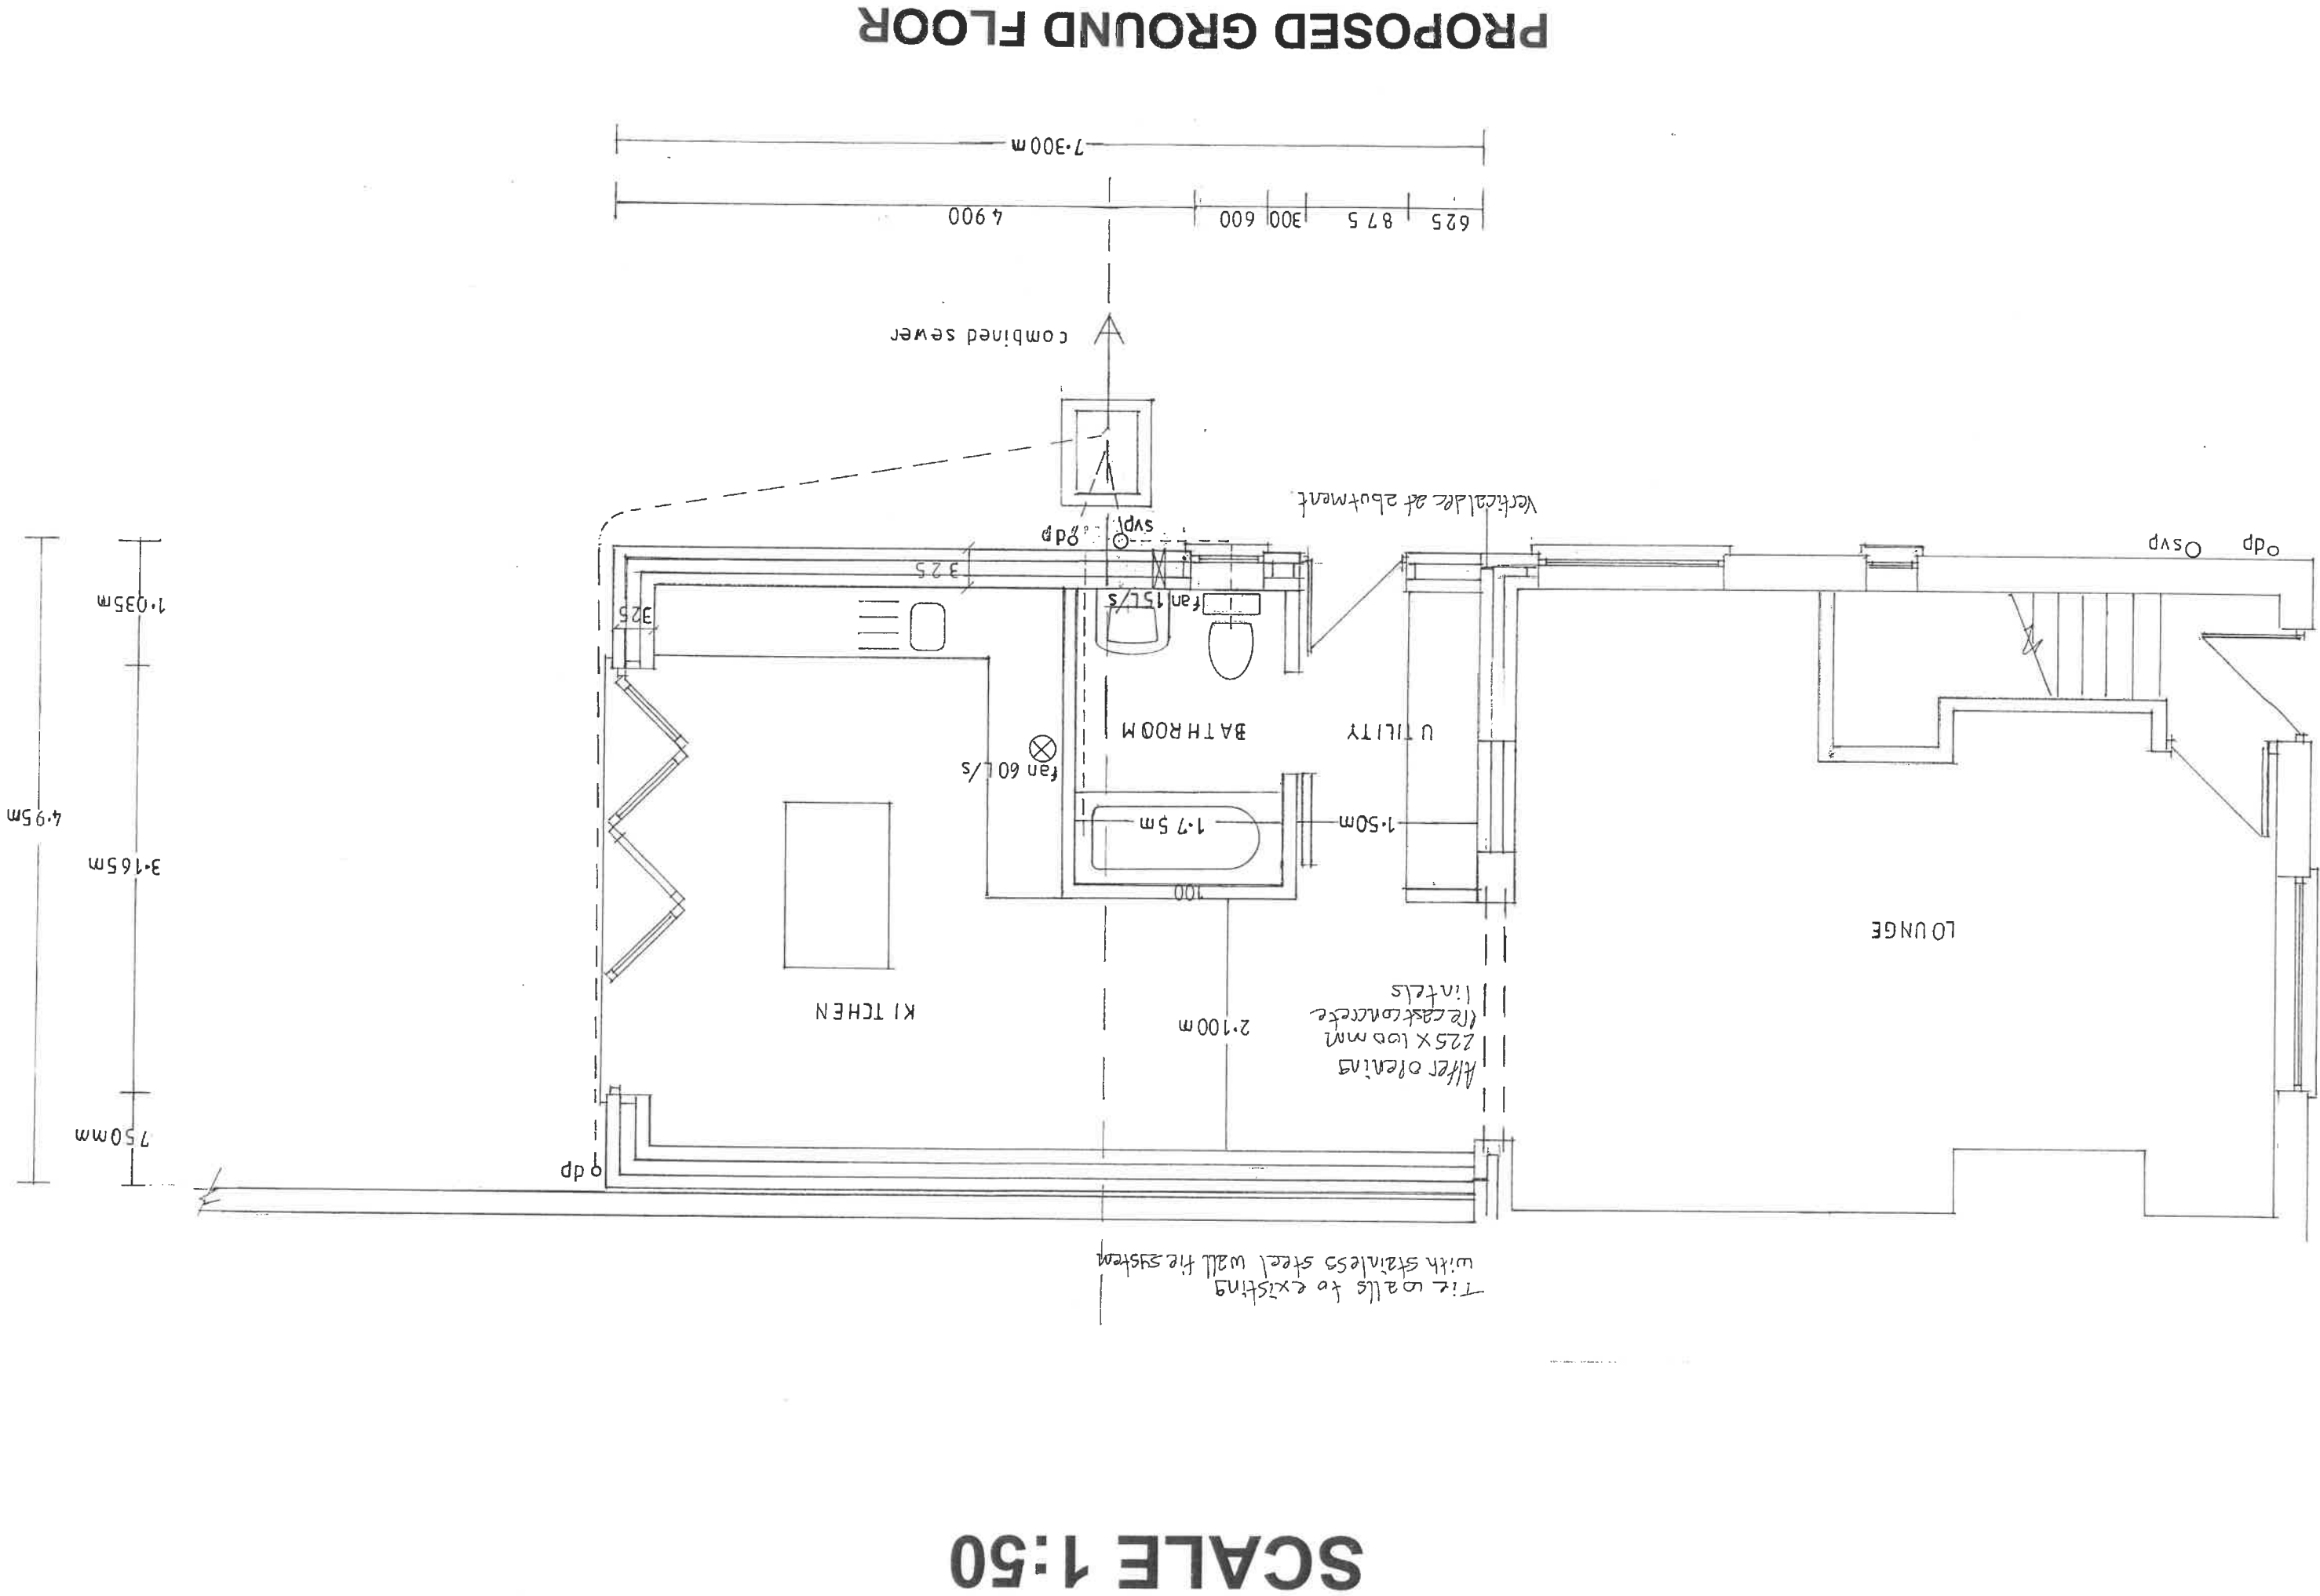

PROPOSED SECTION

