


Location Plan (1:1250 @A1)

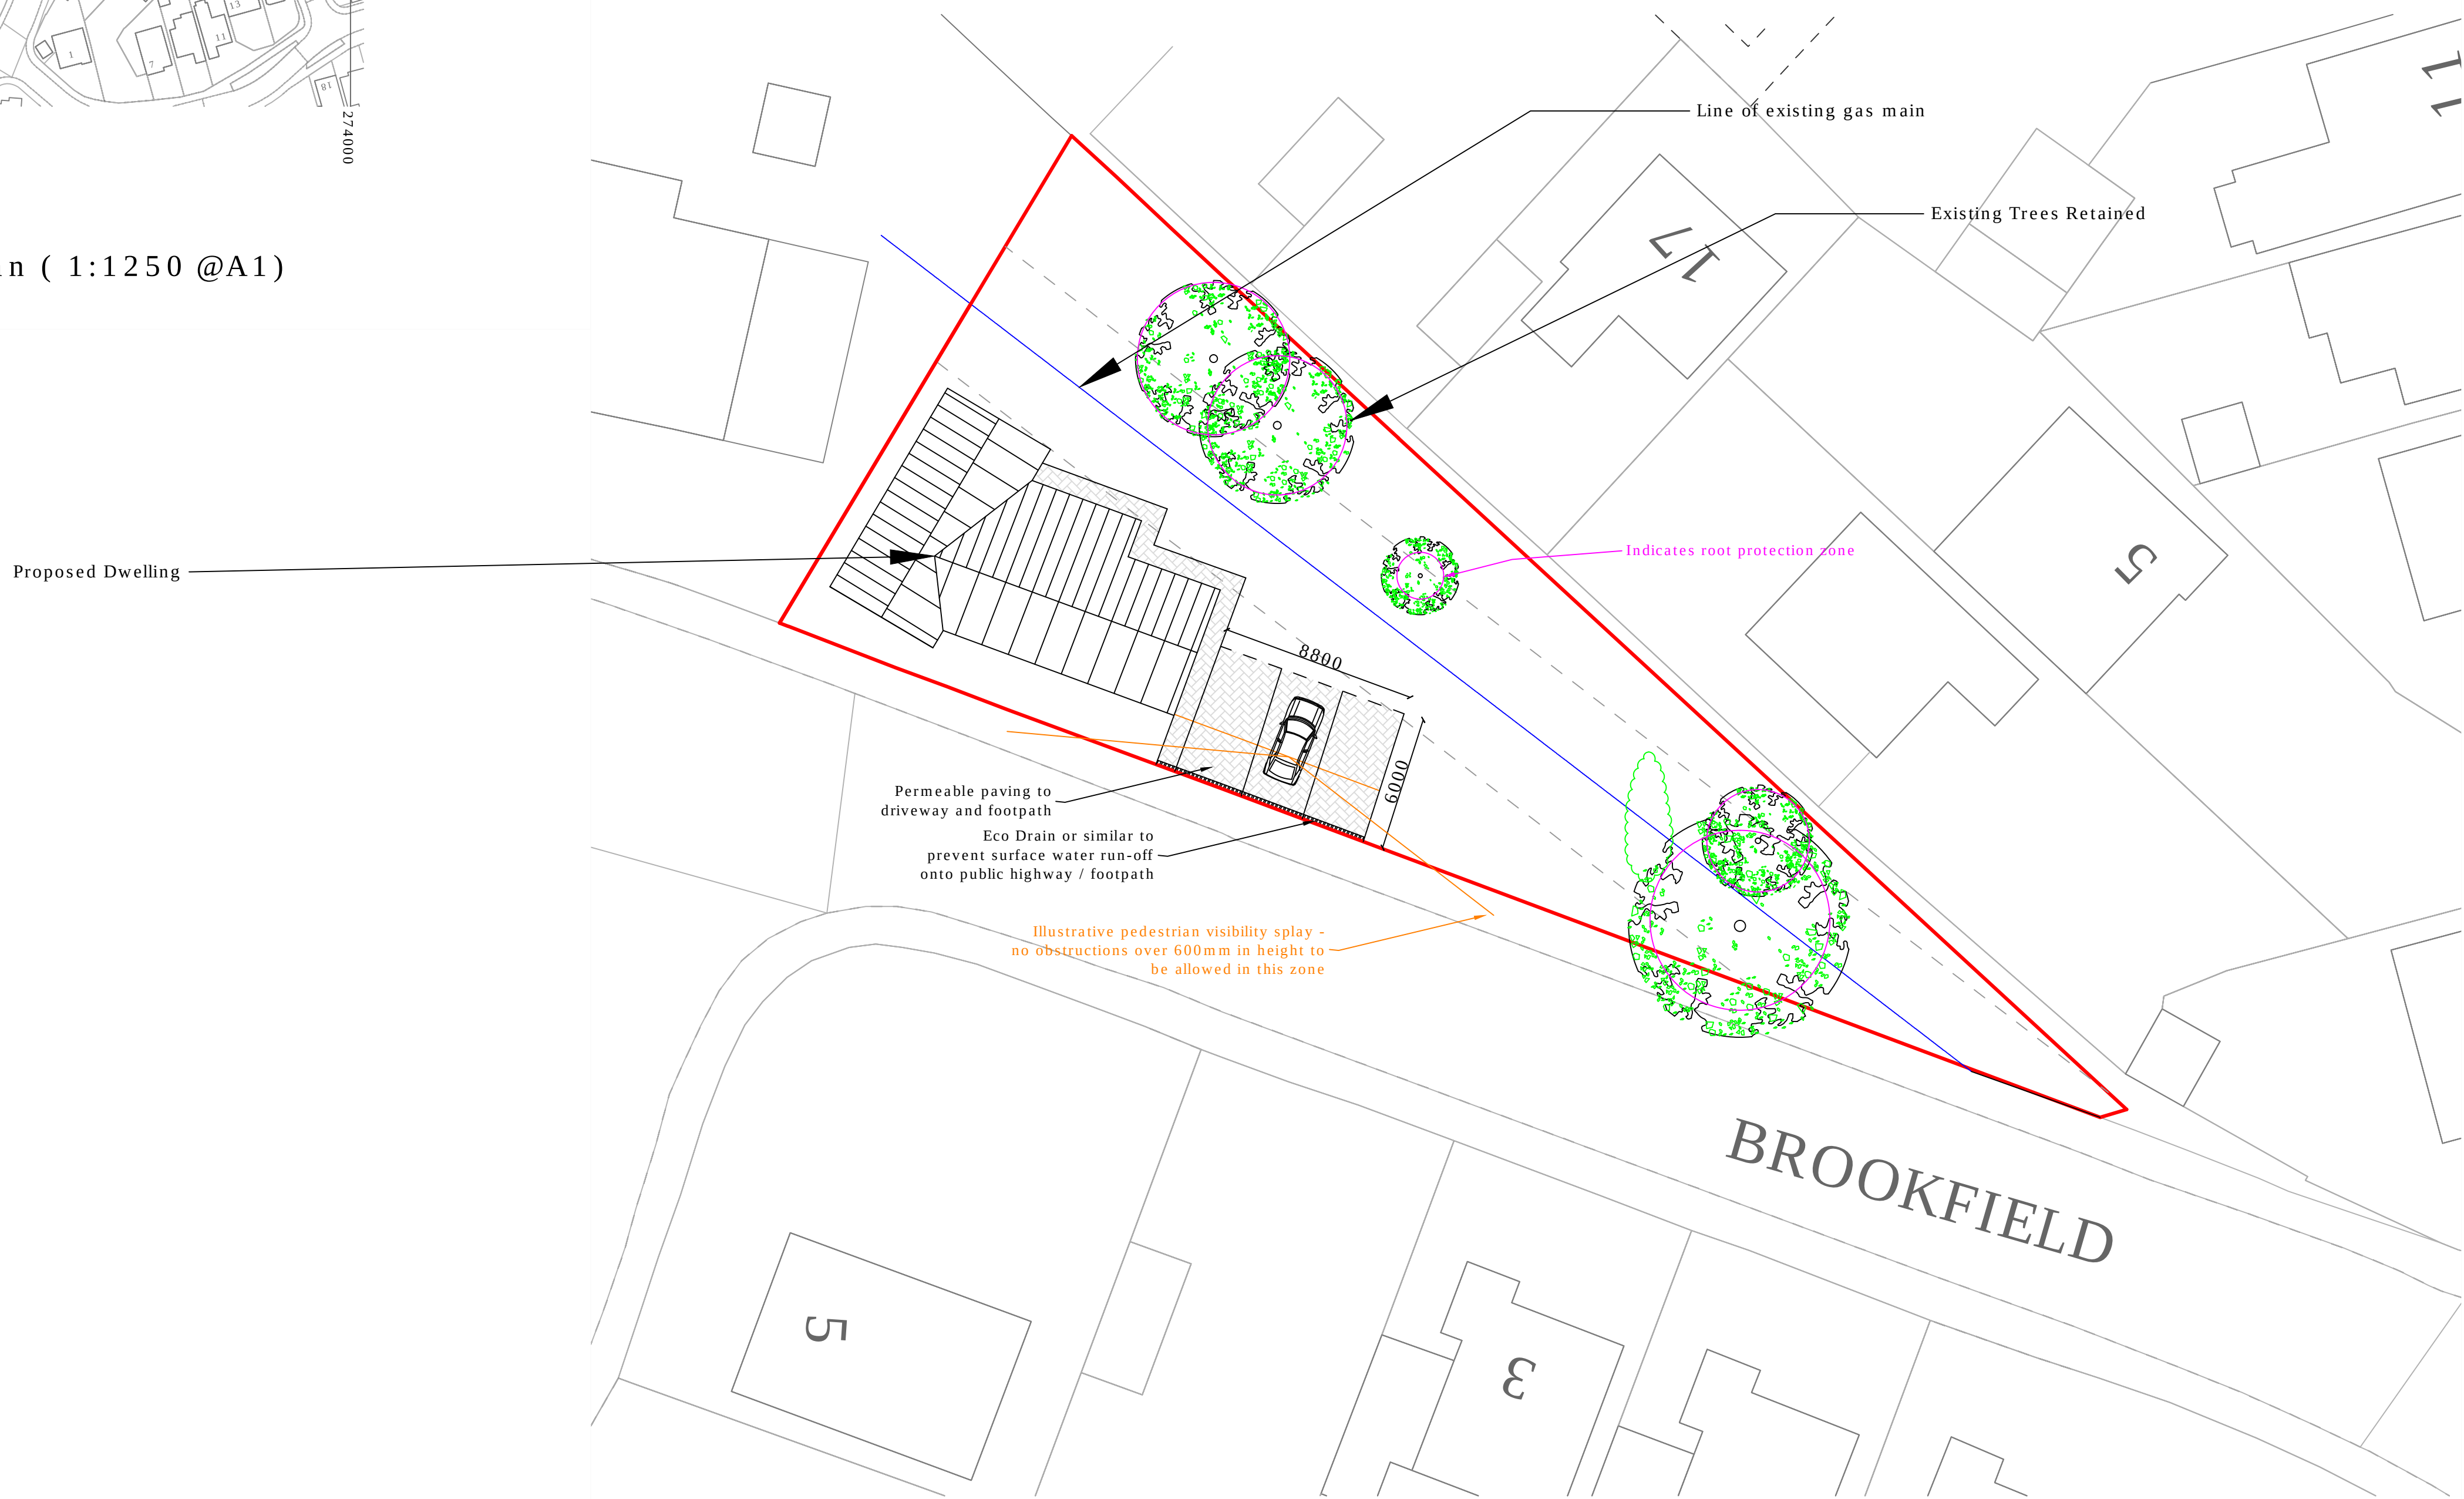

Block Plan (1:200 @A1)

Notes:

- Rev.A Garage to neighbouring dwelling added
Rev.B Tree positions revised to reflect Tree Constraints Plan; root protection zones added; 3rd parking space added; pedestrian visibility splay illustrated; Eco Drain added to prevent surface water run-off onto public highway.
Rev. C Root Protection Zone annotation added.

STATUS:
Planning Application



Viner Lodge
Church Road
Eardisland
HR6 9BP
Tel: 01432 806409
E-Mail: mail@cadtechdesign.com
www.houseplansdirect.co.uk

PROJECT:
Proposed Dwelling

CLIENT:
Adrian Williams

SITE:
Brookfield, Neath

TITLE:
Block & Location Plans

SCALE @ A1: As indicated	DATE: October 2021	DRAWN: DC	CHECKED: AC
PROJECT NO: AW/02	DRAWING NO: FP / 02	REVISION: C	