
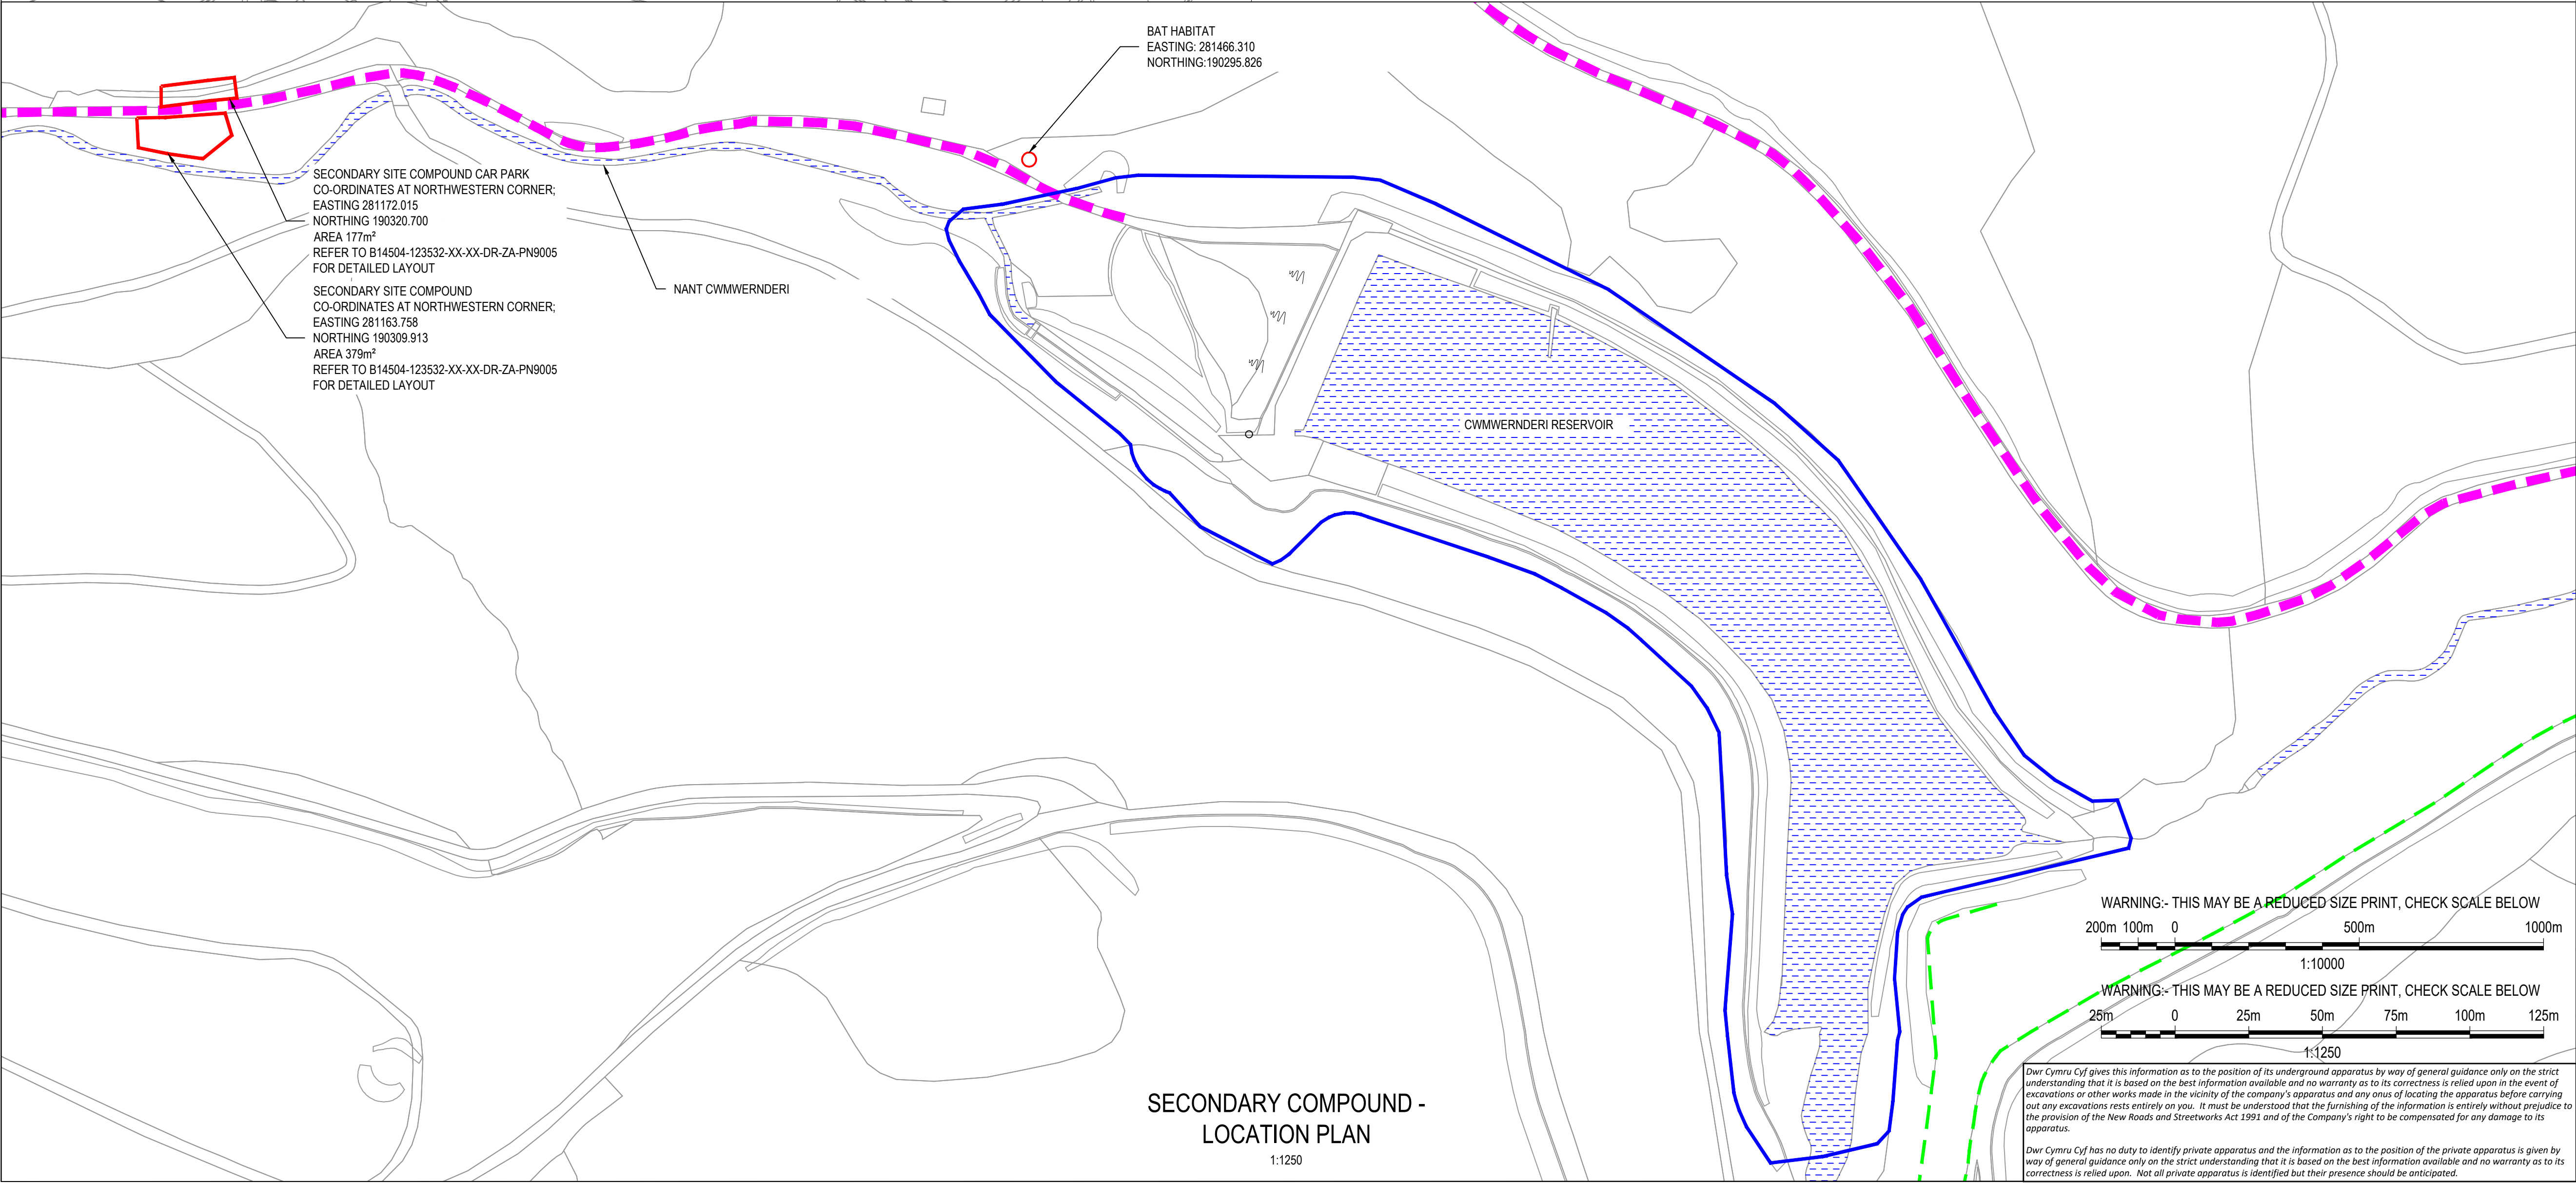


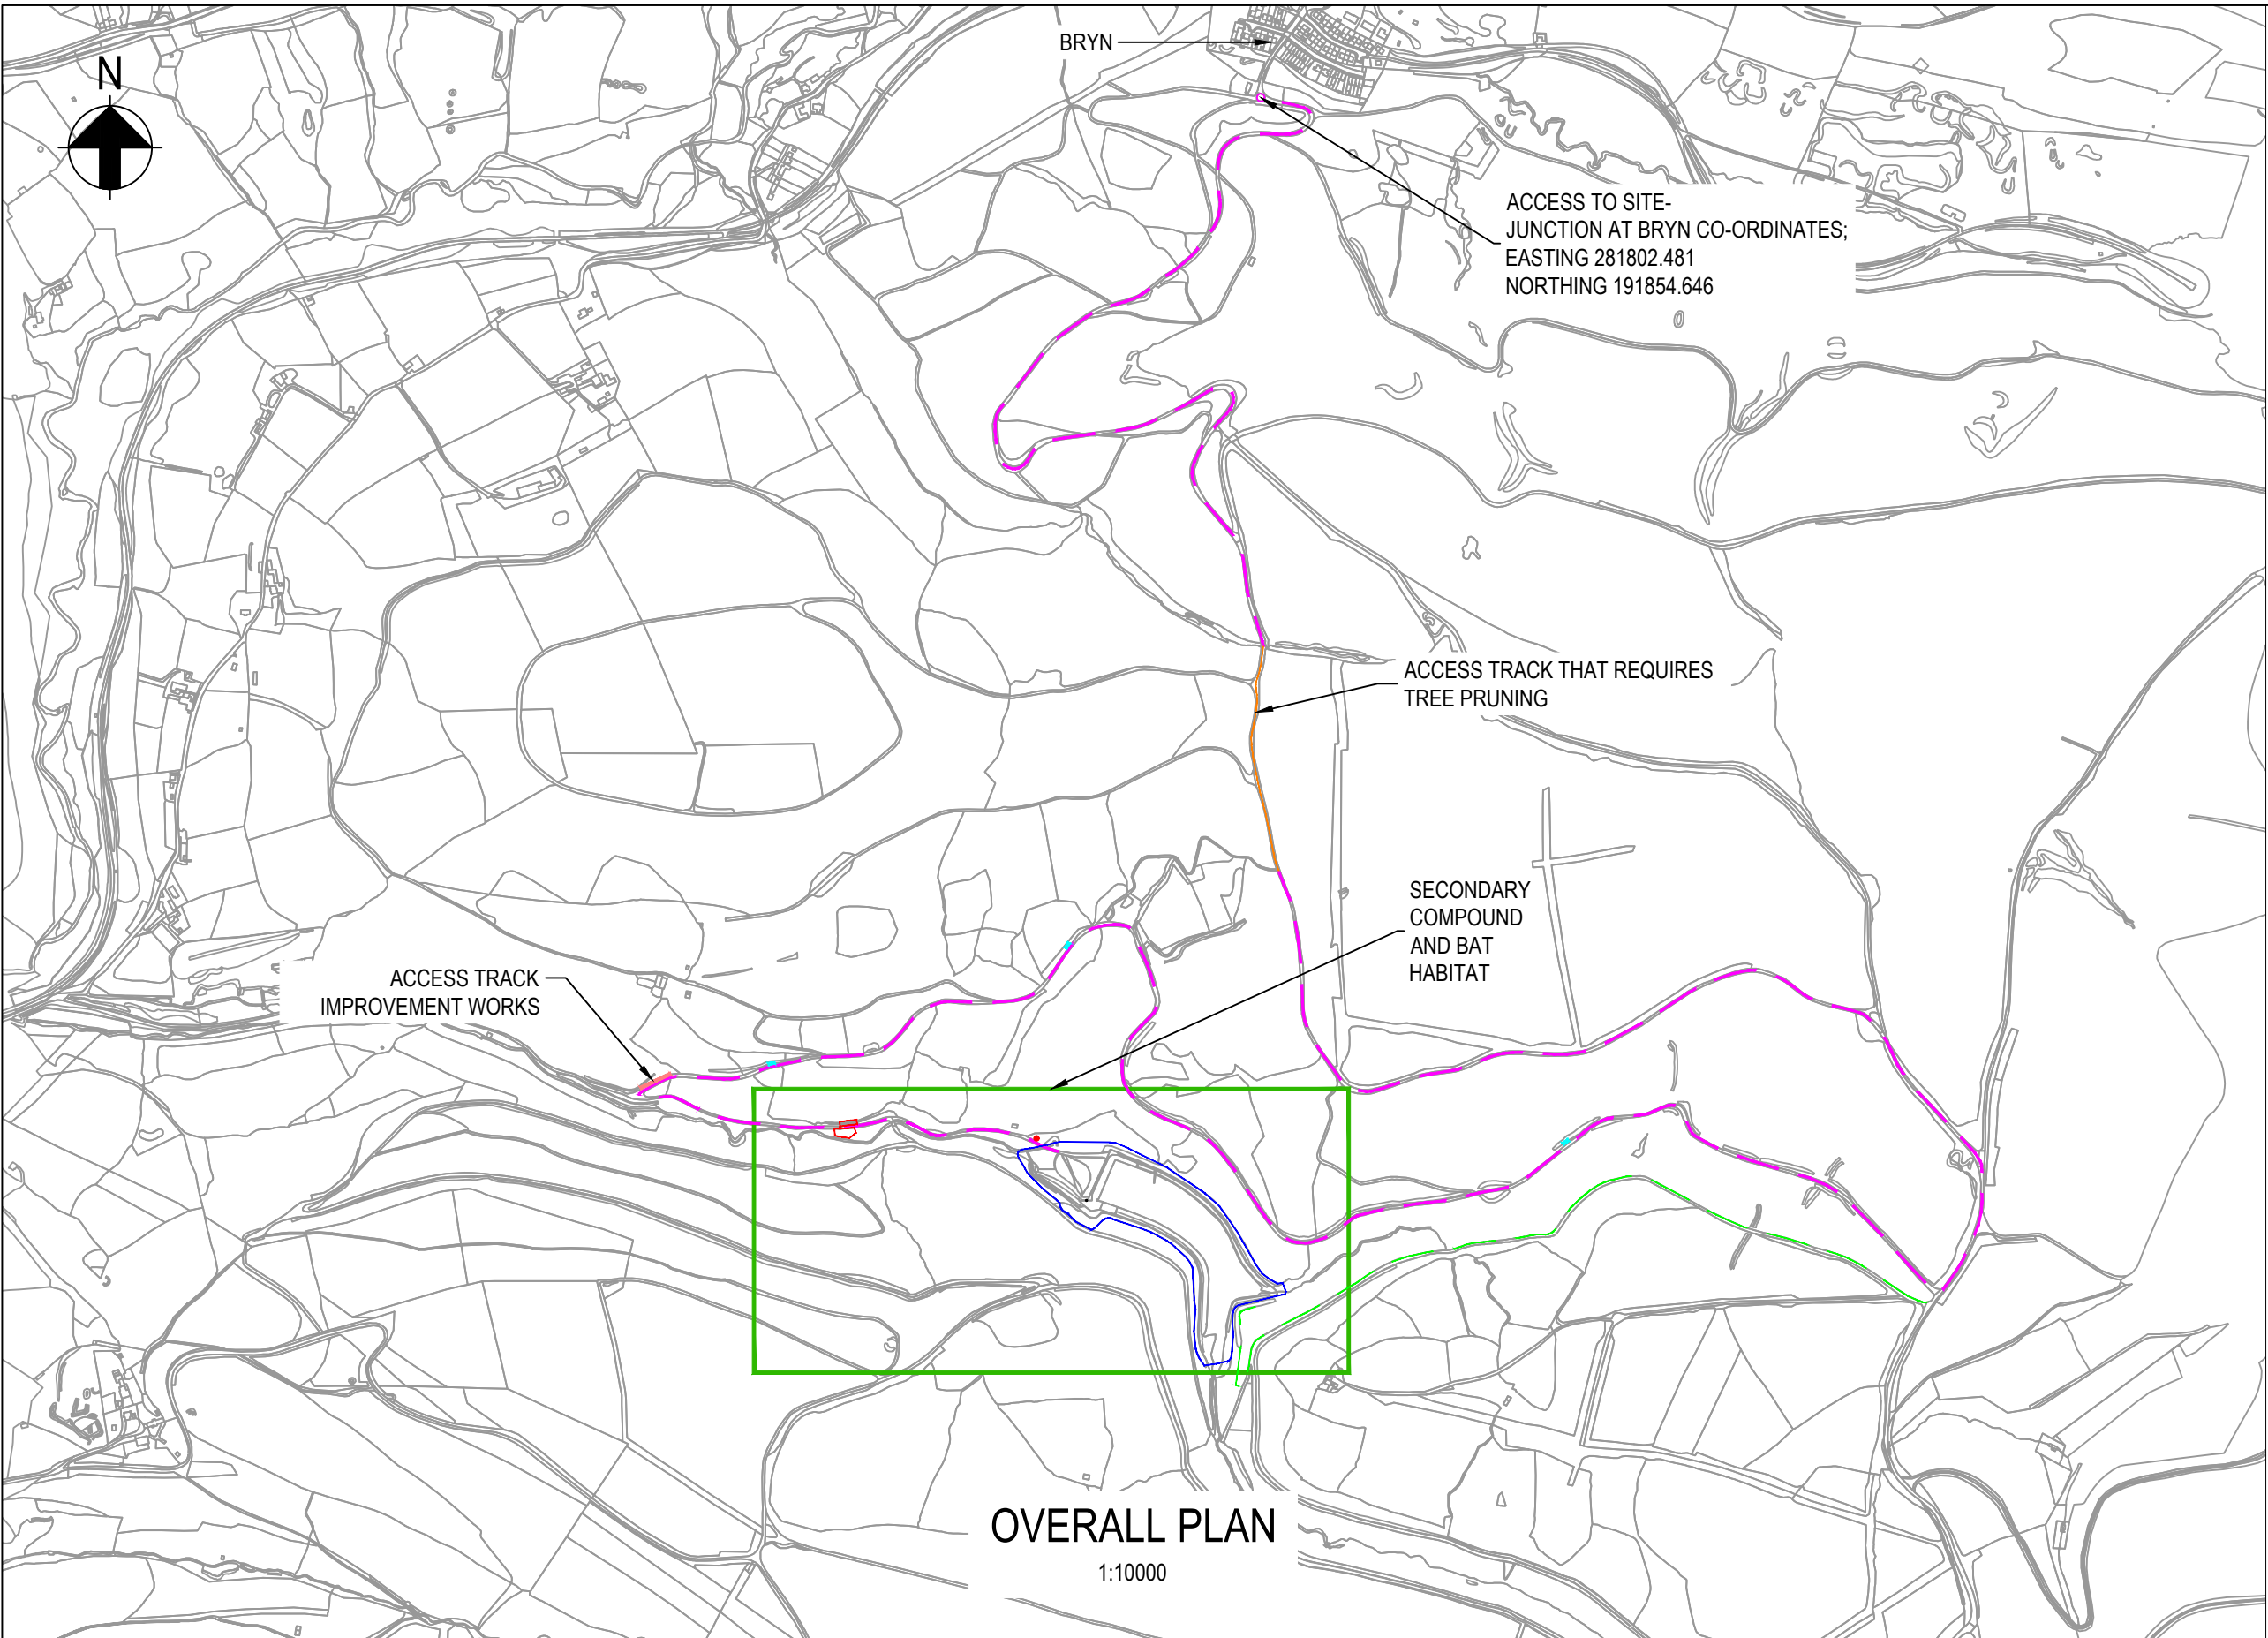

- NOTES:**
- ALL DIMENSIONS ARE IN MILLIMETRES (mm) AND ALL LEVELS ARE IN METRES ABOVE ORDANCE DATUM (mAOD) UNLESS NOTED OTHERWISE.
 - NO DIMENSIONS ARE TO BE SCALED FROM THIS DRAWING.
 - DRAWING FOR PLANNING APPLICATION TO NEATH PORT TALBOT PLANNING ONLY. NOT TO BE USED FOR ANY OTHER PURPOSE.
 - THIS DRAWING SHOULD BE READ IN CONJUNCTION WITH THE INFORMATION PROVIDED AS PART OF THE PLANNING APPLICATION FOR THE WORKS.

- KEY:**
- AREA REQUIRED TO UNDERTAKE DEVELOPMENT
 - DCWW LAND BOUNDARY
 - PRIMARY ACCESS TRACK
 - SECONDARY ACCESS ROAD
 - ACCESS TRACK THAT REQUIRES TREE PRUNING
 - PASSING BAYS
 - ACCESS TRACK IMPROVEMENT WORKS

P01	15.10.21	DR	FOR INFORMATION	GLC	MJM	15.10.21
Rev.	Date.	BIM.	Description.	Chk.	App.	Iss Date.
Capital Delivery Alliance Cyngghair Cyflawni Cyfalaf Ty Awon, Spooner Close, Coed Kernew, Newport, NP108FZ						
Project Name: CWMWERNDERI TOWER PIPEWORK AND VALVES						
Drawing Title: PROPOSED SITE LOCATION PLAN - SECONDARY COMPOUND						
Suitability: FOR INFORMATION						Suitability Code: S1
Originator: DR	Designer: PRC	Date: 20.04.21				
Internal Project Number: ST34	Scale: AS INDICATED @ A1	Rev: P01				
Drawing Number: B14504-123532-XX-XX-DR-ZA-PN9016						MMB McDONALD

WARNING:- THIS MAY BE A REDUCED SIZE PRINT, CHECK SCALE BELOW

200m 100m 0 500m 1000m

1:10000

WARNING:- THIS MAY BE A REDUCED SIZE PRINT, CHECK SCALE BELOW

25m 0 25m 50m 75m 100m 125m

1:1250

Dwr Cymru Cyf gives this information as to the position of its underground apparatus by way of general guidance only on the strict understanding that it is based on the best information available and no warranty as to its correctness is relied upon in the event of excavations or other works made in the vicinity of the company's apparatus and any onus of locating the apparatus before carrying out any excavations rests entirely on you. It must be understood that the furnishing of the information is entirely without prejudice to the provision of the New Roads and Streetworks Act 1991 and of the Company's right to be compensated for any damage to its apparatus.

Dwr Cymru Cyf has no duty to identify private apparatus and the information as to the position of the private apparatus is given by way of general guidance only on the strict understanding that it is based on the best information available and no warranty as to its correctness is relied upon. Not all private apparatus is identified but their presence should be anticipated.