

NOTES:

1.

ALL DIMENSIONS ARE IN MILLIMETRES (mm) AND ALL LEVELS ARE IN METRES ABOVE ORDNANCE DATUM (mAOD) UNLESS NOTED OTHERWISE.
2.


NO DIMENSIONS ARE TO BE SCALED FROM THIS DRAWING.
3.

DRAWING FOR PLANNING APPLICATION TO NEATH PORT TALBOT PLANNING ONLY. NOT TO BE USED FOR ANY OTHER PURPOSE.
4.

THIS DRAWING SHOULD BE READ IN CONJUNCTION WITH THE INFORMATION PROVIDED AS PART OF THE PLANNING APPLICATION FOR THE WORKS.

KEY:

- AREA REQUIRED TO UNDERTAKE DEVELOPMENT.
TOTAL AREA OF COMPOUNDS = 556 m²
- PRIMARY ACCESS TRACK

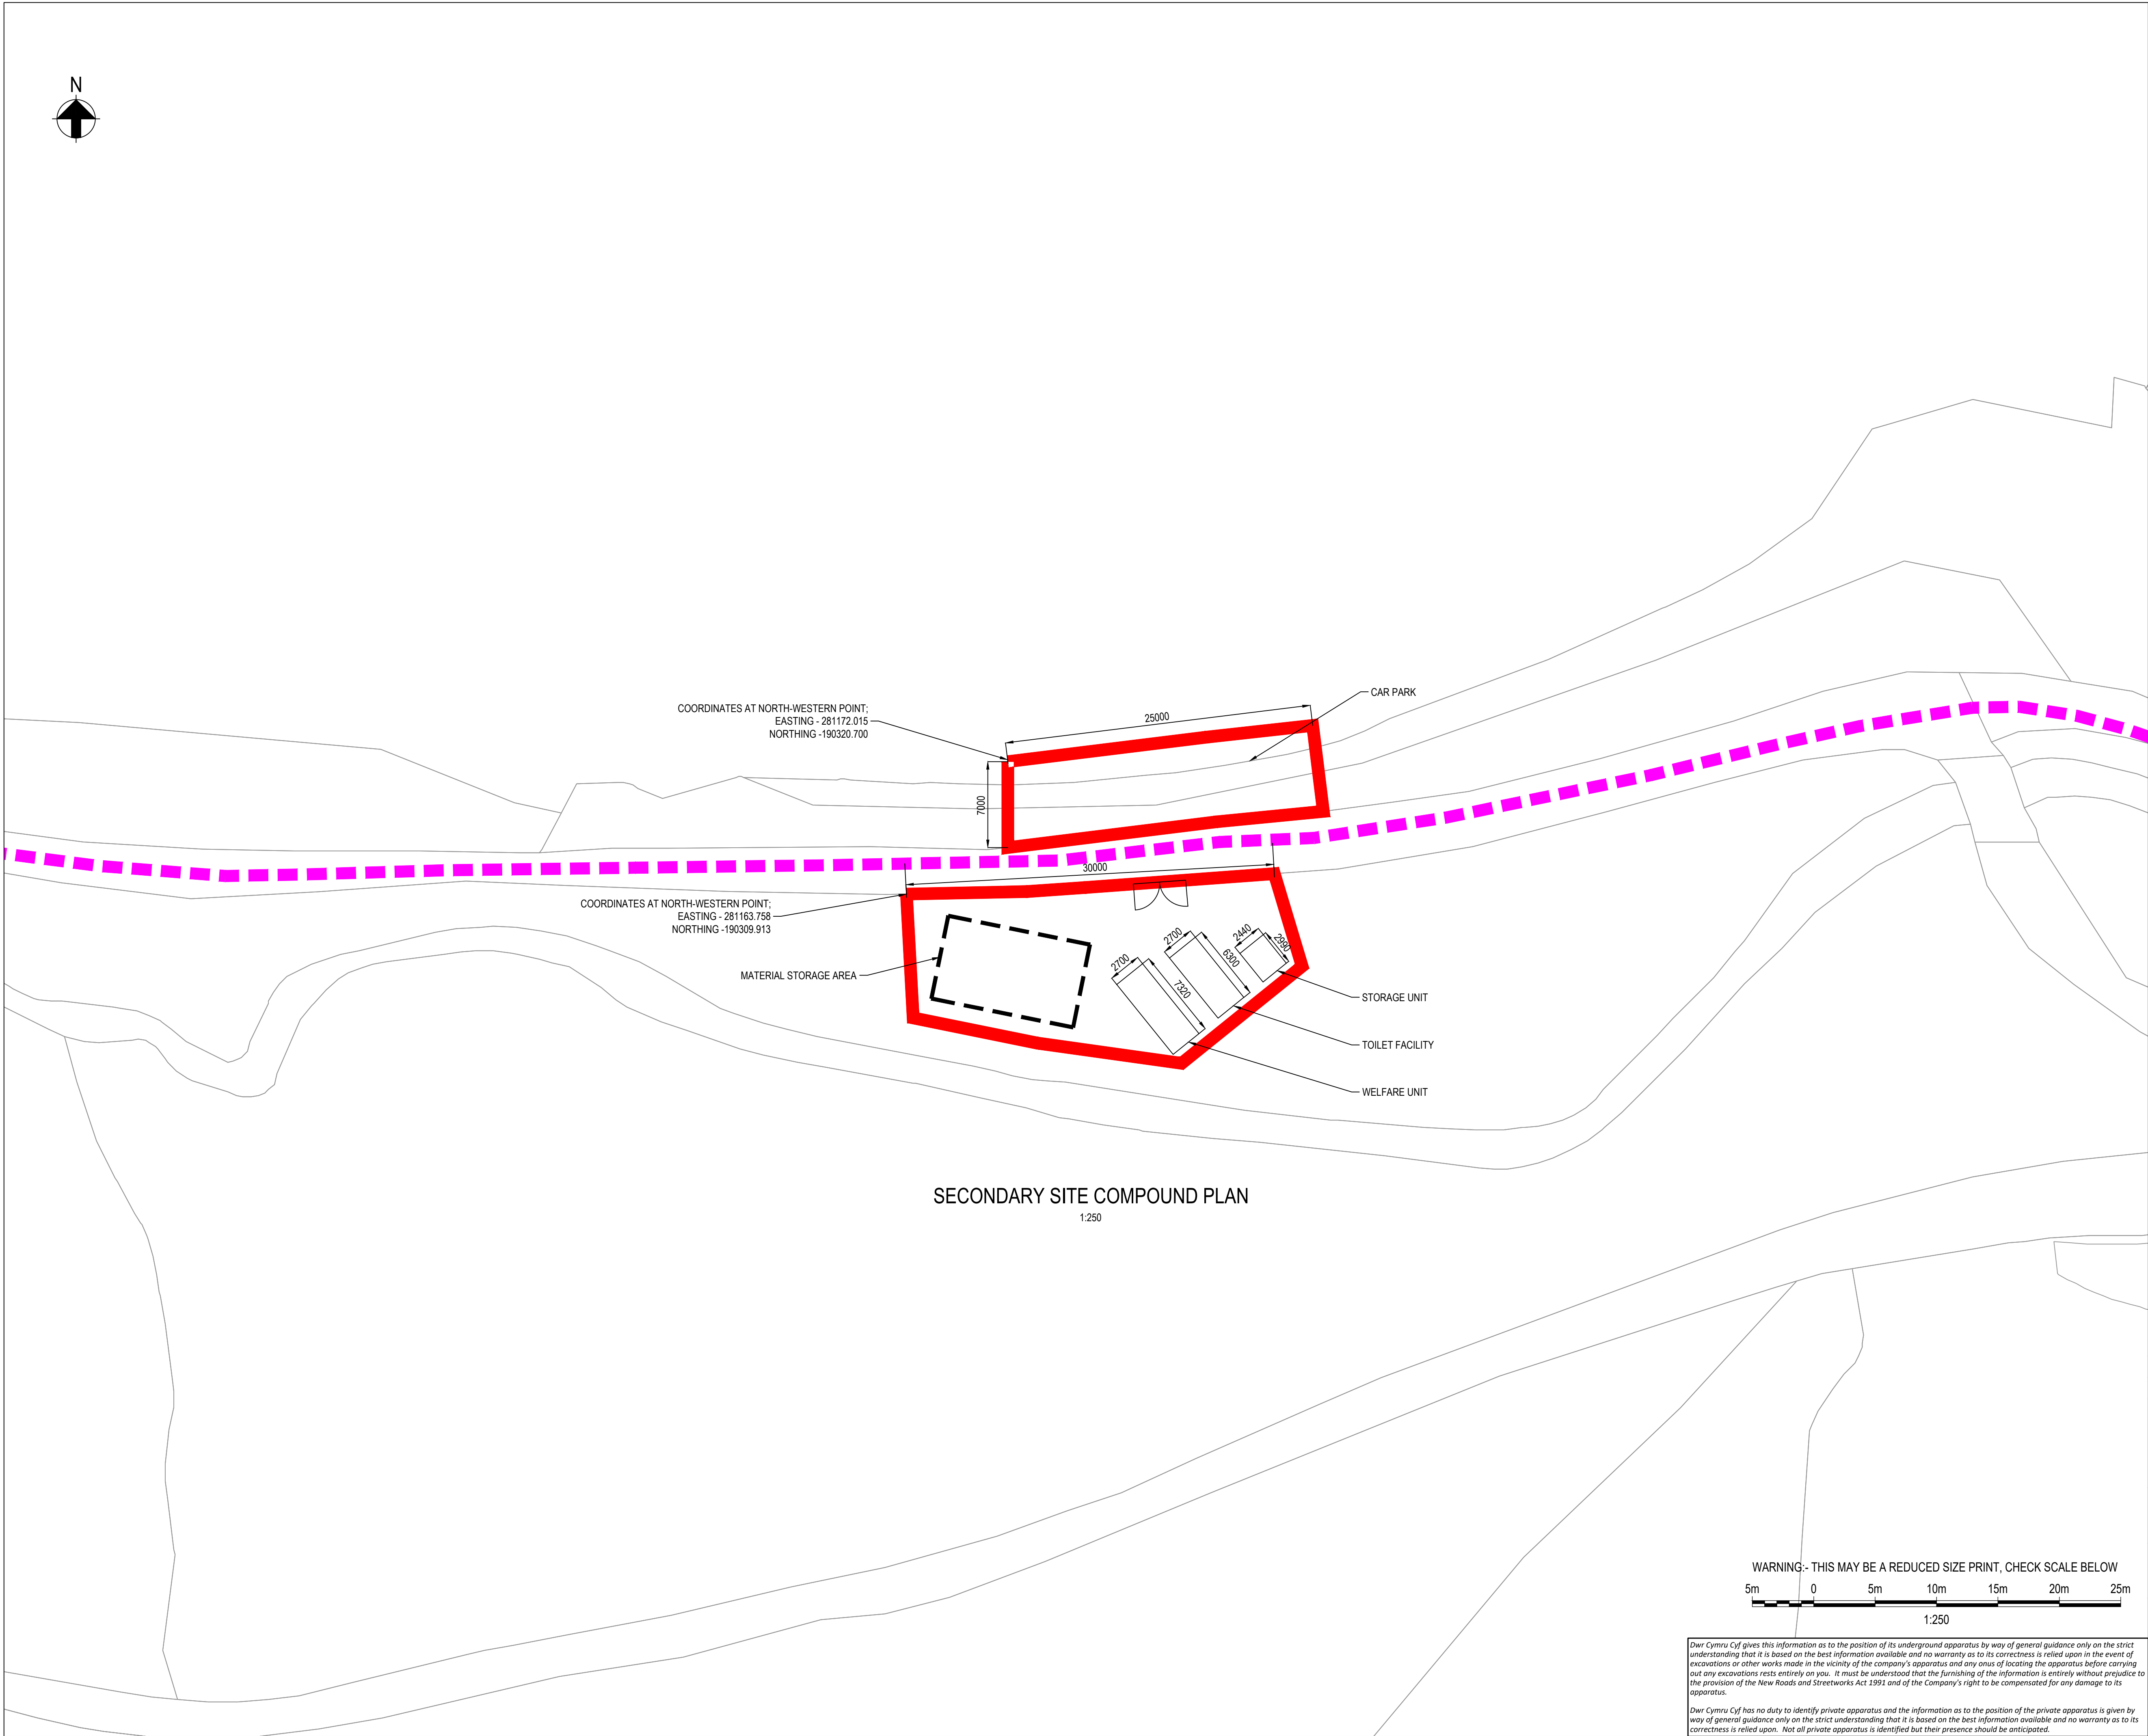

P01	15.10.2021	DR	FOR INFORMATION	GLC	MJM	15.10.2021
Rev.	Date.	BIM.	Description.	Chk.	App.	Iss Date.
 Capital Delivery Alliance Cyngghrair Cyflawni Cyfalaf Ty Awon, Spooner Close, Coed Kermw, Newport, NP108FZ						
Project Name:		CWMWERNDERI TOWER PIPEWORK AND VALVES				
Drawing Title:		PROPOSED SITE COMPOUND LAYOUT - SECONDARY COMPOUND				
Suitability: FOR INFORMATION				Suitability Code: S1		
Originator: DR		Designer: PRC		Date: 20.04.21		
Internal Project Number: ST34		Scale: 1:250 @ A1		Rev. P01		
Drawing Number: B14504-123532-XX-XX-DR-ZA-PN9018				 MMB MORTIMER MACDONALD BUILDING		

Dwr Cymru Cyf gives this information as to the position of its underground apparatus by way of general guidance only on the strict understanding that it is based on the best information available and no warranty as to its correctness is relied upon in the event of excavations or other works made in the vicinity of the company's apparatus and any onus of locating the apparatus before carrying out any excavations rests entirely on you. It must be understood that the furnishing of the information is entirely without prejudice to the provision of the New Roads and Streetworks Act 1991 and of the Company's right to be compensated for any damage to its apparatus.

Dwr Cymru Cyf has no duty to identify private apparatus and the information as to the position of the private apparatus is given by way of general guidance only on the strict understanding that it is based on the best information available and no warranty as to its correctness is relied upon. Not all private apparatus is identified but their presence should be anticipated.